



GROUND FLOOR PLAN

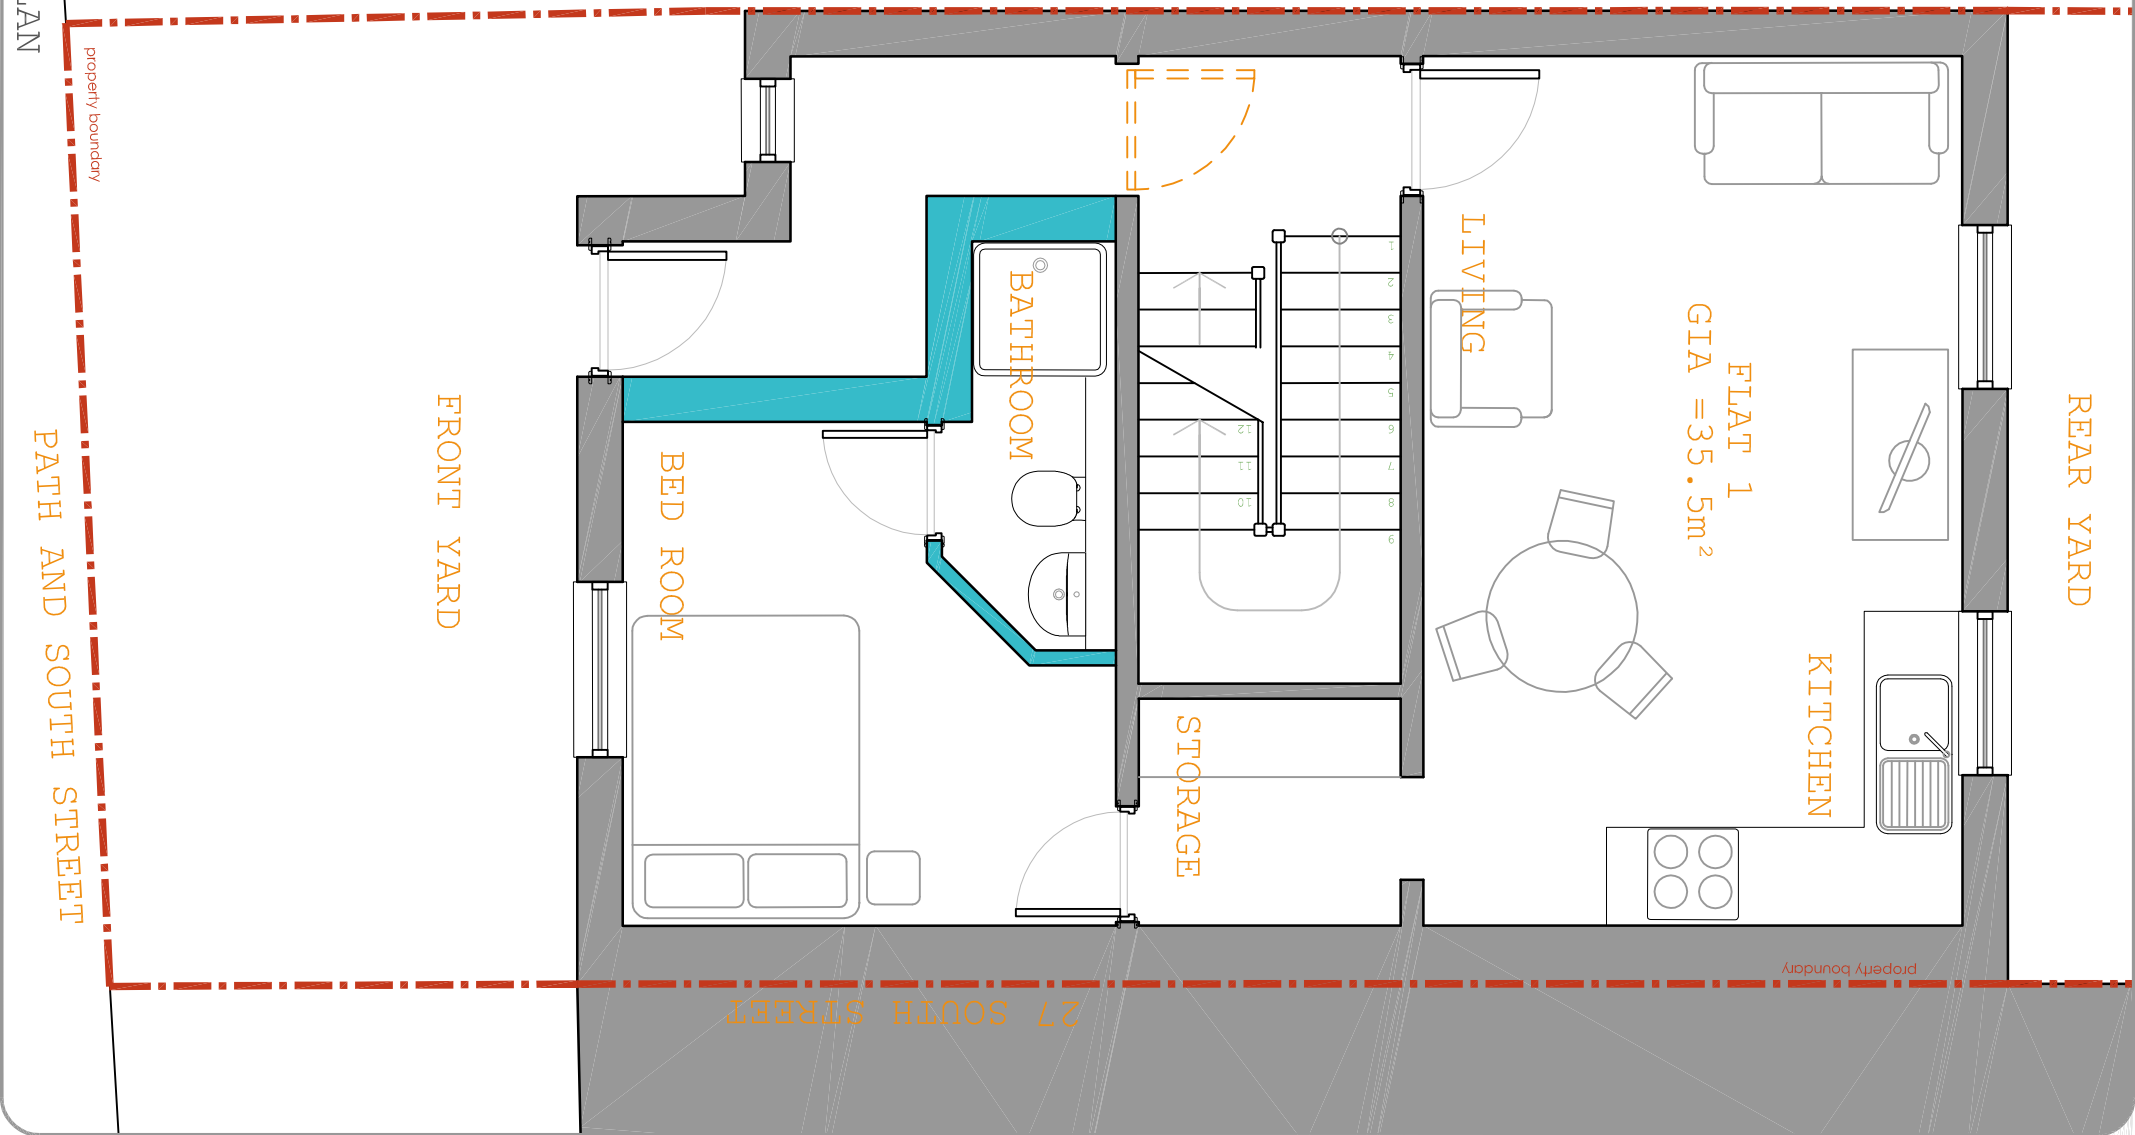

BASEMENT FLOOR PLAN

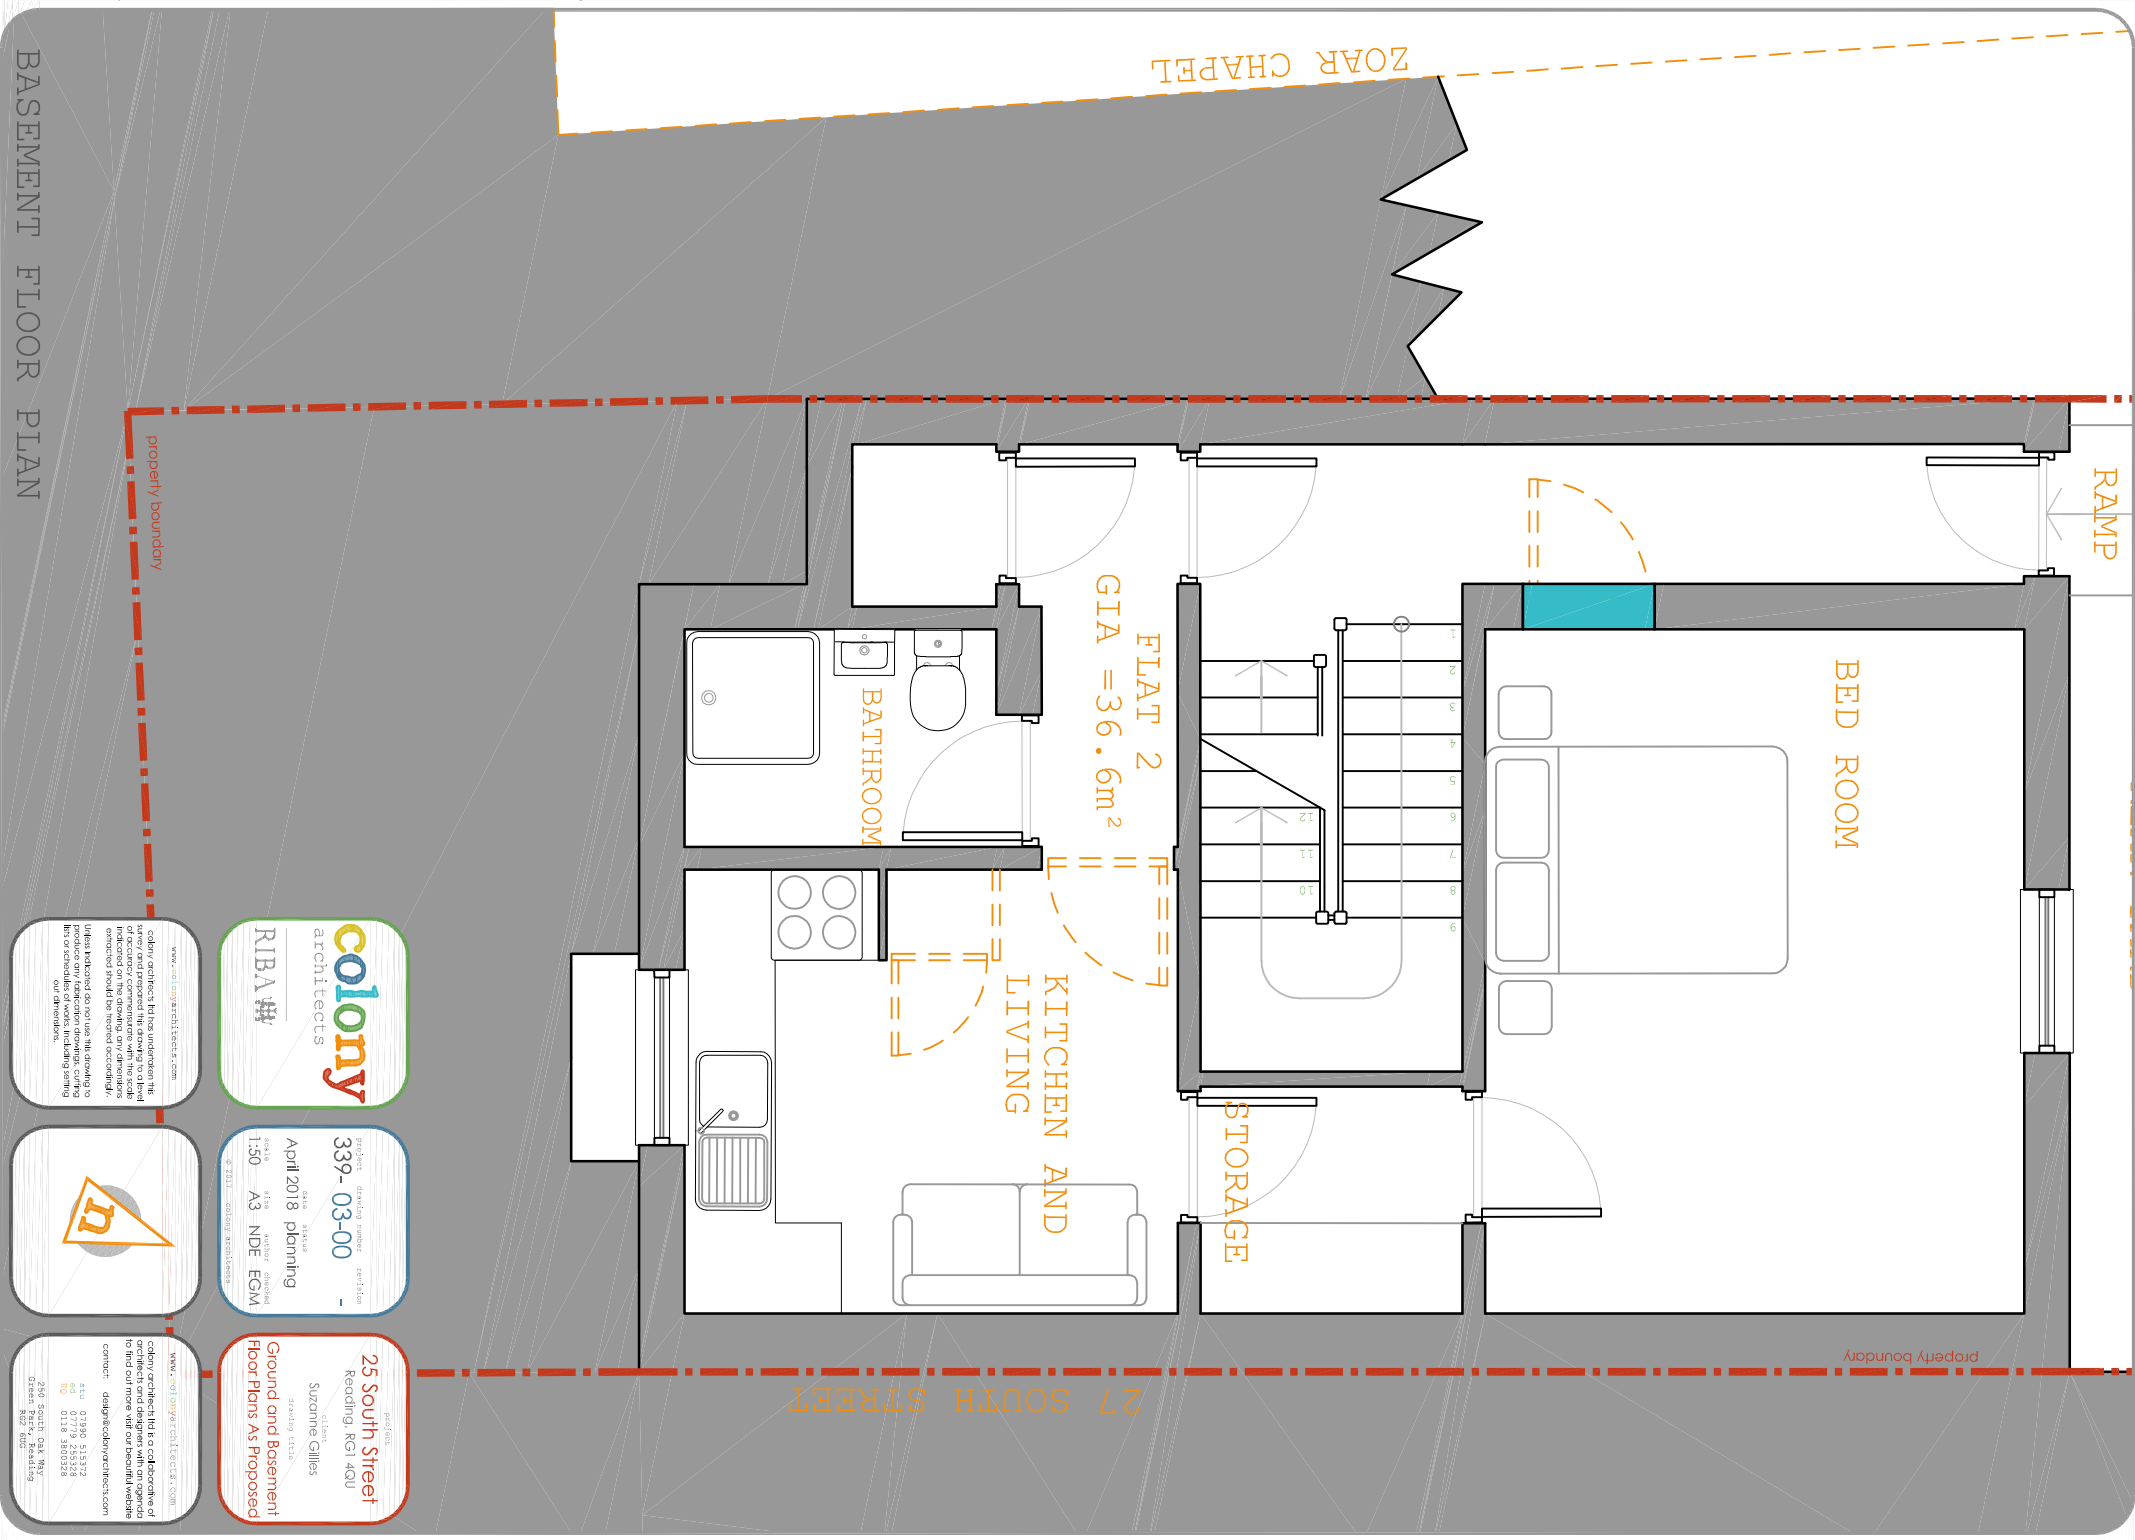

colony architects

RIBA #

project drawing number 339-03-00

date April 2018

type planning

scale 1:50 A3 NDE EGM

25 South Street
Reading, RG1 4QU

Suzanne Gilles
drawing 1211A

colony architects ltd is a collective of architects and designers with an ongoing commitment to social and environmental justice. we are a team of architects, designers, and planners who work together to create a better world for all.

contact: design@colonyarchitects.com

410 07996 513132
460 07779 255158
40 0188 3602028

255 SOUTH GATE WAY
READING RG1 4QU
0188 3602028