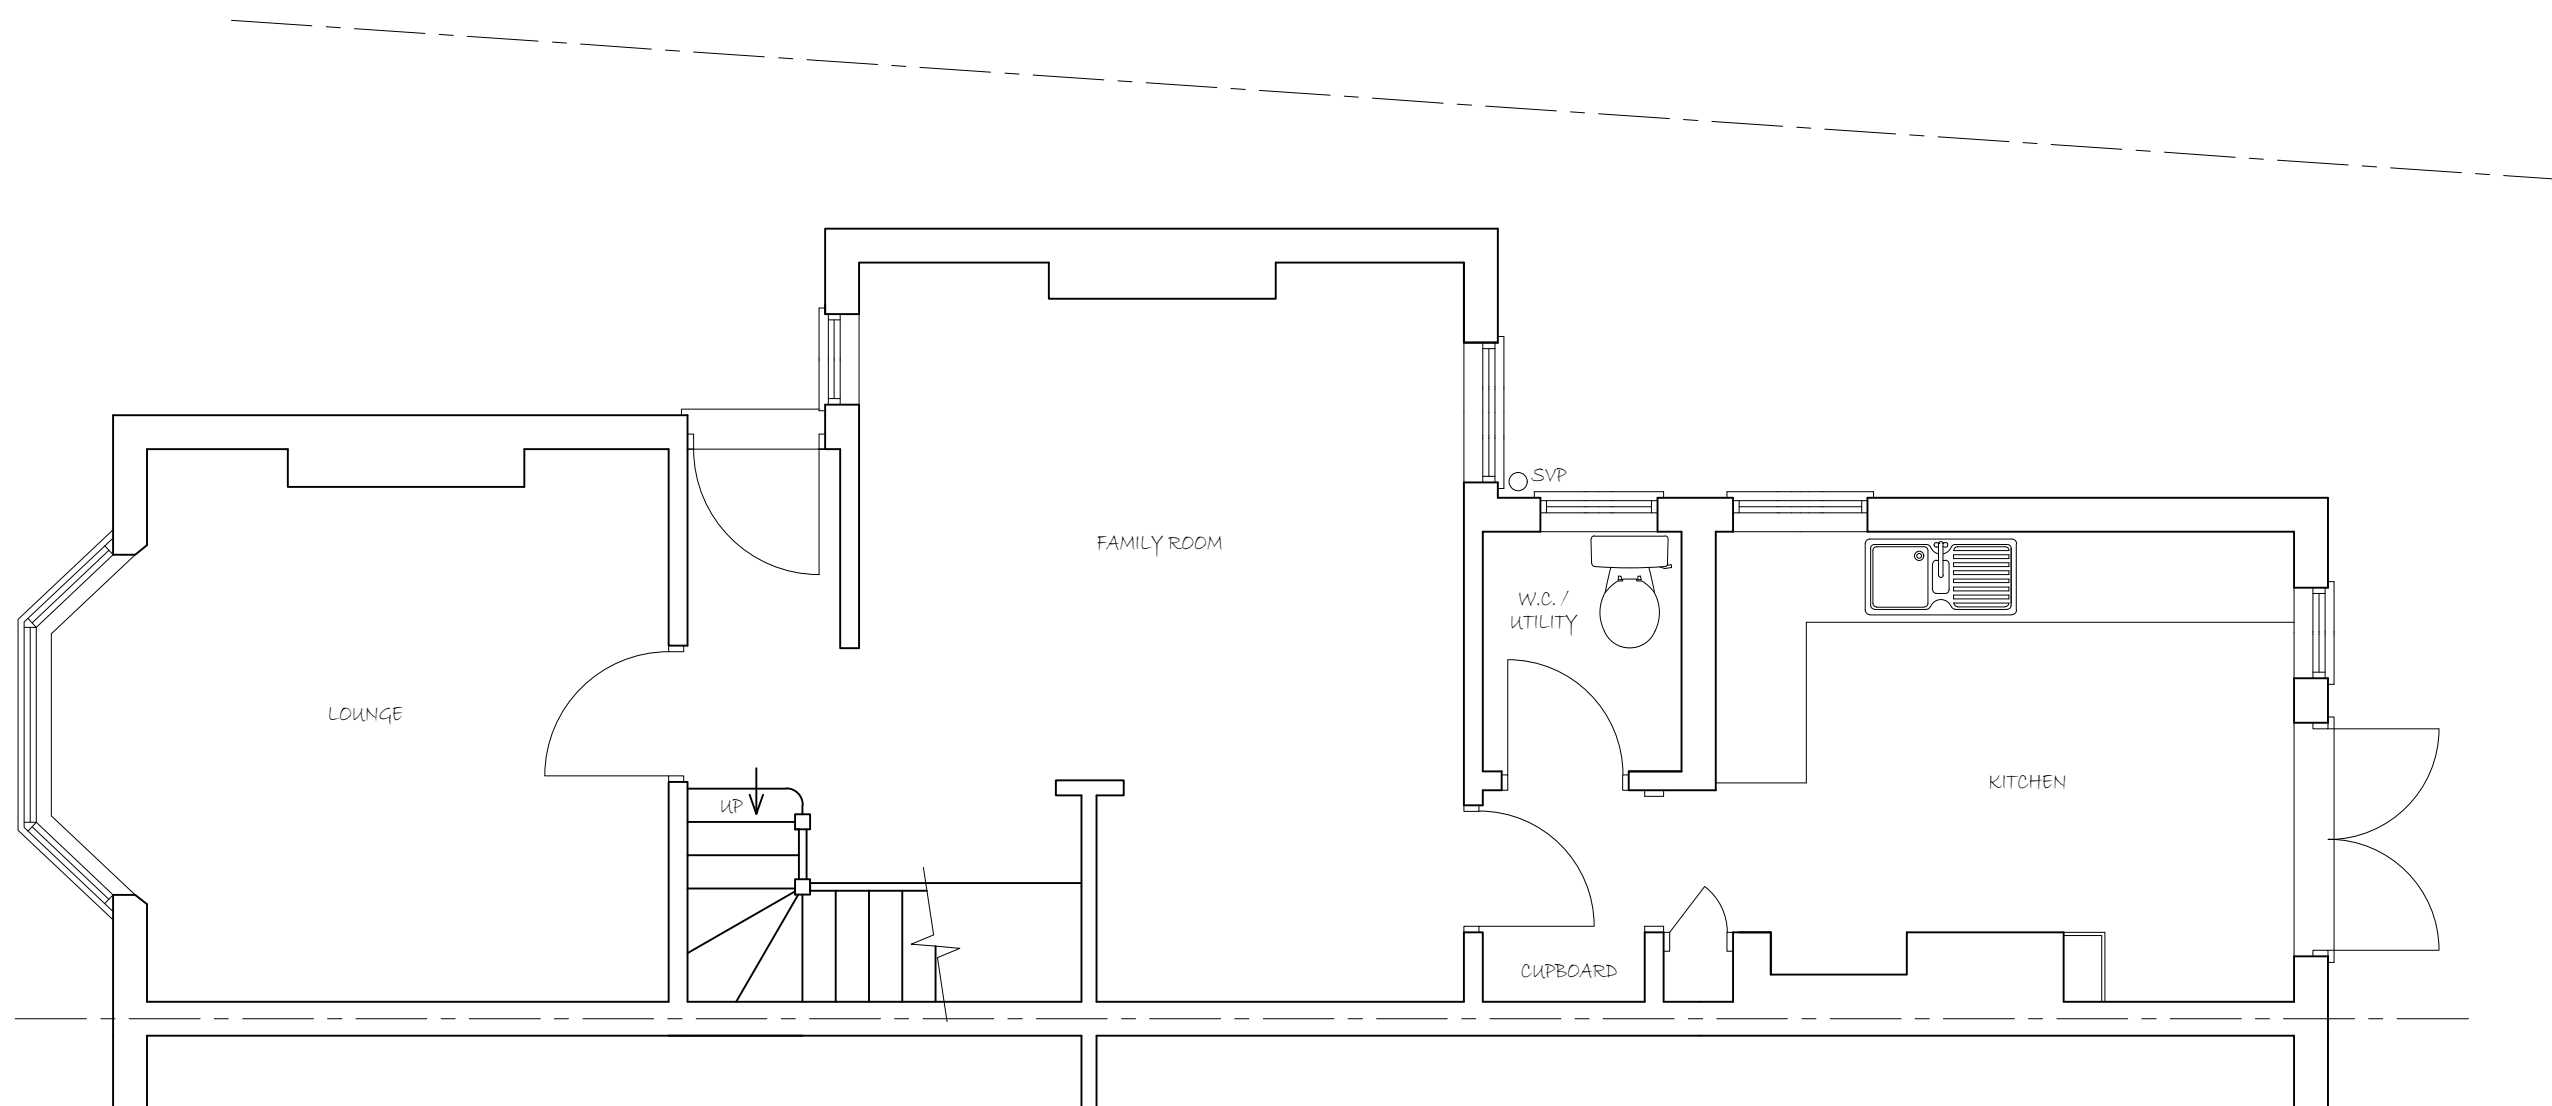


SCALE 1:50

EXISTING GROUND FLOOR PLAN

PROJECT
PROPOSED DEVELOPMENT AT ;
42 WAVERLEY ROAD
READING
RG30 2PX

TITLE

EXISTING GROUND
FLOOR PLAN



CREATIVE DESIGN &
STRUCTURE Ltd.

HENSON HOUSE NEWTOWN ROAD
HENLEY-ON-THAMES RG9 1HG
Tel 01491 411922

info@creativedesignandstructure.co.uk www.creativedesignandstructure.co.uk

DRAWN
DM

DATE
AUGUST 2017

SCALE @ A2

1:50

DRAWING No.

29417-01

REV.

--	--	--	--