


All dimensions to be checked on site. Written dimensions to be followed in preference to scaled dimensions.
All errors and omissions to be reported to the architect.

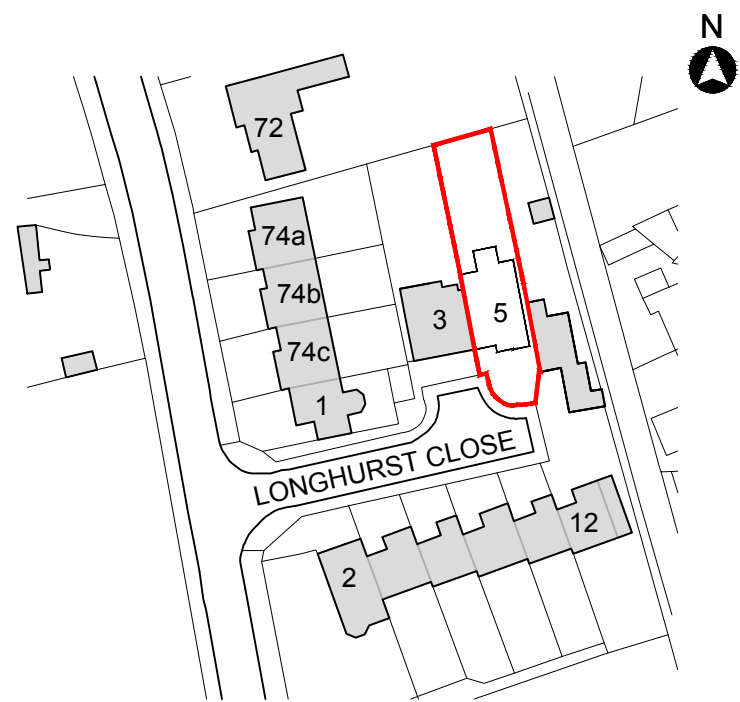

Proposed Location Plan
Scale 1:1250



Proposed Site Plan Scale 1:200

PLANNING

Rev. Date Description Drawn



The Old Registry Office,
20 Amersham Hill
High Wycombe,
Buckinghamshire,
HP13 6NZ
Tel: 01494 512717
Fax: 01494 471714
email: info@tw-2.co.uk

Project
5 LONGHURST CLOSE
CAVERSHAM
READING
RG4 5ER

Drawing Title
PROPOSED SITE PLAN
AND SITE LOCATION PLAN

Date Scale Cad Ref Drawn Checked
July 2018 1:1250 / 200 PL03 TC

Drawing No.
17 516 PL03

