
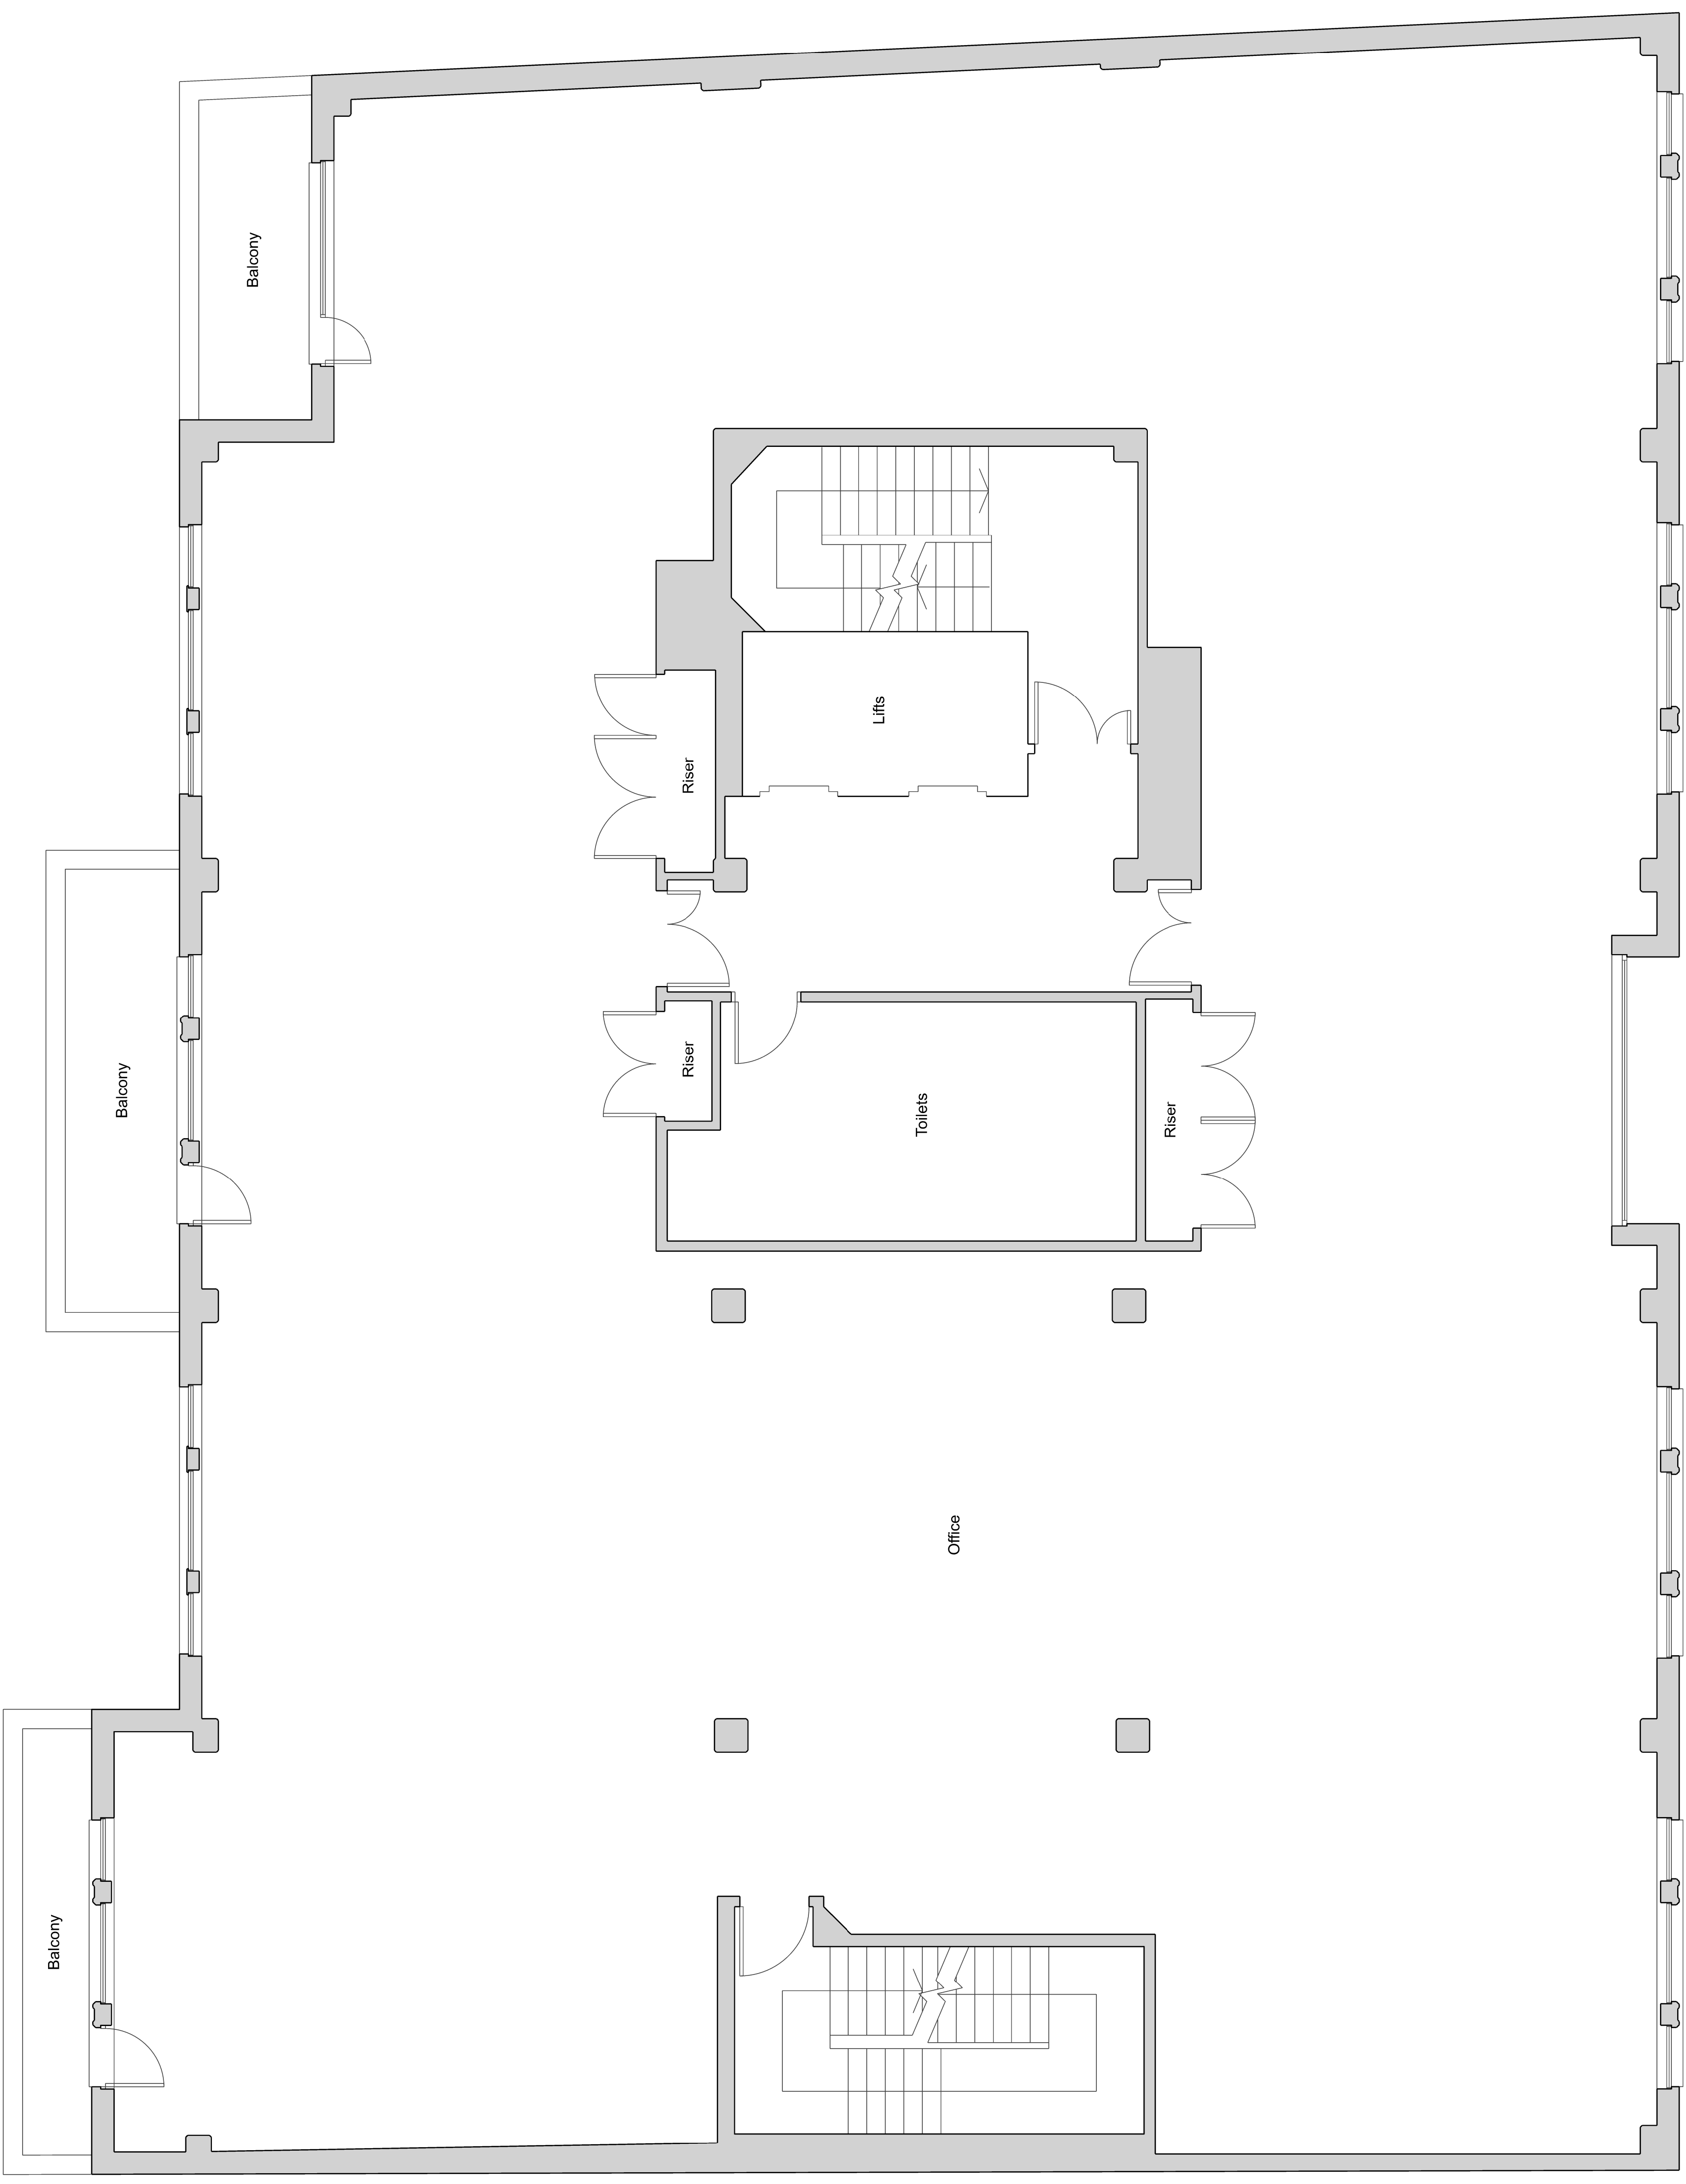


Contractor must check all dimensions on site. Only figures on drawings are to be used for construction. Dimensions are reported to the nearest 10mm. All dimensions are to the face of the work unless otherwise stated.

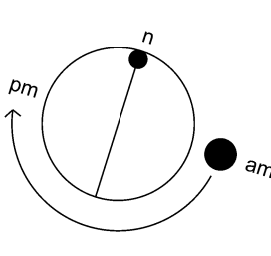

BLAGRAVE STREET

PO1

13.06.18

GP2

UK

First Issue

Date

Drawn

Checked

Revision notes

DKA

DKA The Mill House 17-20 Sydney Buildings, Ballinacree, Dublin 15
T: 01225 465111 E: info@dka.co.uk
www.dka.co.uk

Client

AEW UK

Project

Blaggrave Street, Reading

Drawing Title

Existing First Floor Plan

Project No.

294033

Drawing No.

P-02

Issue

P01

Scale

1:50 @ A1 1:100 @ A3

Drawn

Preliminary

0

2.5m