

 
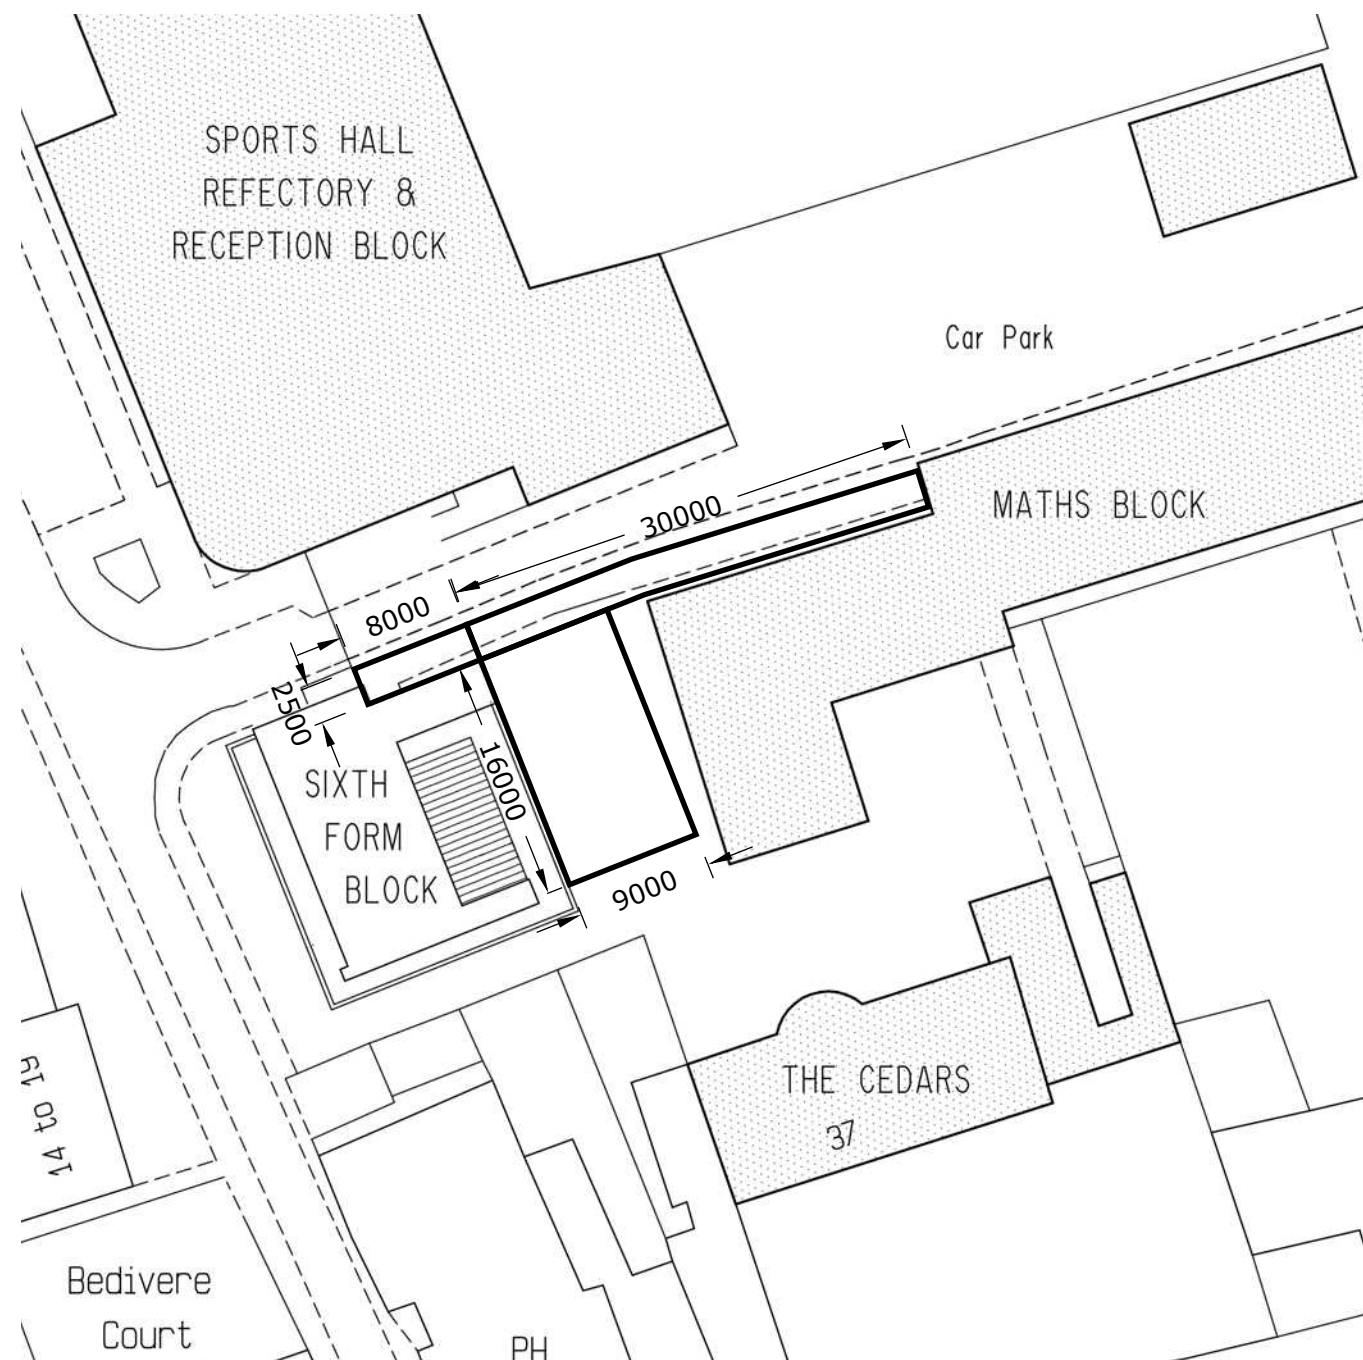


Site Plan-Proposed

 

Scale 1:500 @ A3, Metres

Location Plan-Proposed

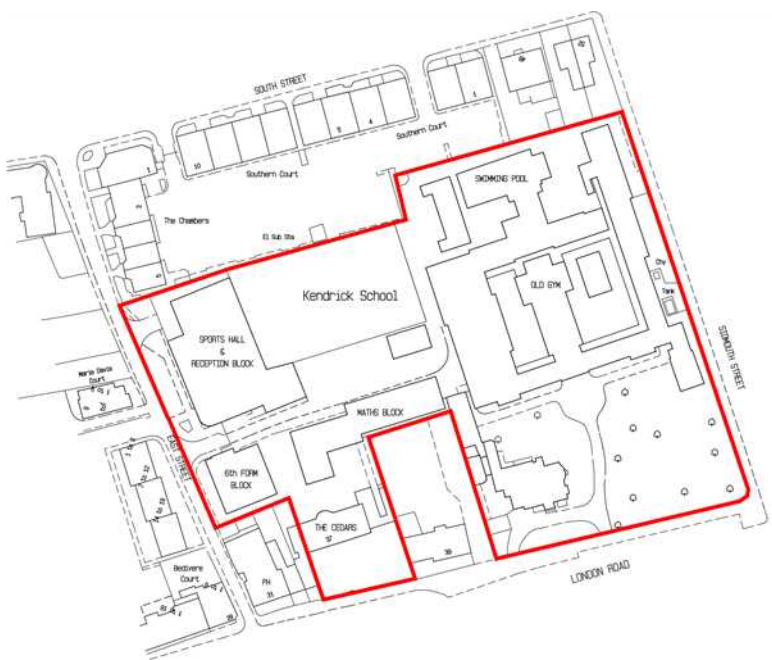

Scale 1:2500 @ A3, Metres

Drawn By:- SRC
Scale:- As Drawn

Drawing Type:- Planning



TITLE: Kendrick School-Planning-Site and Location Plans-Proposed

DWG NO.	REVISION
10184-KS-P-SLP-P	