


| Rev | Description | Date |
|-----|-------------|------|
|     |             |      |
|     |             |      |



East Elevation

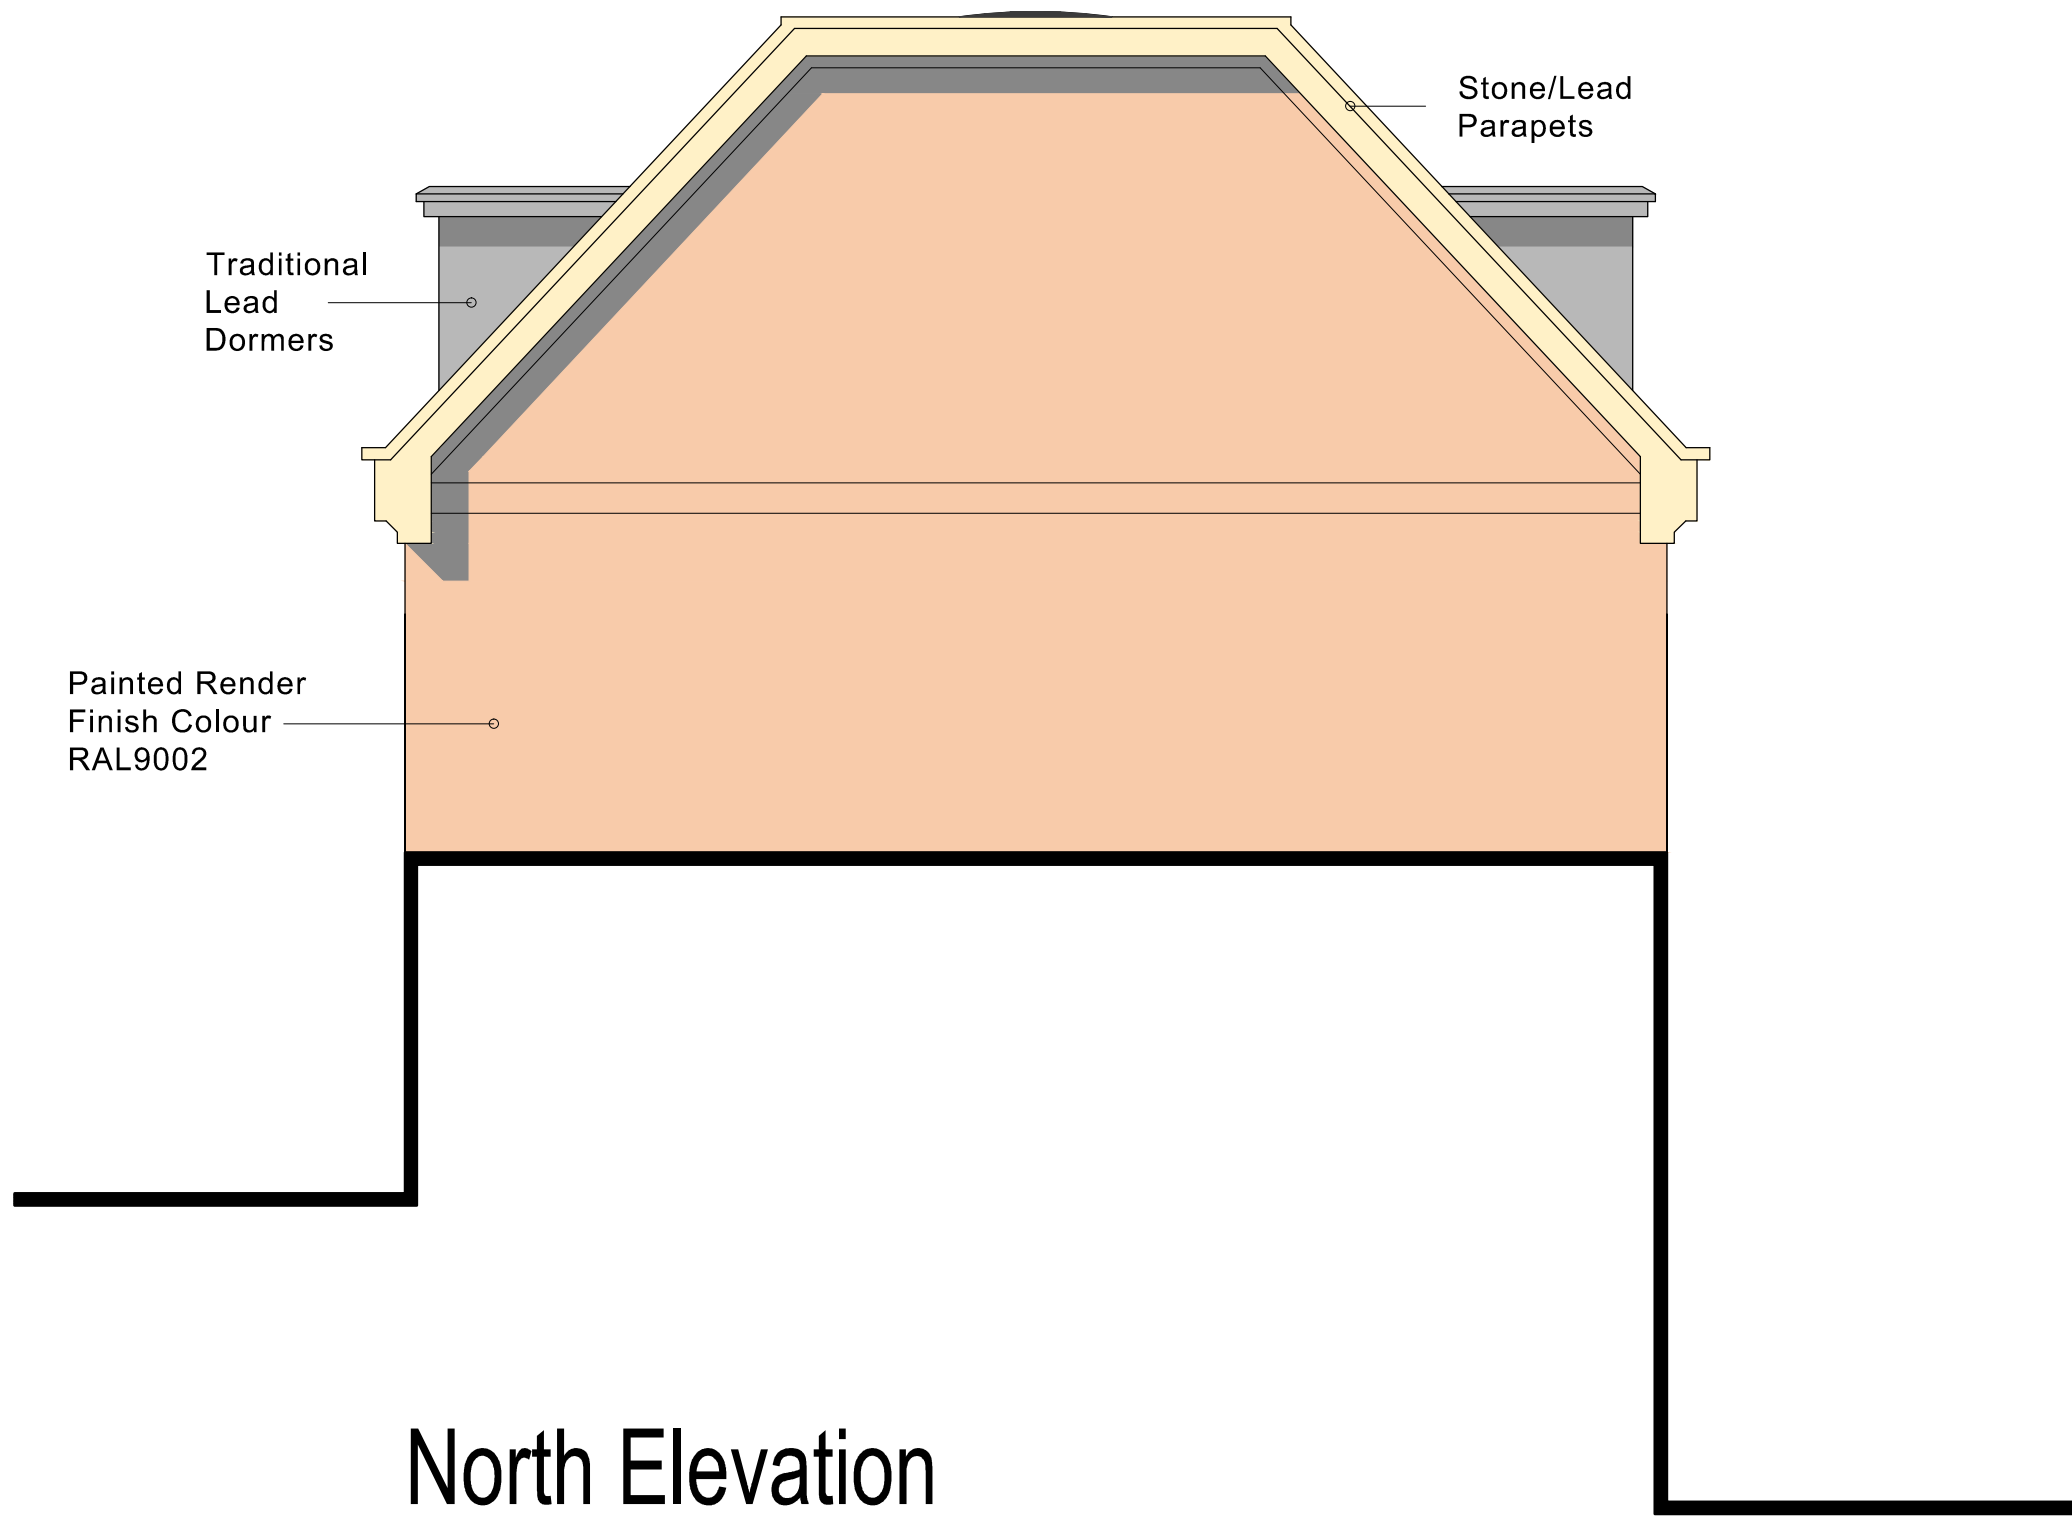

North Elevation

1:50 scale Bar  
This Drawing has been produced for printing onto A1 size paper.  
If printing on A3 please use the scale below for reference.



Day • Tanner Partnership ARCHITECTURE AND PLANNING

CLIENT Mssrs Robin Andrews & Philip Andrews  
JOB Hadwyn House, Field Road Reading  
ORG Proposed Elevations 1 of 2  
SCALE 1:50 DRAWN CC DATE APRIL 15 3223/11

www.daytanner.co.uk  
Wokingham Reading  
51 Peach Street 55 Church Street  
Wokingham Caversham  
Berkshire Reading  
RG40 1XP RG4 8AX  
0118 999 0808 0118 946 1242  
info@daytanner.co.uk rdg@daytanner.co.uk