


KEY

PH DEMISE (A4)

LIGHT INDUSTRIAL (B1a)

Schedule of Accommodation:
A4: 278.3 Sq.m (GEA)
B1c: 215.7 Sq.m (GEA)

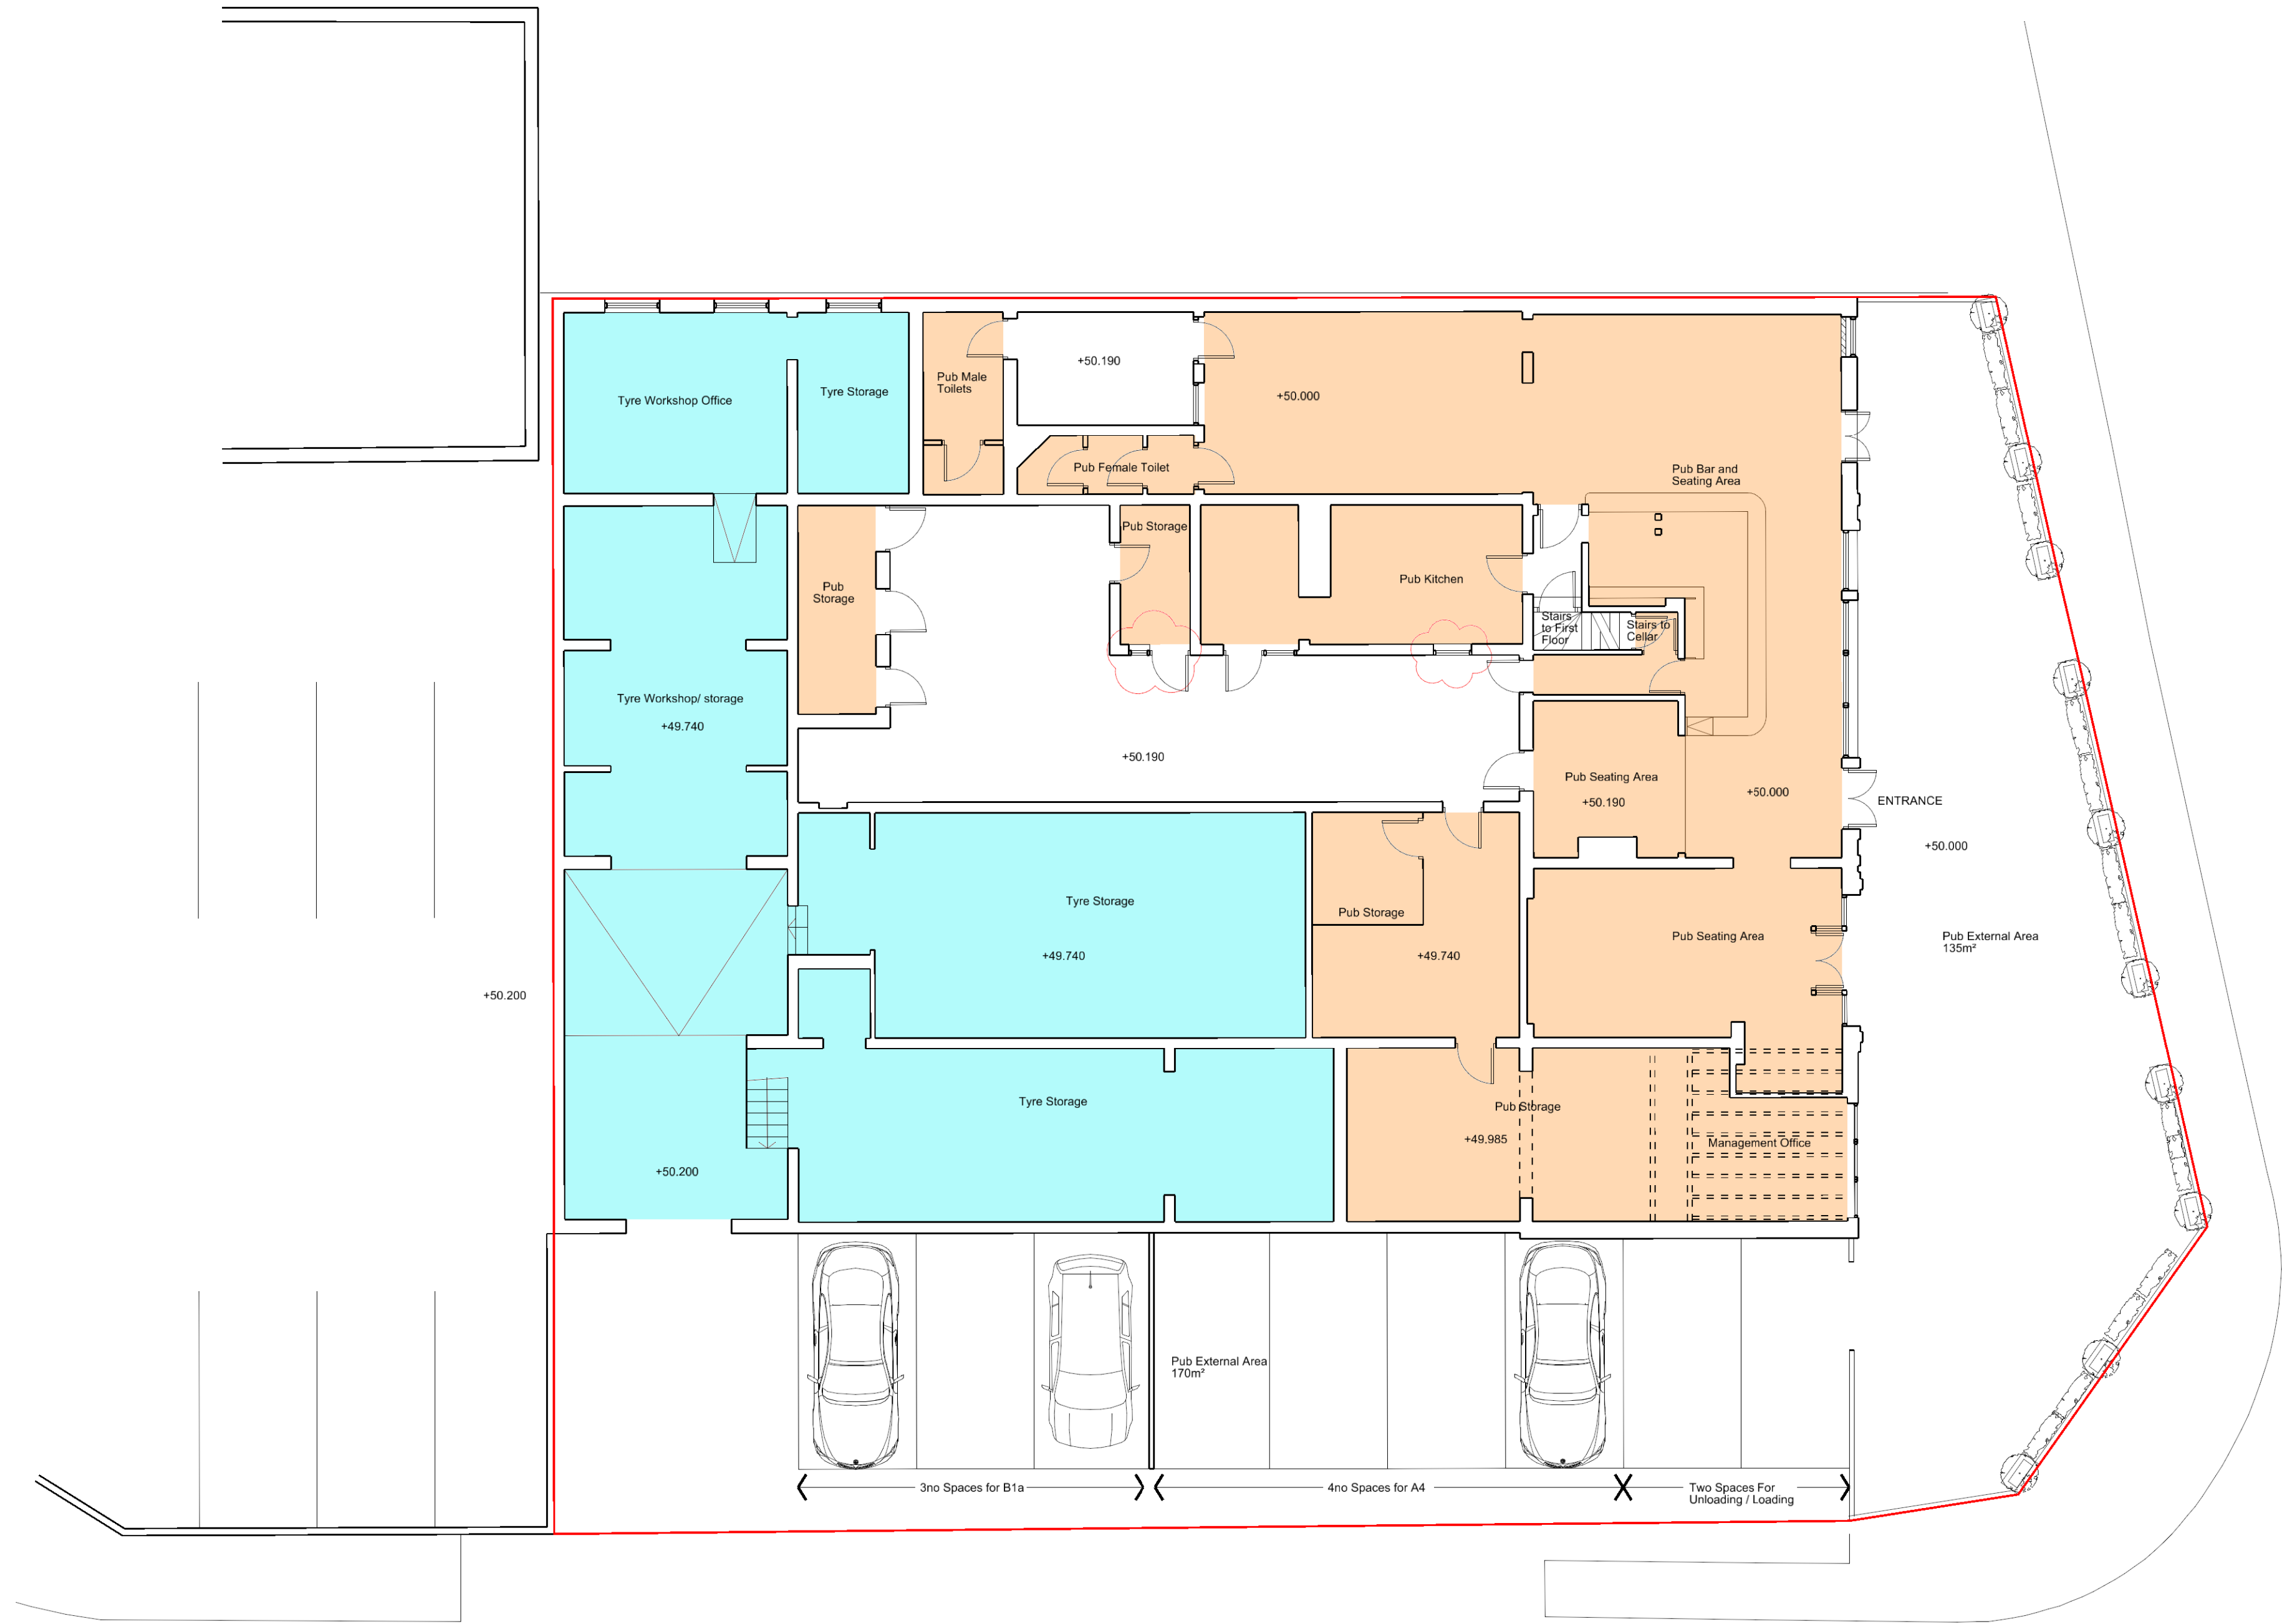

C	05.04.18	Levels added to co-ordinate with Sections & Elevations.
B	06.10.17	Plans redrawn after re-measure
A	22.09.17	Updating existing window locations
Rev	Date	Revision

Partner	Drawn	Date
TM	ROR	18.08.17

Scale
1:100 @ A2

Project
The Butler Pub,
Reading

Title
Existing Ground
Floor Plan

Drawing No
15191 003

Status	Revision
PLANNING	C



OXFORDARCHITECTS
Bagley Croft, Hinksey Hill, Oxford, OX1 5BS
T 01865 329100 F01865 326822 Woxford-architects.com