

 


Ground Floor
EXISTING

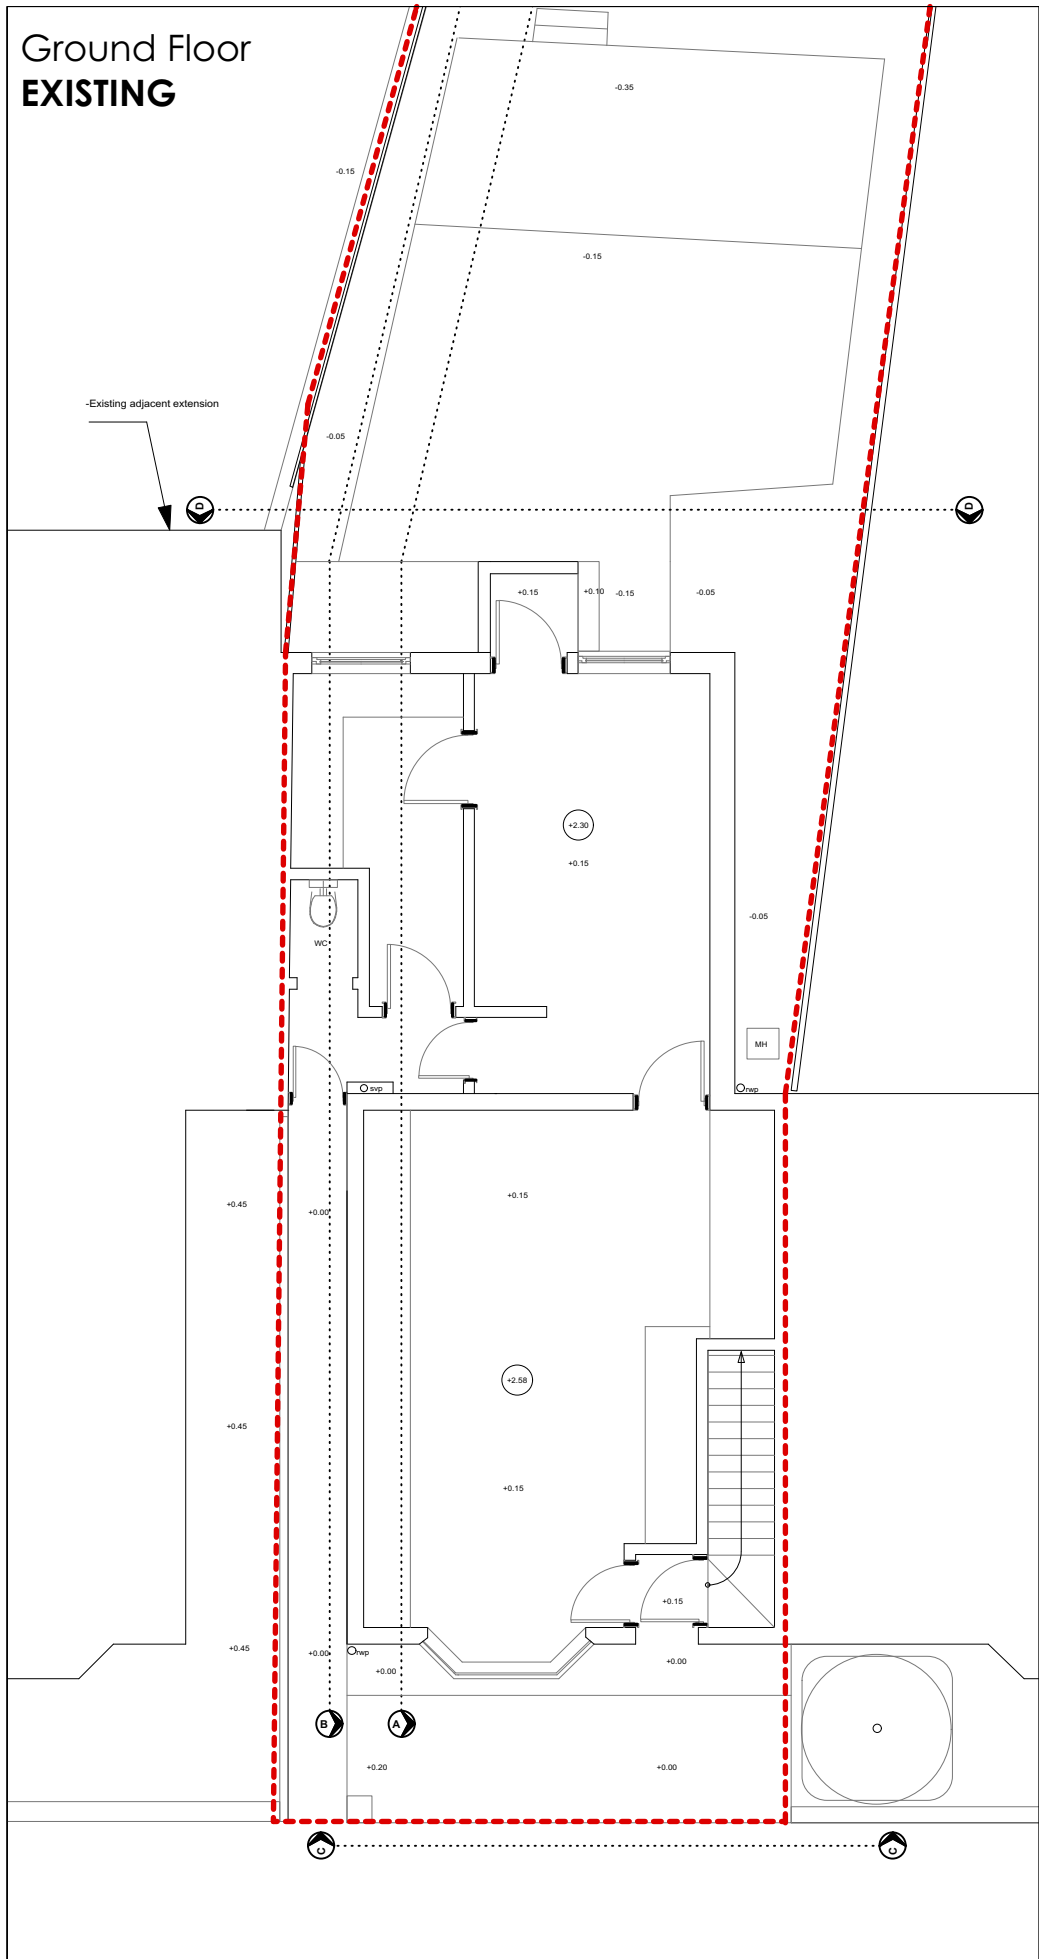

Scale = 1 : 100

Block Plan
1/200

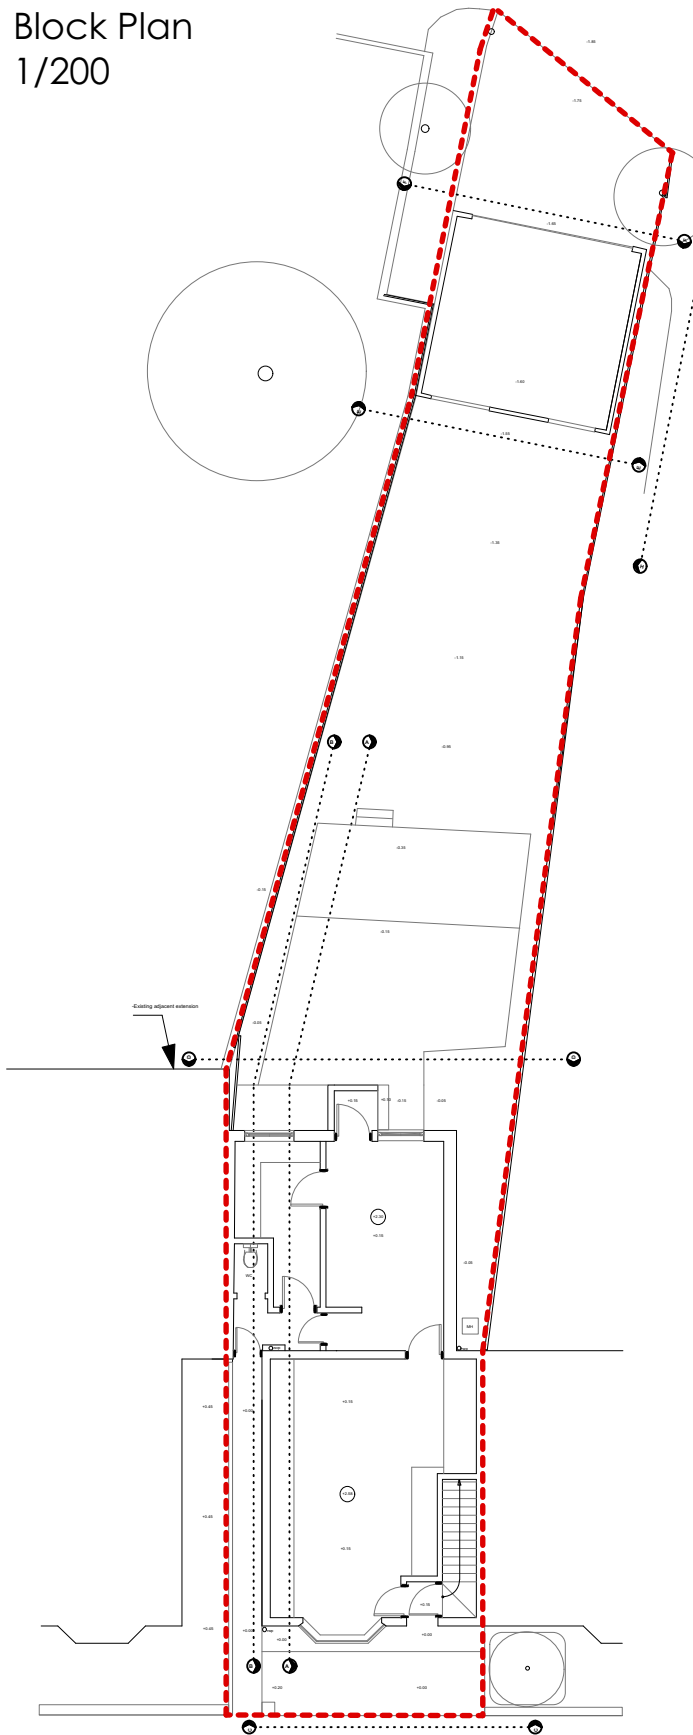

TO BE READ IN
CONJUNCTION WITH ALL
RELEVANT INFORMATION

TO BE READ IN
CONJUNCTION WITH
STRUCTURAL ENGINEERS
DRAWINGS AND
SPECIFICATION

All works to conform
with Building
regulations. The
contractor to be
responsible for the
checking &
ascertaining the exact
nature of the project
prior to
commencement of
works. Dimensions to
be checked on site.

project	180 Wantage Road, Reading RG30 2SJ			north
for	Berkshire Corporate			
title	Ground Floor Plan Existing			
scale	size	drawing number		LFT
1/100 1/200	A3	18001-0-010		

ALEZ
Architects
alez.co.uk
alez LTD Company registered in England