

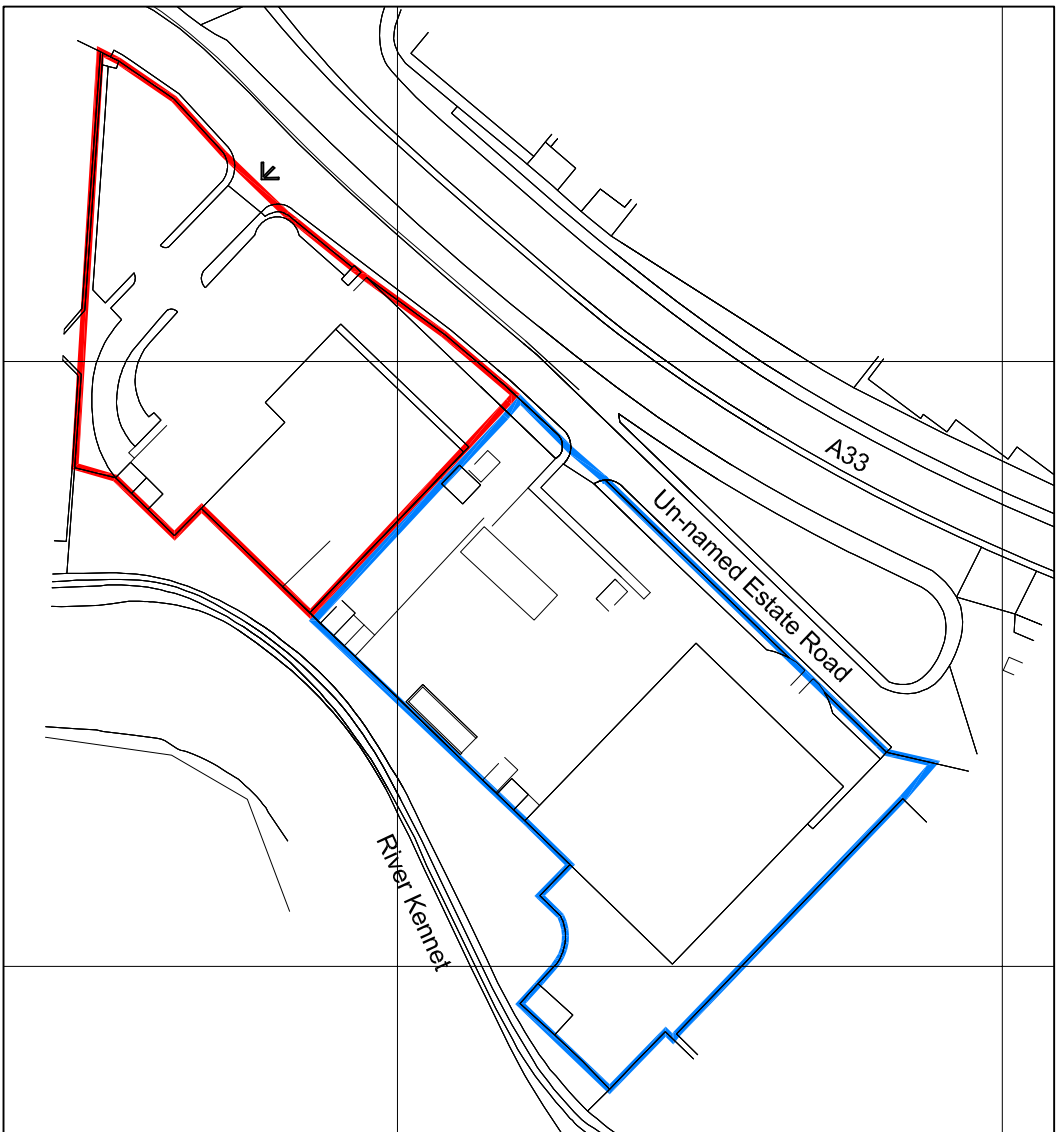
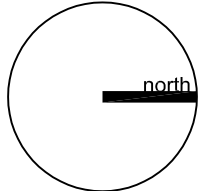


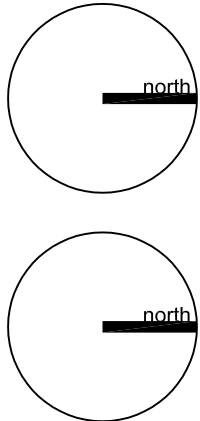

Site location plan

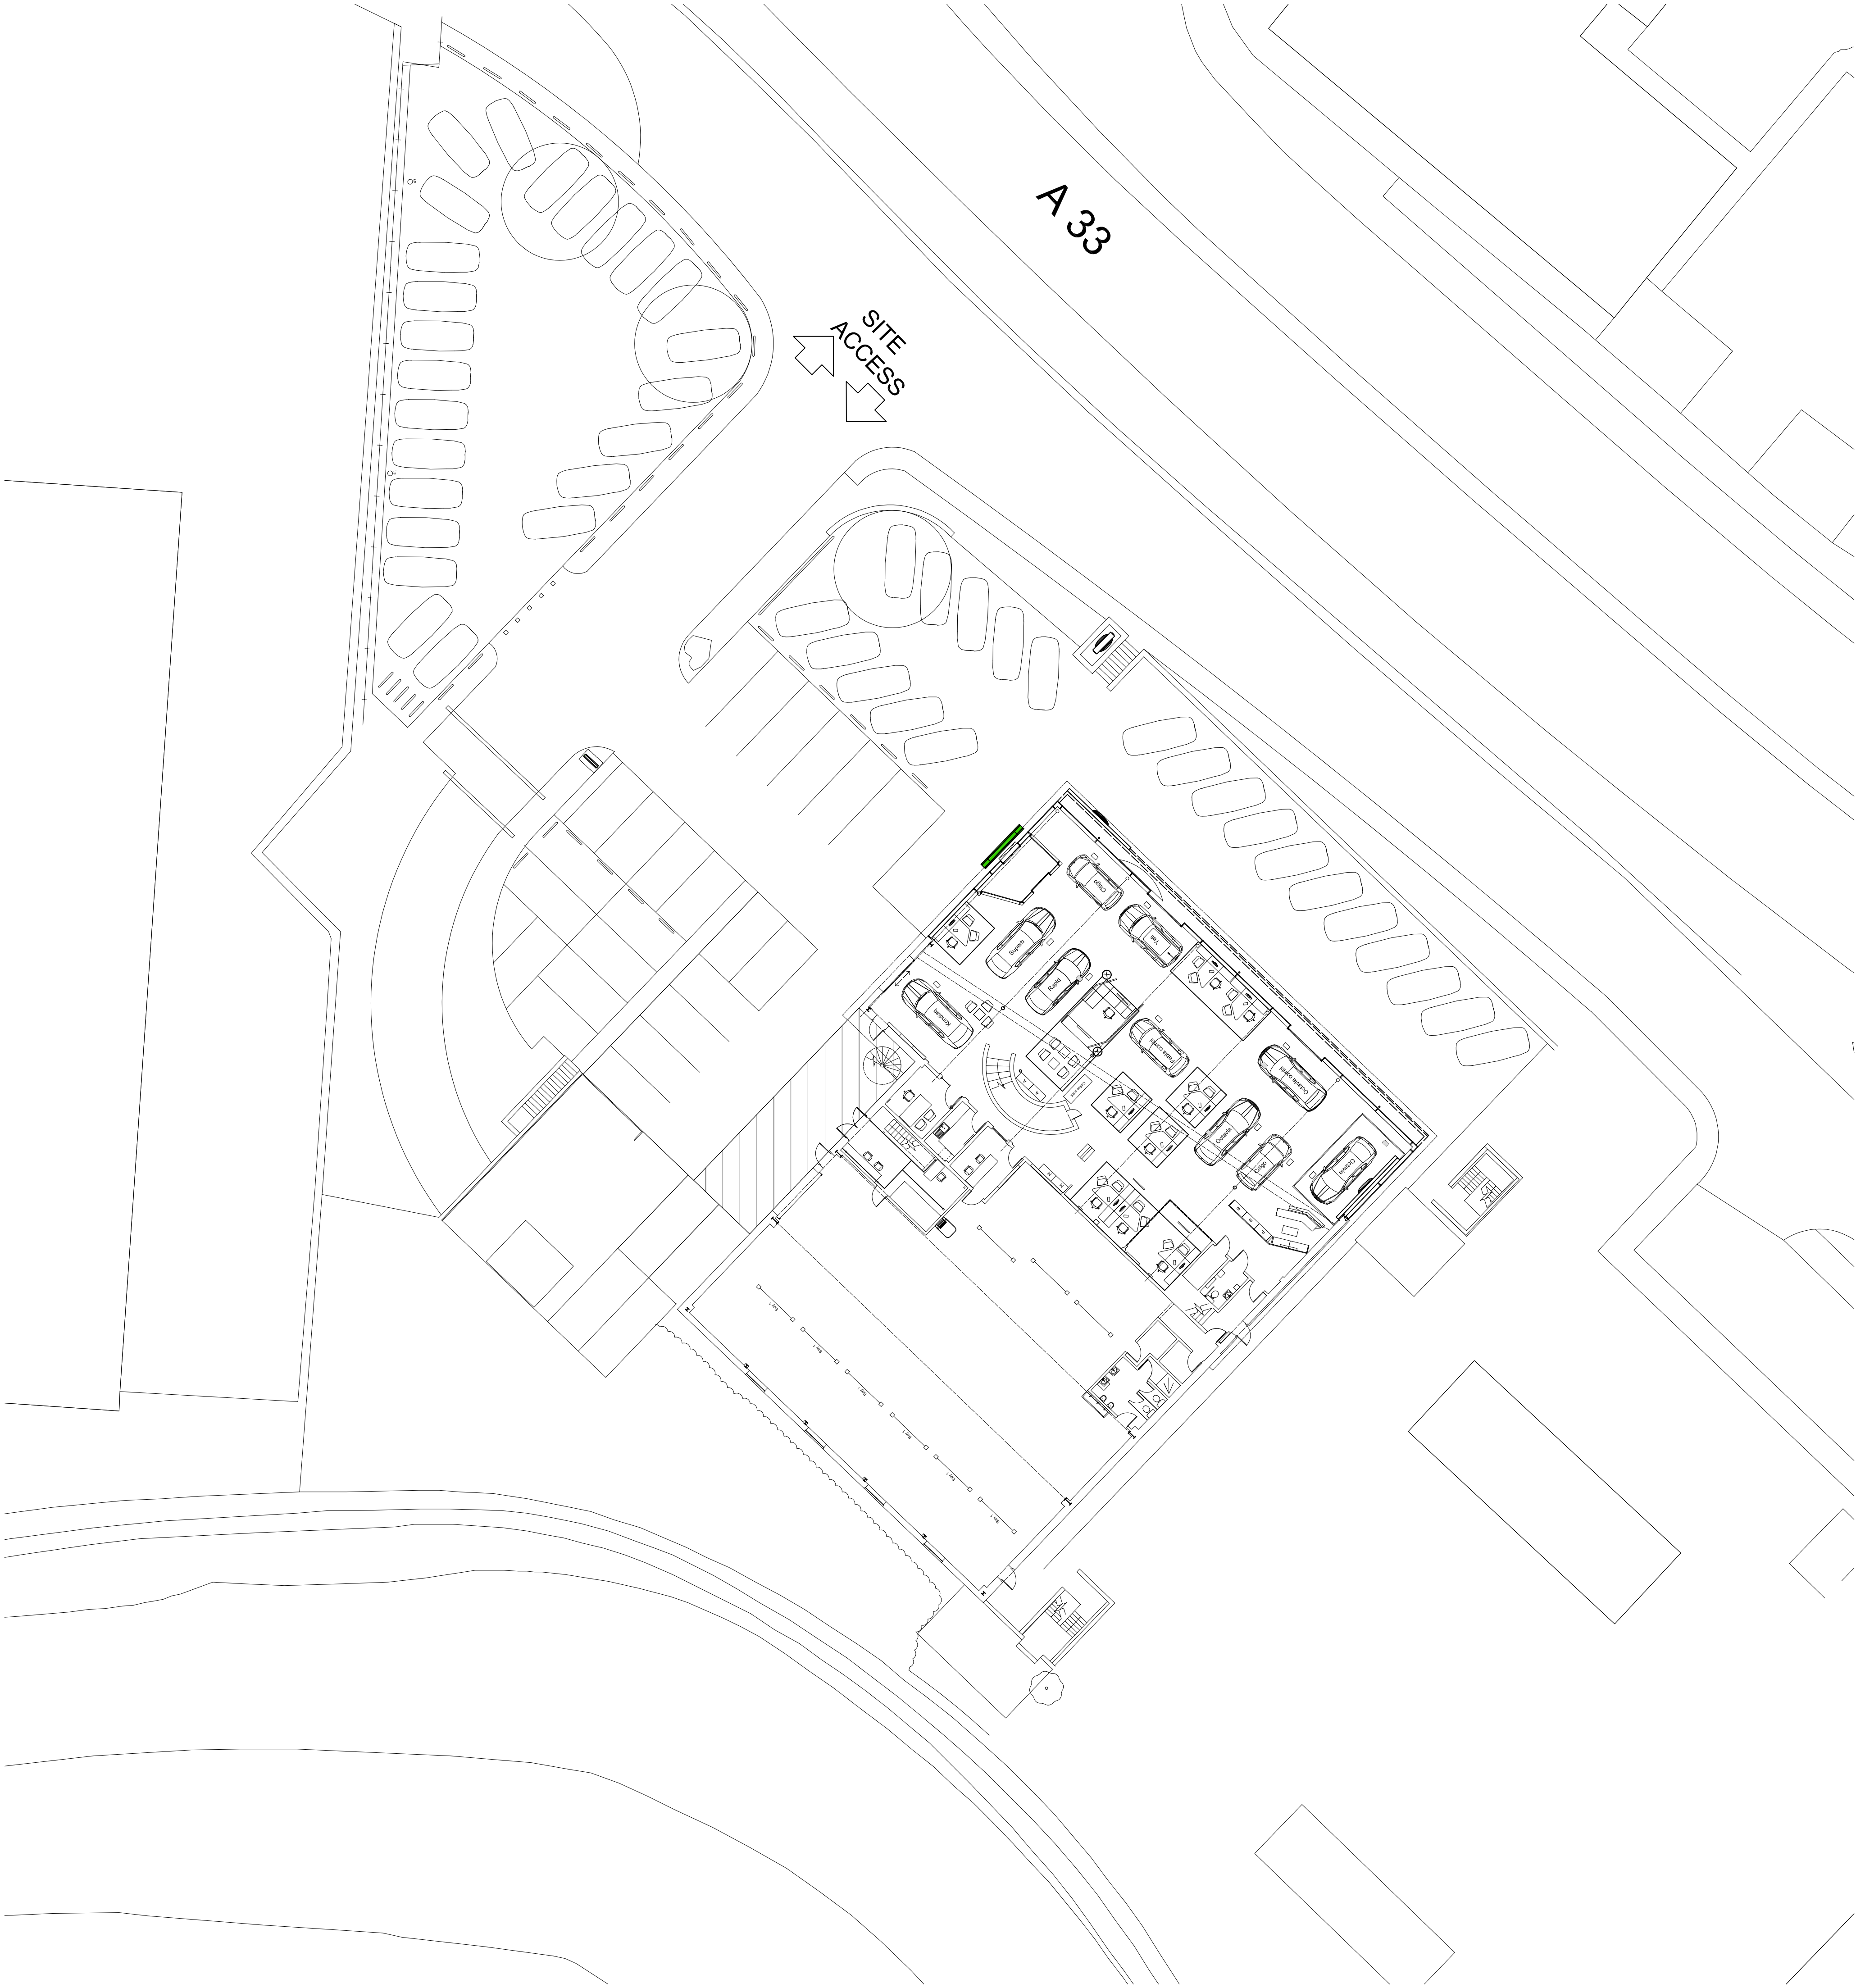

This drawing is based on survey information provided by others and so its veracity is restricted accordingly.


All dimensions should be checked on site and reported back to RAA if at variance to the drawings.

As built information provided by Longcroft Building Services Ltd. All dimensions should be checked on site prior to alterations.



Robin Ashley Architects

Mark Wicks
100, 101, 102, 103, 104, 105
Sheffield, S1 4RT
t: 0114 258 7450 f: 0114 258 6379
e: contact@robinashley.co.uk
www.robinashley.co.uk

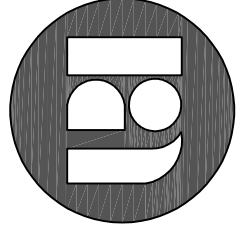

project: Marshall Reading Skoda

client: Marshall Motor Group
drawing: Site plan as existing

Lawful development certificate

drawing number: 16-050-100

revision: * [18-07-18]

date: July 2018

scale: 1:200 / 1:1250

original size: A1

issue: Approval

drawn: SAF

checked: DUJ

This drawing may be scaled only for the purposes of planning approval.
check all dimensions on site + refer all queries prior to carrying out work.
this drawing is to be used only for the purposes for which it is issued.
this drawing is the property of Robin Ashley Architects Ltd.
registered in England + Wales, number OC310 421