



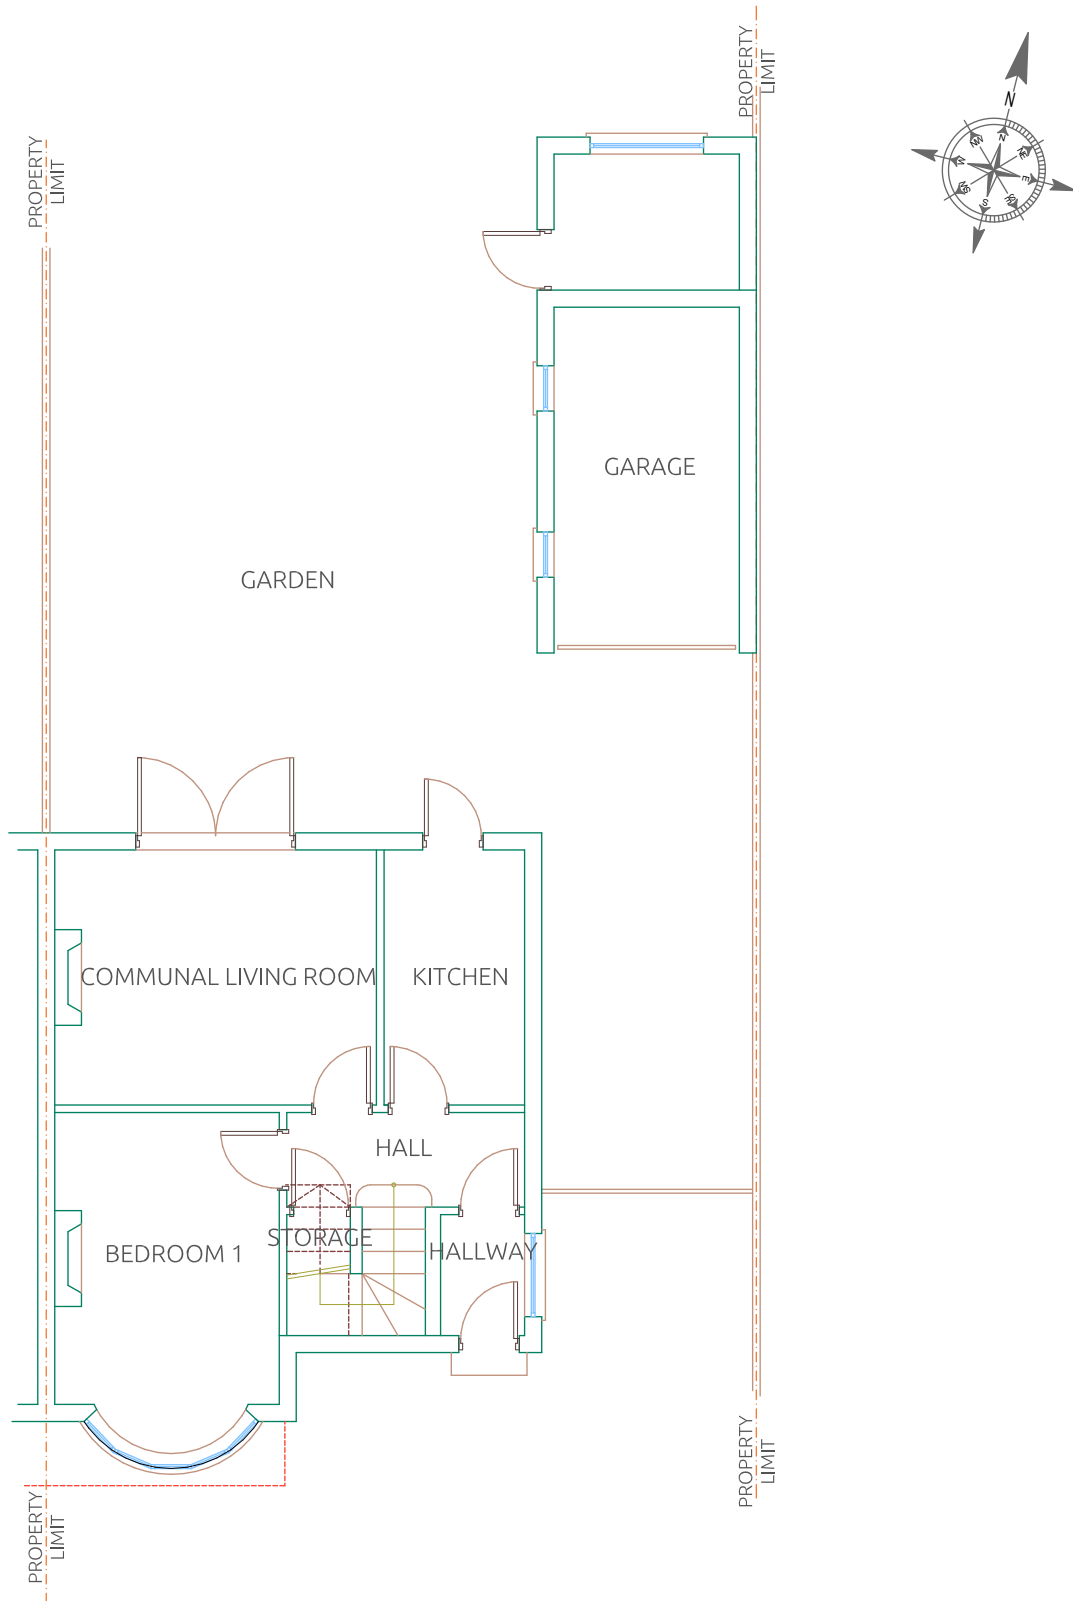

Existing Ground Floor Plan

Scale : 1 | 100

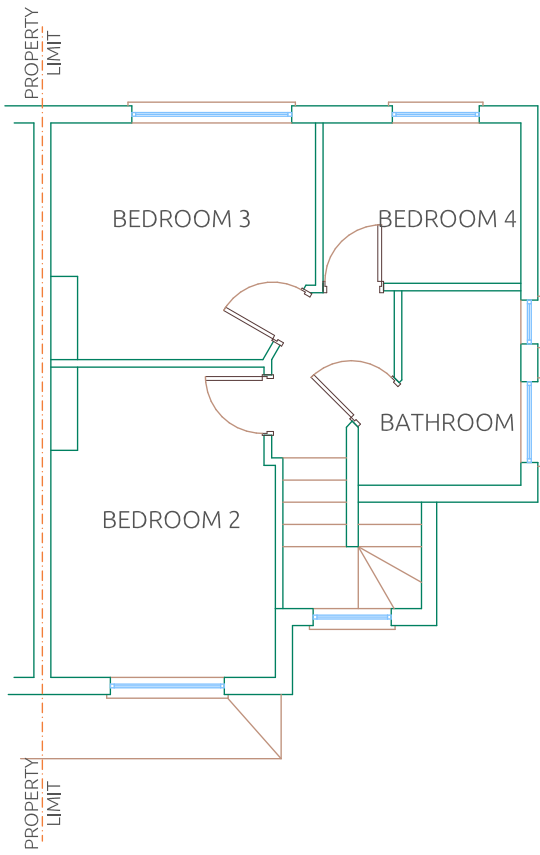

Existing First Floor Plan

Scale : 1 | 100



Existing Side Elevation

Scale : 1 | 50




Existing Back Elevation

Scale : 1 | 50




Existing Front Elevation

Scale : 1 | 50

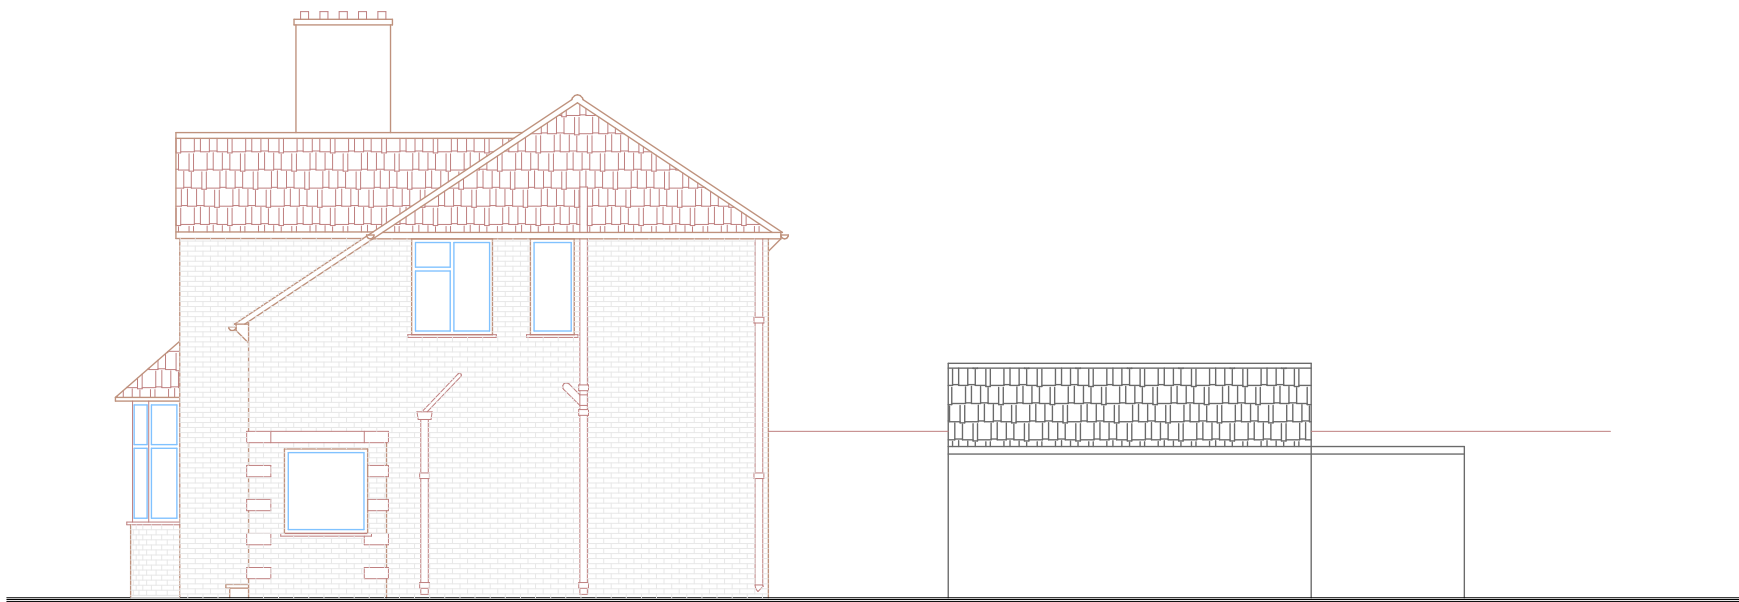

Existing Side Elevation

Scale : 1 | 50

 

© This drawing remains the property of The Keen Partnership and shall not be copied without prior written consent.

All dimensions to be checked on site and any discrepancies to be reported before work commences.

Notes:

THE KEEN PARTNERSHIP
The Courtyard
Edinburgh Road
Reading RG30 2UA
Tel: 0118 9510 855
Fax: 0118 9510 866
chris@keenpartnership.co.uk
www.keenpartnership.co.uk



Client:

KINDA LALY

Job Title:

30 STANHOPE ROAD

Drawing Title:

Existing Plans

Drawing Date:

21-03-2018

Issue Date:

21/03/2018

Job No:

8774

Status:

PLANNING DRAWINGS

Drawn By:

KB

Scale:

1:100@A2

Drawing No:

PL-03

Rev: