



EXISTING ELEVATIONS
Scale 1:100




FRONT ELEVATION

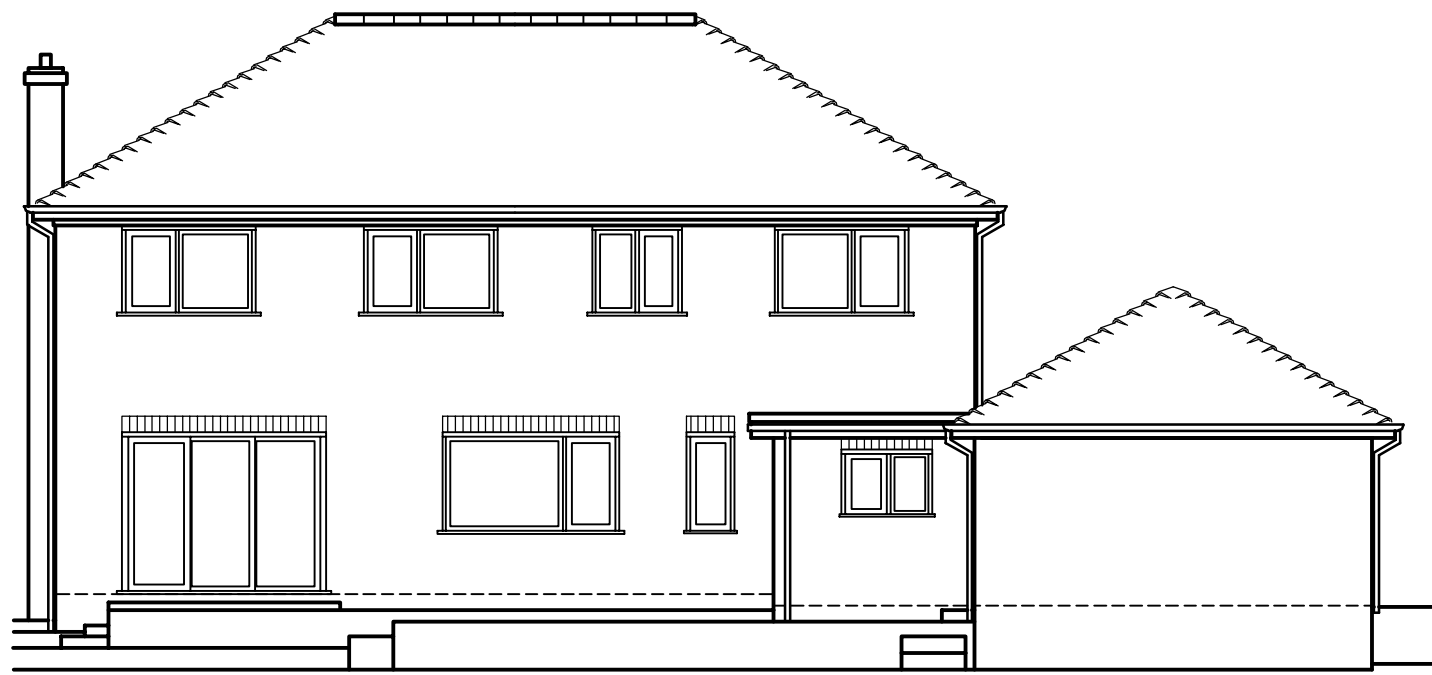

REAR ELEVATION

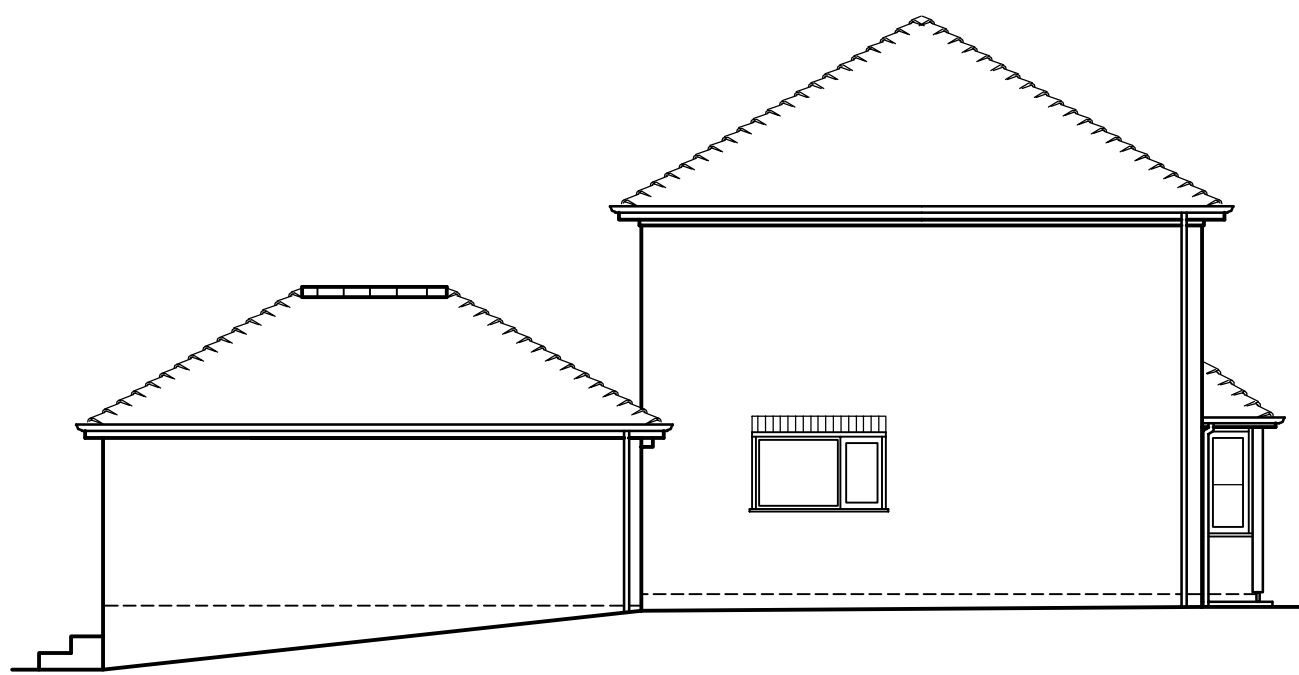

SIDE ELEVATION

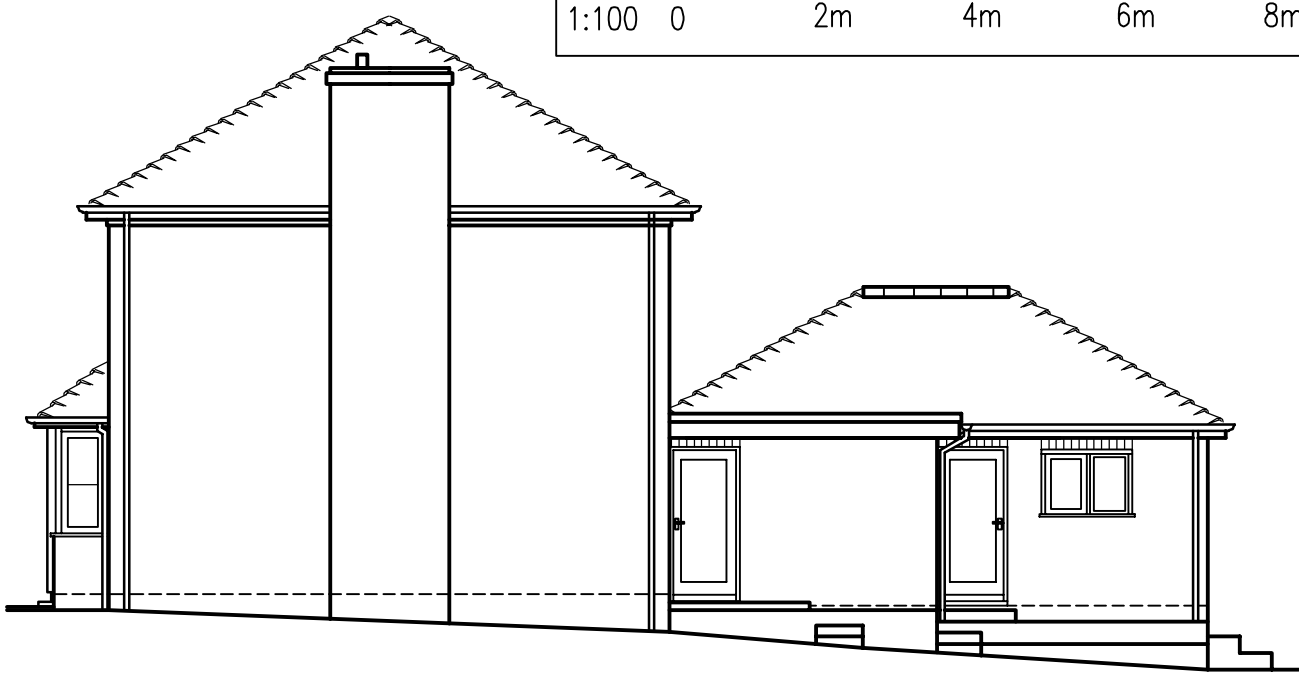

SIDE ELEVATION

PROPOSED ELEVATIONS
Scale 1:100




FRONT ELEVATION



REAR ELEVATION




SIDE ELEVATION

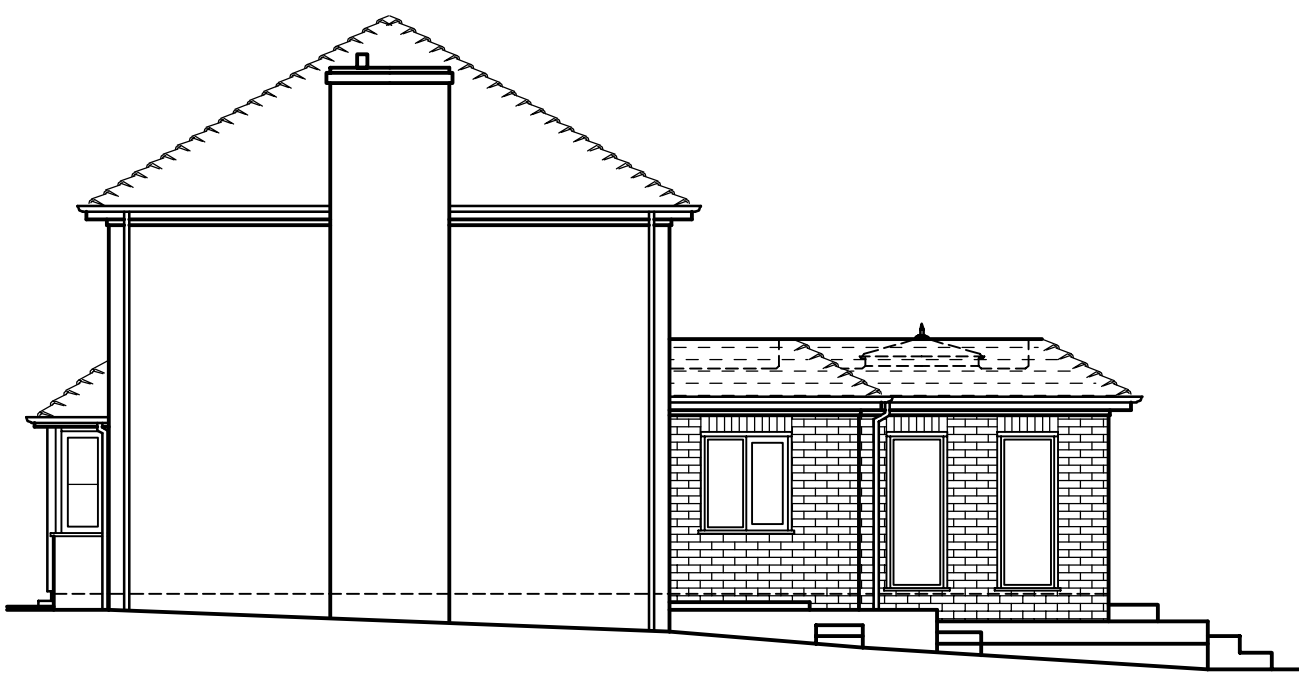


SIDE ELEVATION


EXISTING PLANS
Scale 1:100

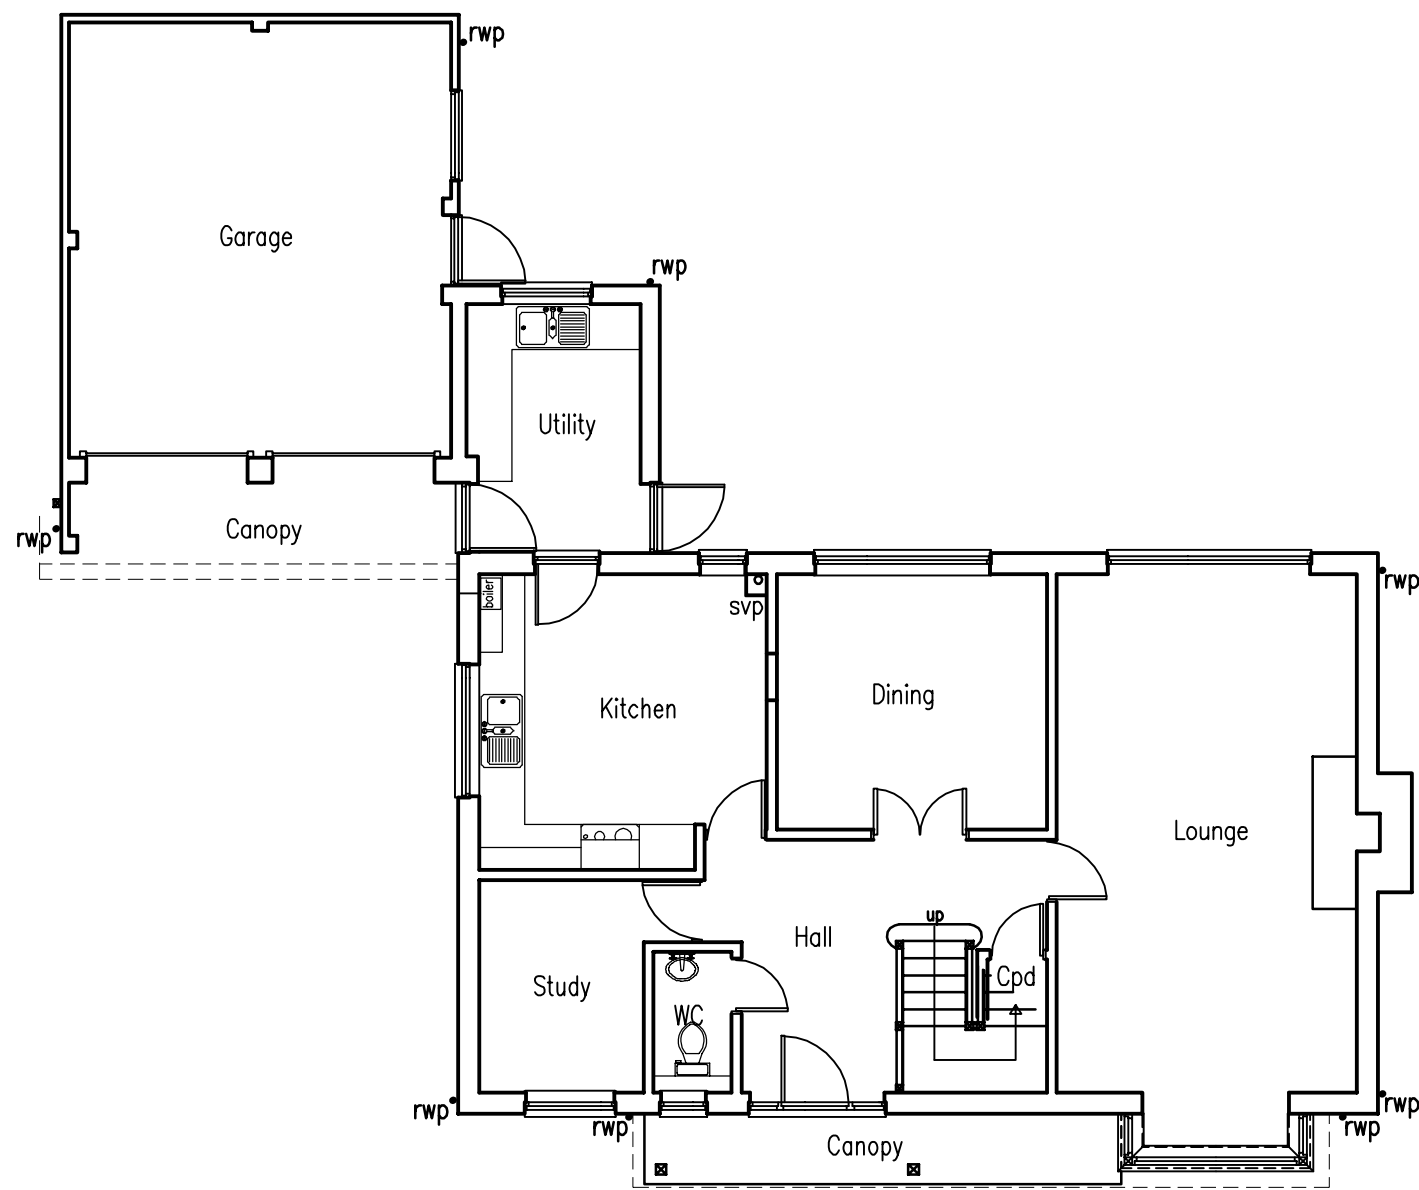



GROUND FLOOR

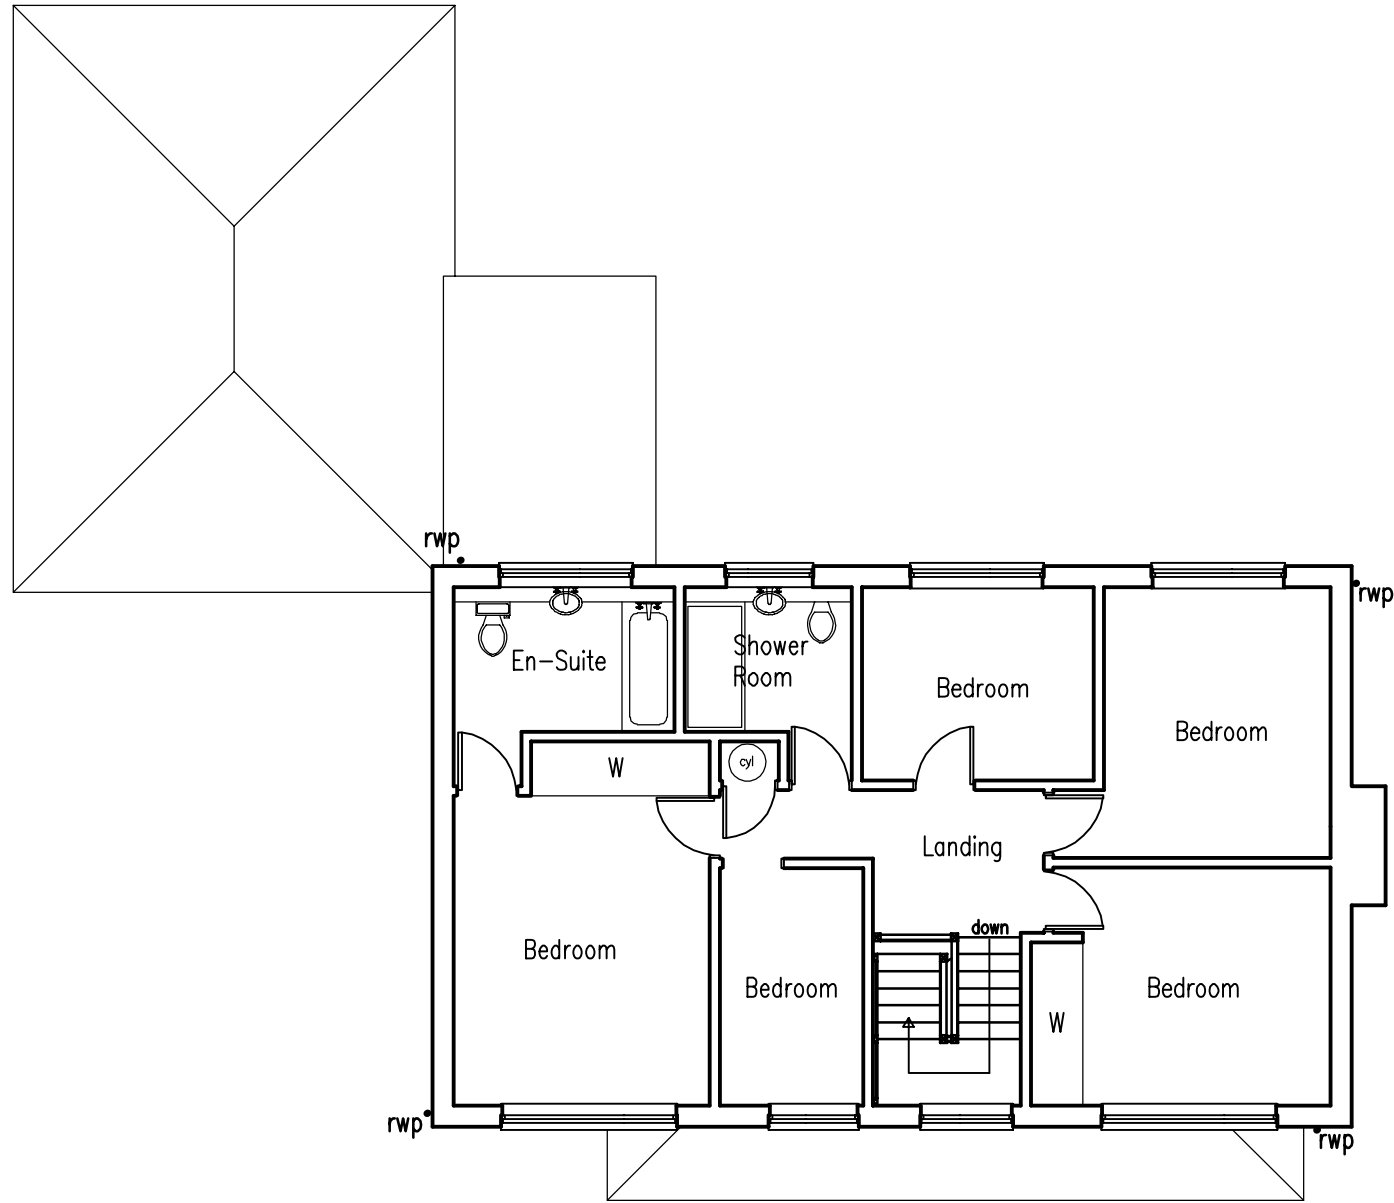

FIRST FLOOR

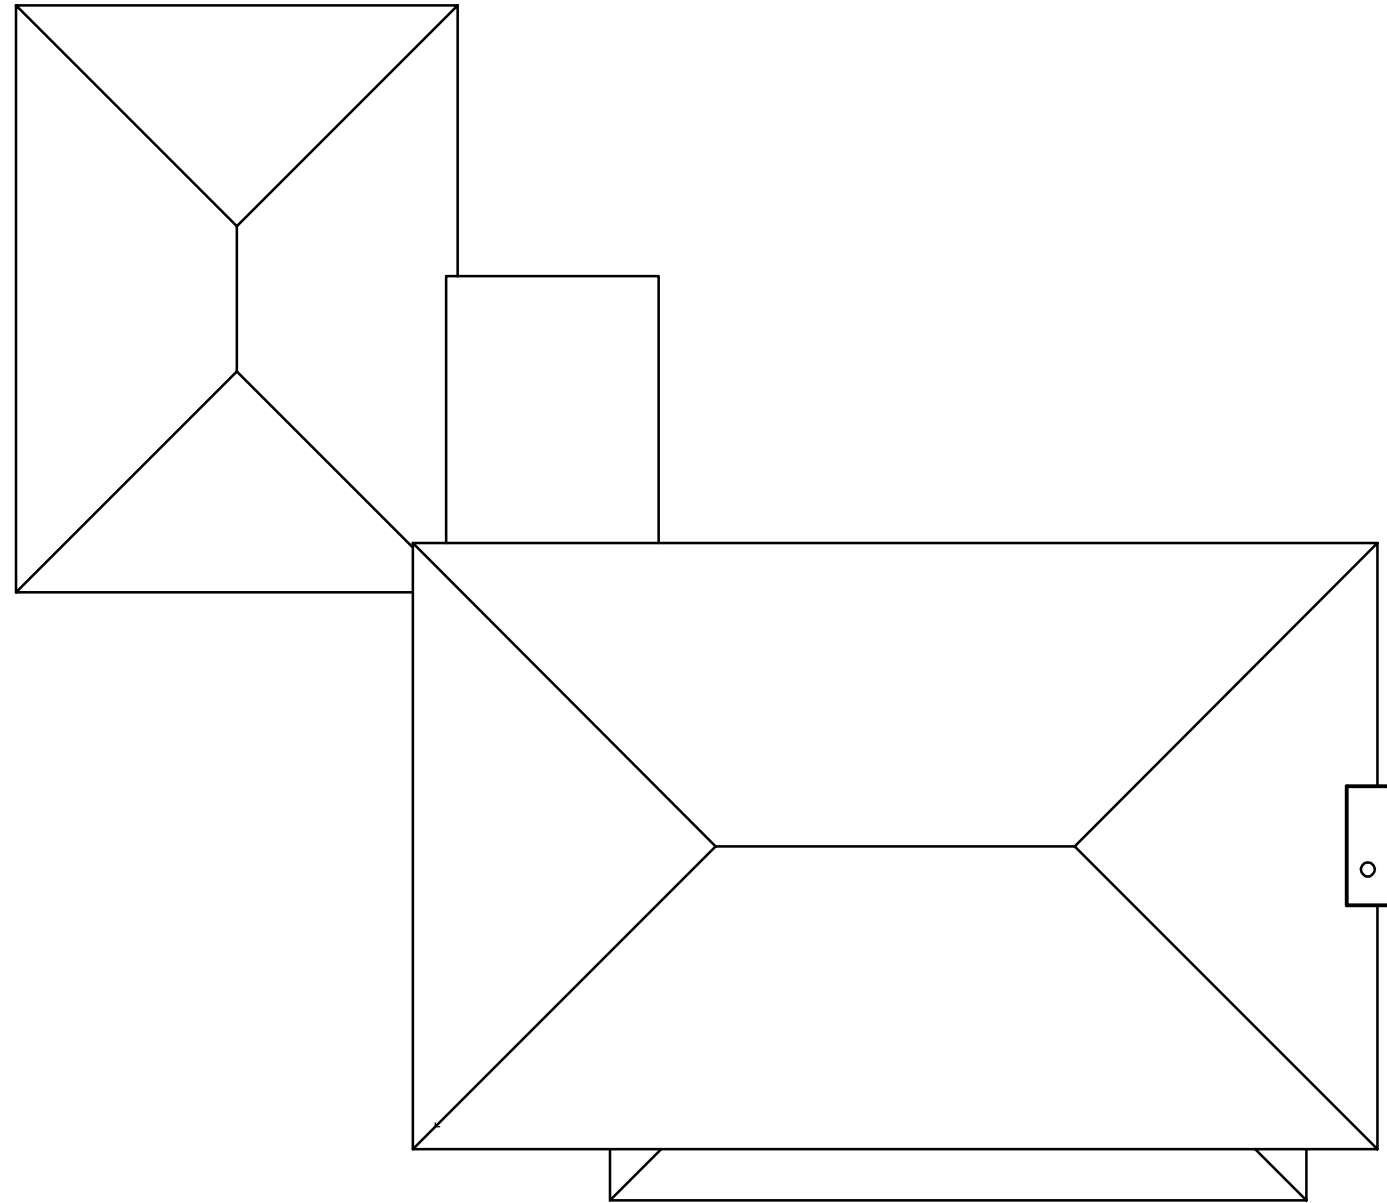

ROOF

 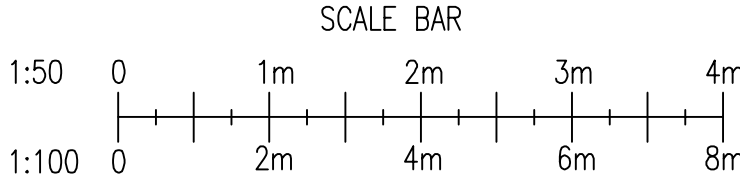

Plan Ahead
Drawing Services

26 Lamden Way, Burghfield Common, Reading, RG7 3LZ
Tel: 0118 9836039 Mobile Tel: 07940 828650 E-Mail: plan.ahead@btinternet.com
Website: www.plan-ahead-drawing-services.co.uk

REVISIONS
REF DATE DESCRIPTION

REF	DATE	DESCRIPTION

REVISIONS
REF DATE DESCRIPTION

REF	DATE	DESCRIPTION

GENERAL NOTES

1. DIMENSIONS ARE TO BE CHECKED ON SITE BEFORE WORK PROCEEDS

2. ALL DIMENSIONS ARE IN MILLIMETRES UNLESS OTHERWISE STATED.

3. THIS DRAWING IS NOT TO BE REPRODUCED WITHOUT THE PERMISSION OF PLAN AHEAD DRAWING SERVICES.

PROJECT

Single & two storey extensions to:
2 FERNDAL CLOSE
TILEHURST
READING
RG31 6UZ

DRAWING TITLE
ELEVATIONS & PLANS

CLIENT
MR & MRS BOYCE

DATE
24/04/18

SCALE
1:100

PAPER
A1

DRAWN BY
D. HUISH

DRAWING NUMBER
181003/01

REV.