



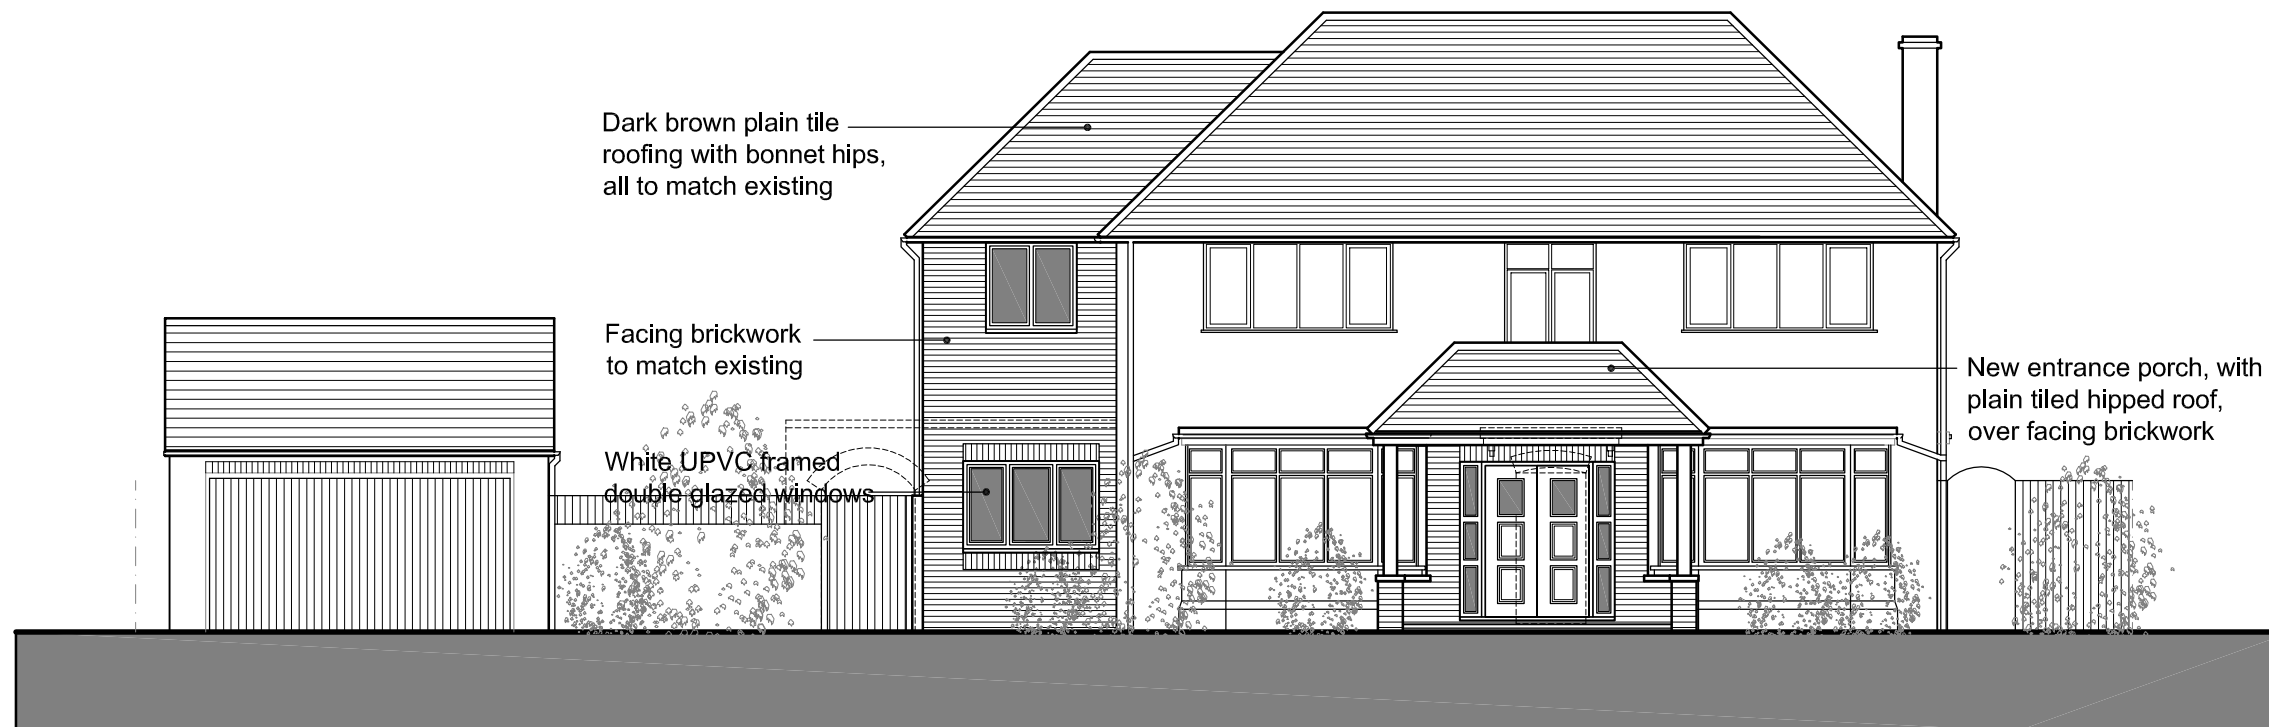


**EAST ELEVATION**



**NORTH ELEVATION**

**HAWKEDON DEVELOPMENTS**

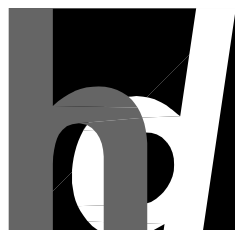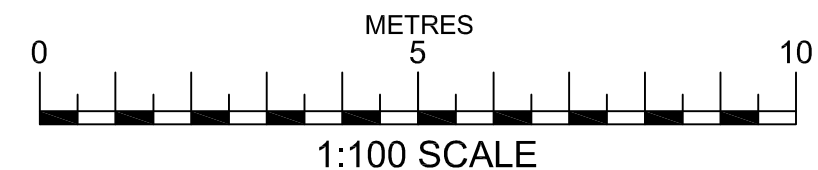

**Oakwood House**  
14 High Tree Drive Earley  
Reading Berkshire RG6 1EU  
0118 935 3655

info@ihaltld.co.uk

**Project**  
Extensions & Alterations at  
174 Shinfield Road,  
Reading RG2 7TD

**Client**  
Mr & Mrs Akif Manzar

**Title**  
Proposed Elevations Sheet 1

**Revision**

**Drawn**  
IRH

**Scale**  
1:100 @ A3

**Date**  
May 2018

**Drawing No**

**H1356.22**

**Rev**

All dimensions to be checked on site prior to the commencement of any construction. This drawing may not be reproduced in any part or form without the written consent of Hawkedon Developments Ltd.

ALL COPYRIGHTS RESERVED