

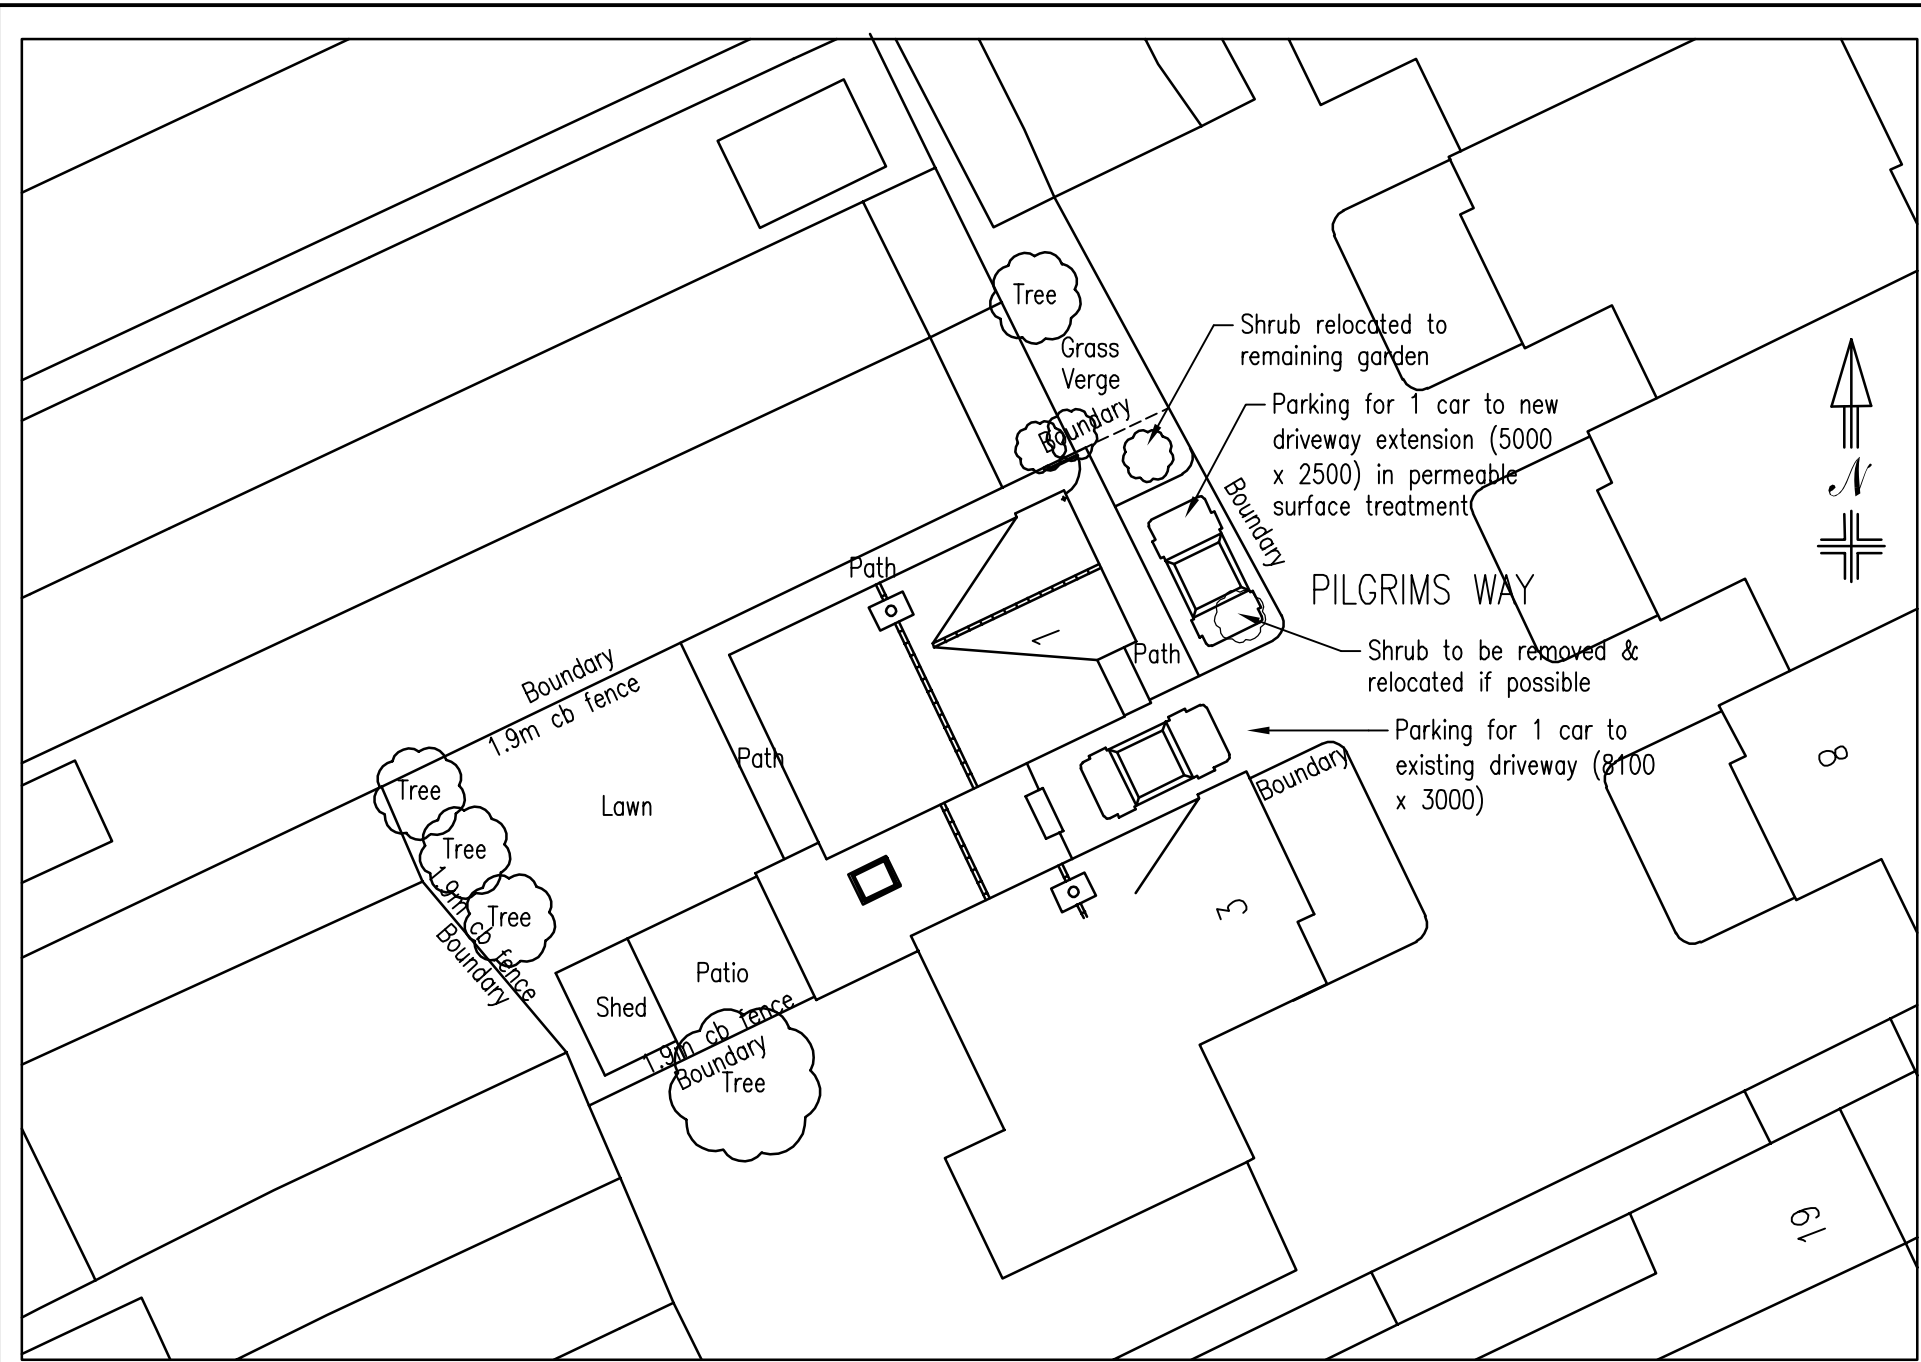


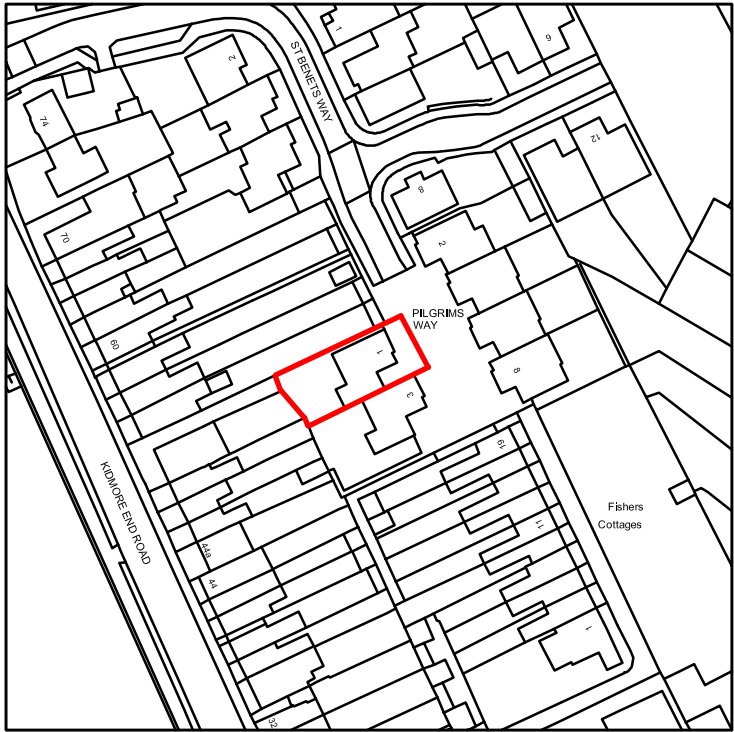

SITE PLAN
SCALE 1:200

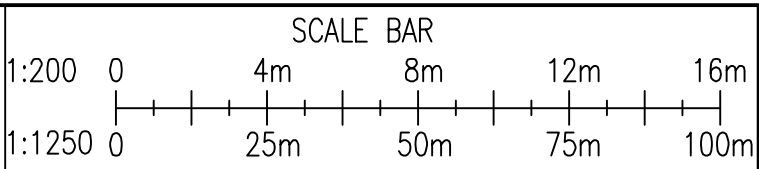

Crown Copyright and database rights 2018 OS 100019980

LOCATION PLAN
SCALE 1:1250



Plan Ahead
Drawing Services



26 Lamden Way, Burghfield Common, Reading. RG7 3LZ
Tel: 0118 9836039 Mobile Tel: 07940 828650 E-Mail: plan.ahead@btinternet.com
Website: www.plan-ahead-drawing-services.co.uk

DRAWING TITLE		
SITE & LOCATION PLANS		
CLIENT		
MR HAMMERSTONE MISS CLIFFORD		
DATE	SCALE	PAPER
25/01/18	1:200 1:1250	A3
DRAWN BY	DRAWING NUMBER	REV.
D. HUISH	181001/02	

- GENERAL NOTES
1. DIMENSIONS ARE TO BE CHECKED ON SITE BEFORE WORK PROCEEDS
 2. ALL DIMENSIONS ARE IN MILLIMETRES UNLESS OTHERWISE STATED.
 3. THIS DRAWING IS NOT TO BE REPRODUCED WITHOUT THE PERMISSION OF PLAN AHEAD DRAWING SERVICES.

REVISIONS		
REF	DATE	DESCRIPTION