



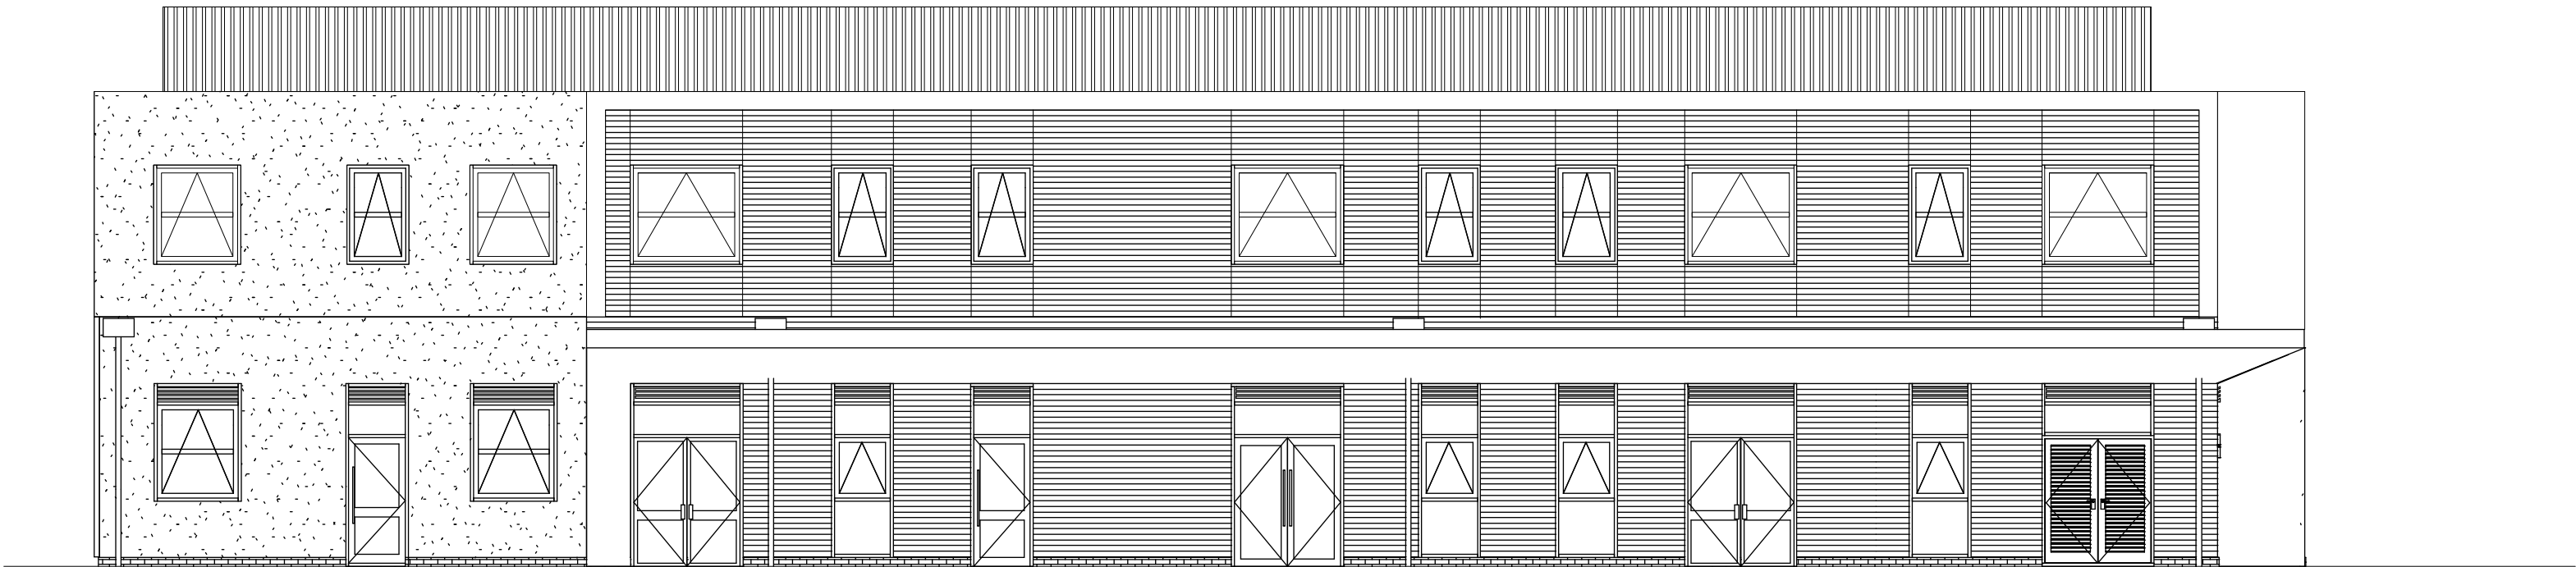


East Elevation as Proposed 1 100 @A1 1 200 @A3



South Elevation as Proposed 1 100 @A1 1 200 @A3

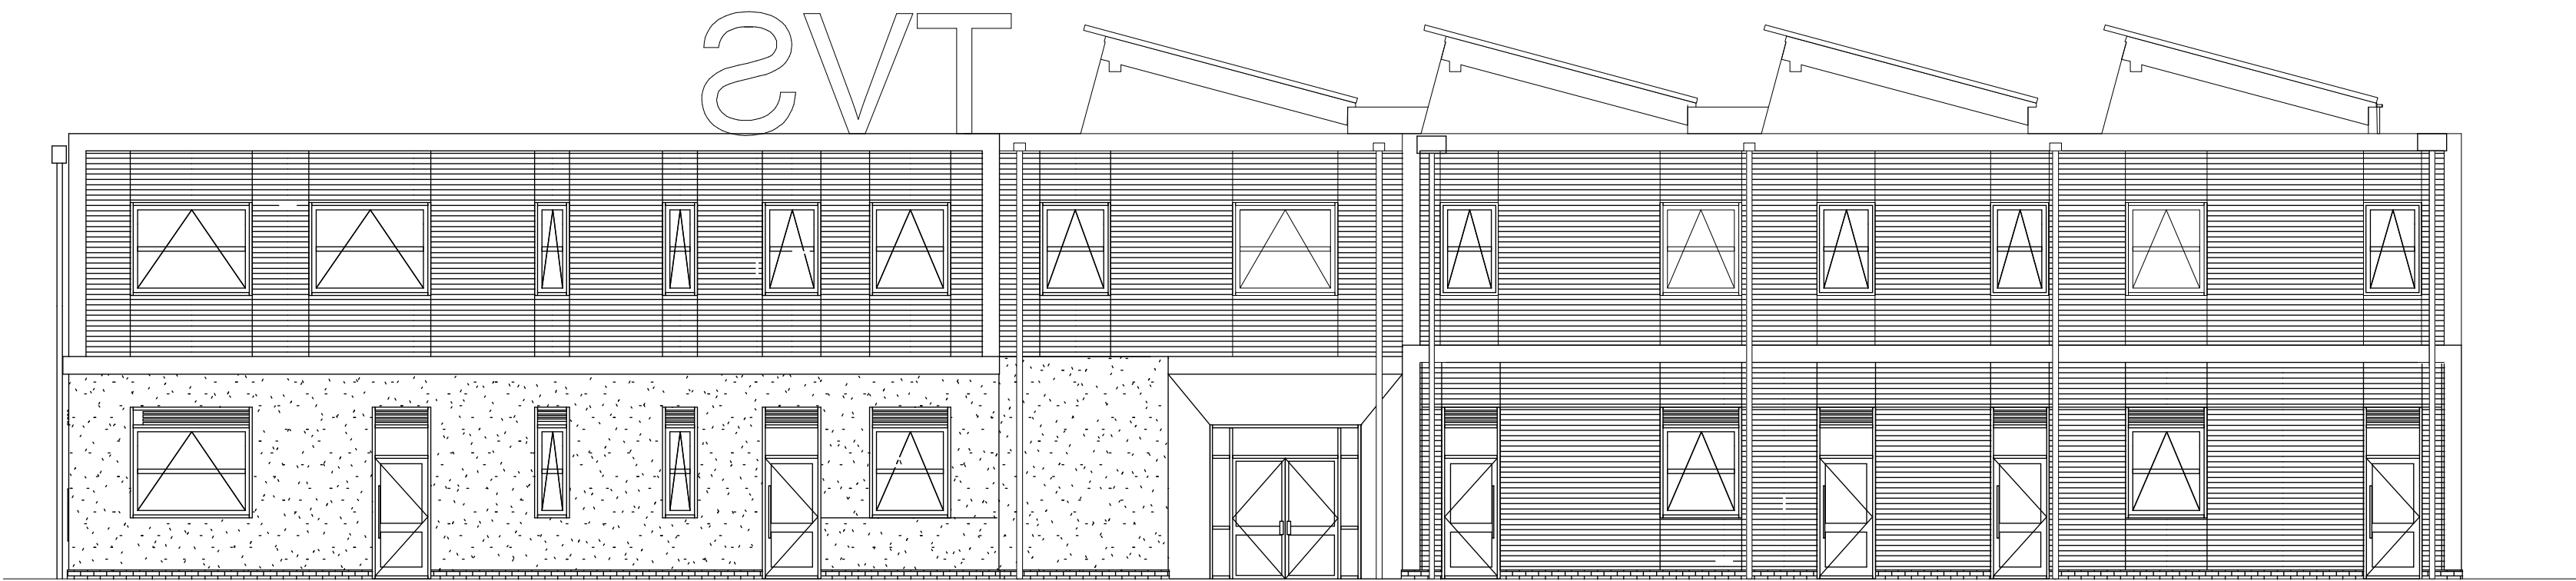

West Elevation as Proposed 1 100 @A1 1 200 @A3

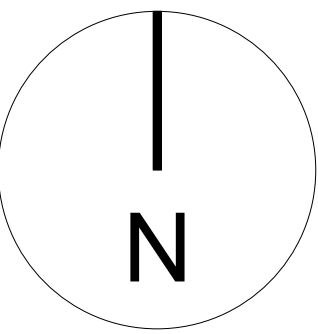

rev	date	drawn by	Comments
B	April 18		

Client: NAS (Thames Valley School)
Project: Thames Valley School Expansion

Drawing: Elvations as Proposed

Drawing number: 2016 16 PL 04 Scale: 1: 100 @ A1

Revision B drawn by: ME

Date: 2017/07/09 BIM Ref.

**mark
ellerby**
architects

Studio 15, Glove Factory Studios, 1 Brook Lane, Holt, Bradford on Avon. BA14 6RL

t +44 (0)2300 023970
m +44 (0)7522 613092
e markellerbyarchitect@gmail.com

T.V.S. ELEVATIONS PROPOSED