




Front Elevation




Side Elevation




Rear Elevation

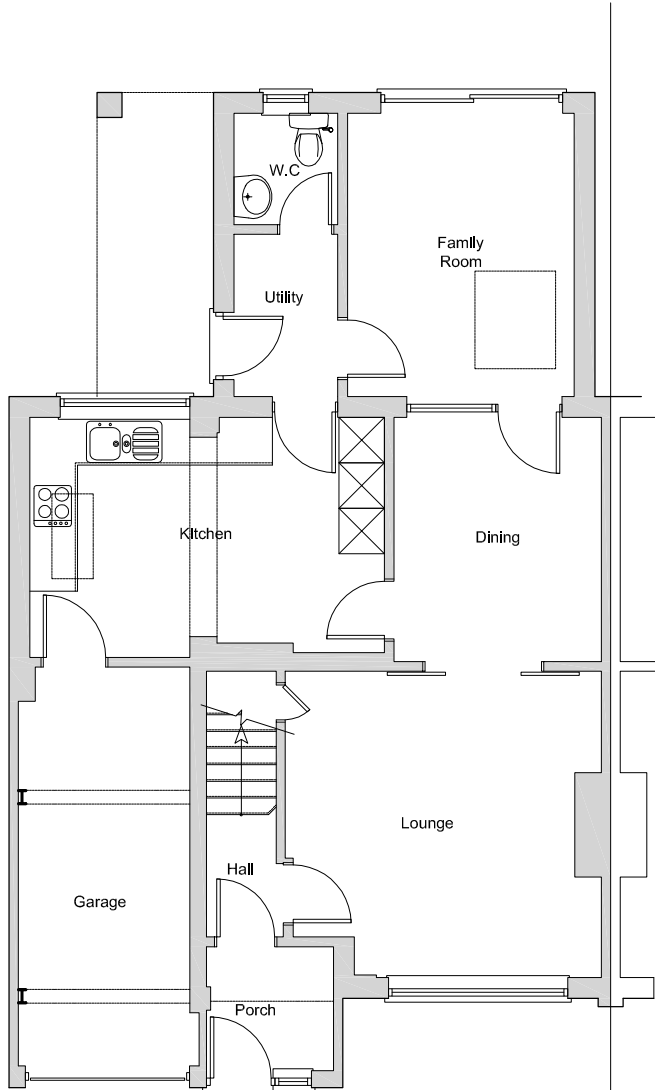

Ground Floor Plan

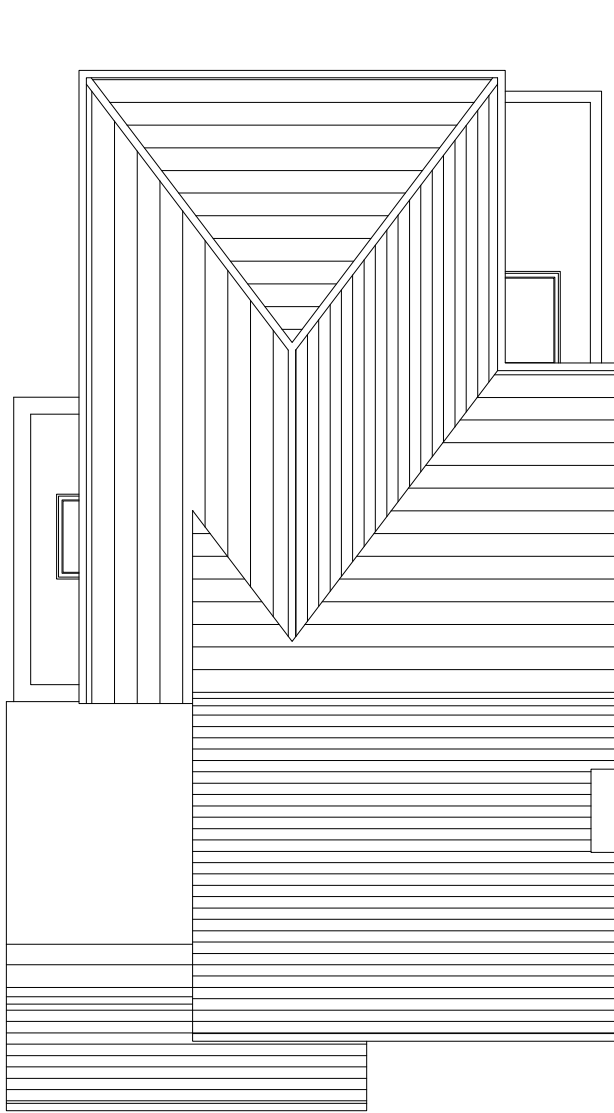

Roof Plan

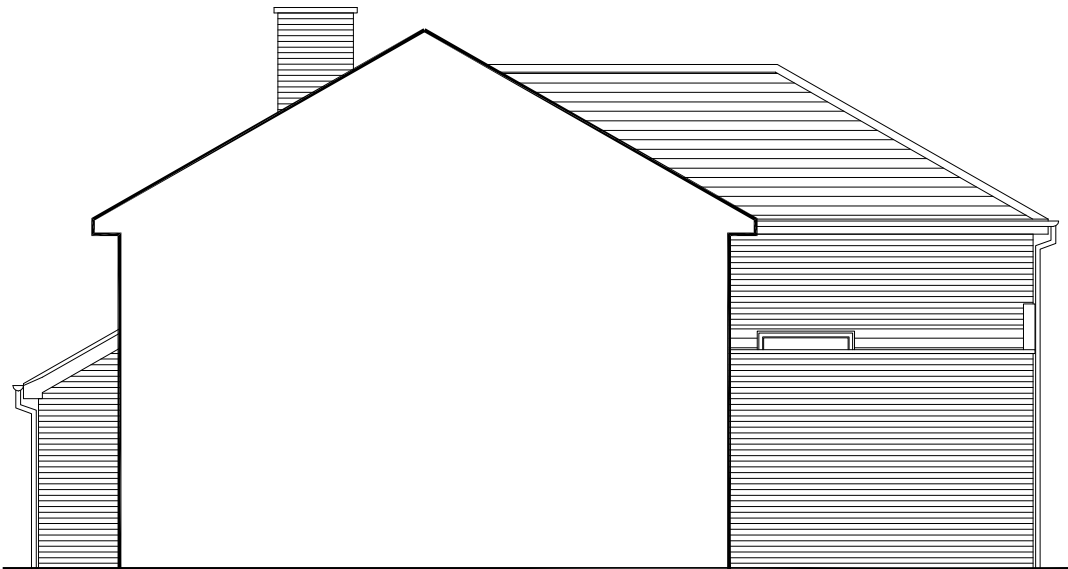

Side Elevation

148 St. Saviours Road
Reading
Berkshire RG1 6ET
project :

Existing Floor Plans
& Elevations
title :

Mr & Mrs. Neech
client :

Lee Norris Design 27 Eden Way, Winnersh Wokingham, Berkshire RG41 5PQ Tel: 01189 787226 Mob: 07795 058193 E-mail: lee@leenorrisdesign.co.uk Web: www.leenorrisdesign.co.uk Planning and building regulations drawings for residential extensions, new build, renovation and conversion projects.	ref : LN date : Mar'18 scale : 1:100@A3 project : 18-274 dwg no. / rev : 001
---	--

Scale: 1:100 0 1 2 3 4 5