




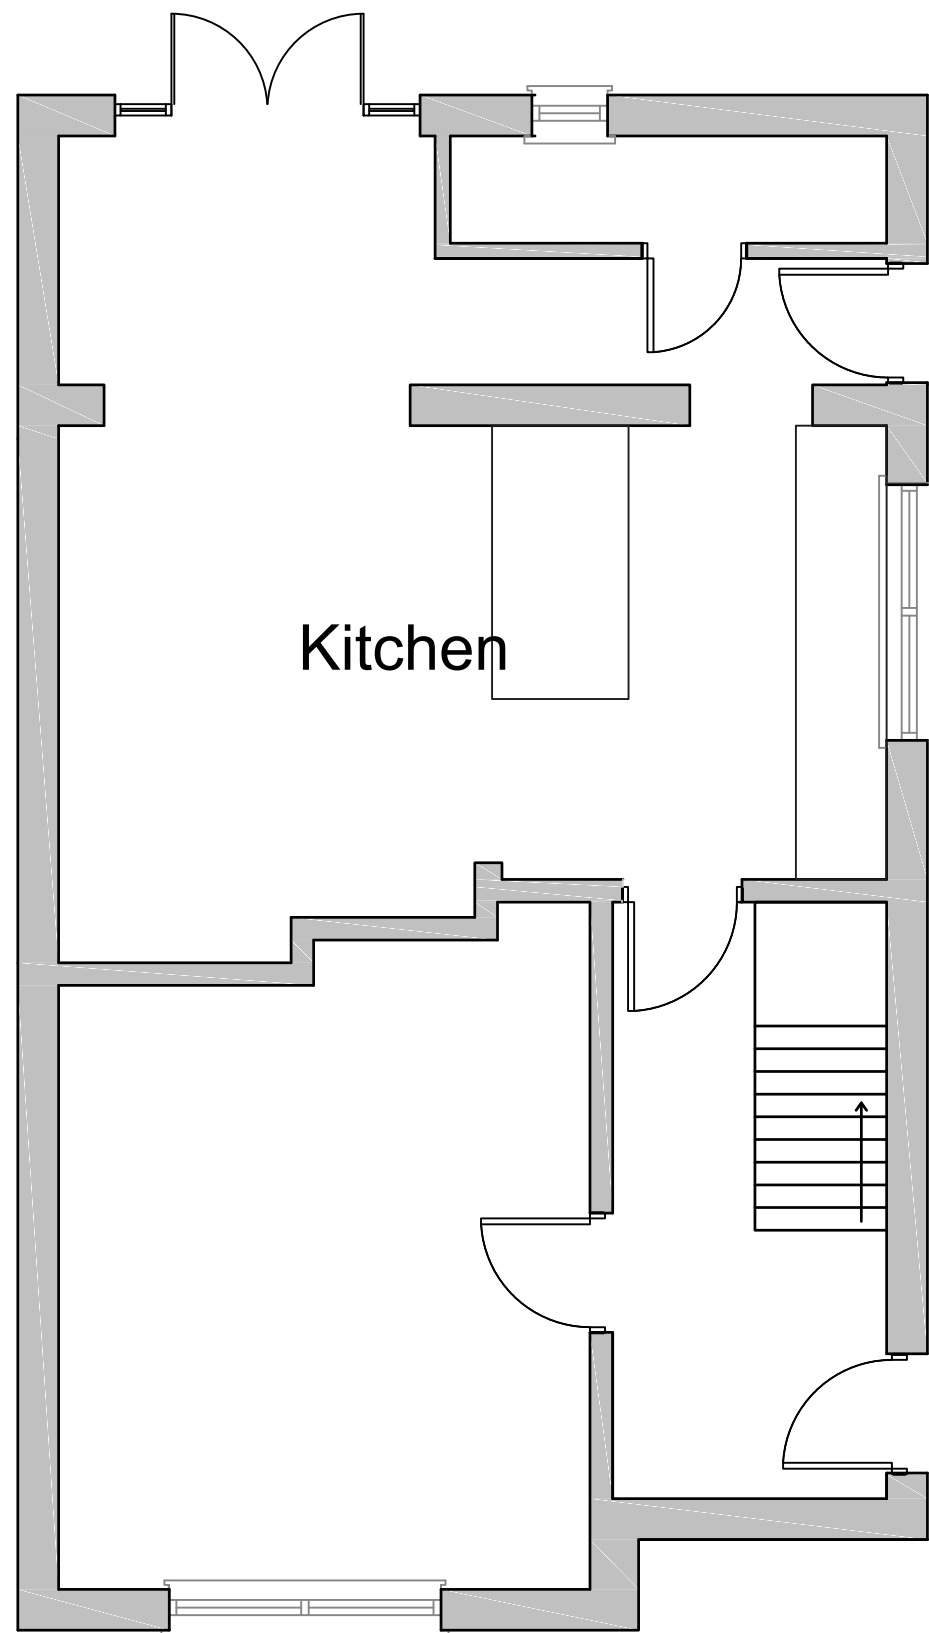

1:50 Plan

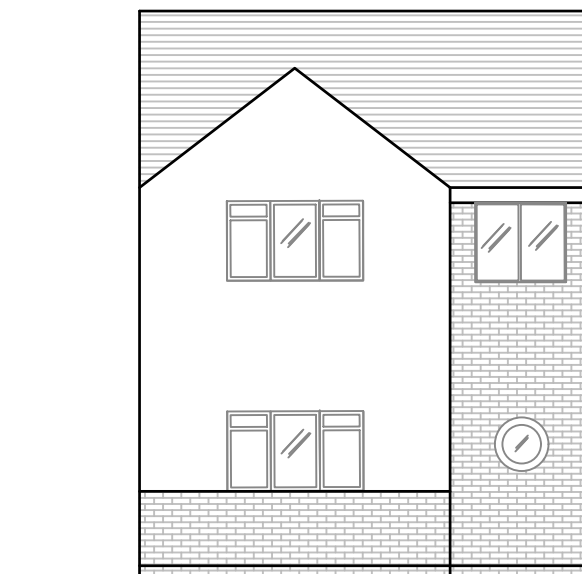

Front Elevation

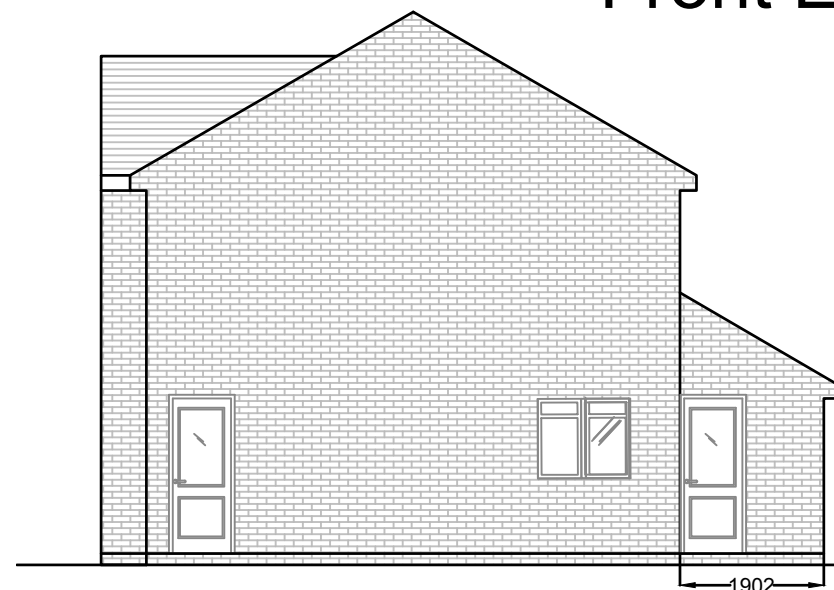

Side Elevation



Rear Elevation

141 St Michaels Rd
Tilehurst
Reading
RG30 4SB

Drawing title

Existing

Rev:
P1

Scale:
1:100 + 1:50