


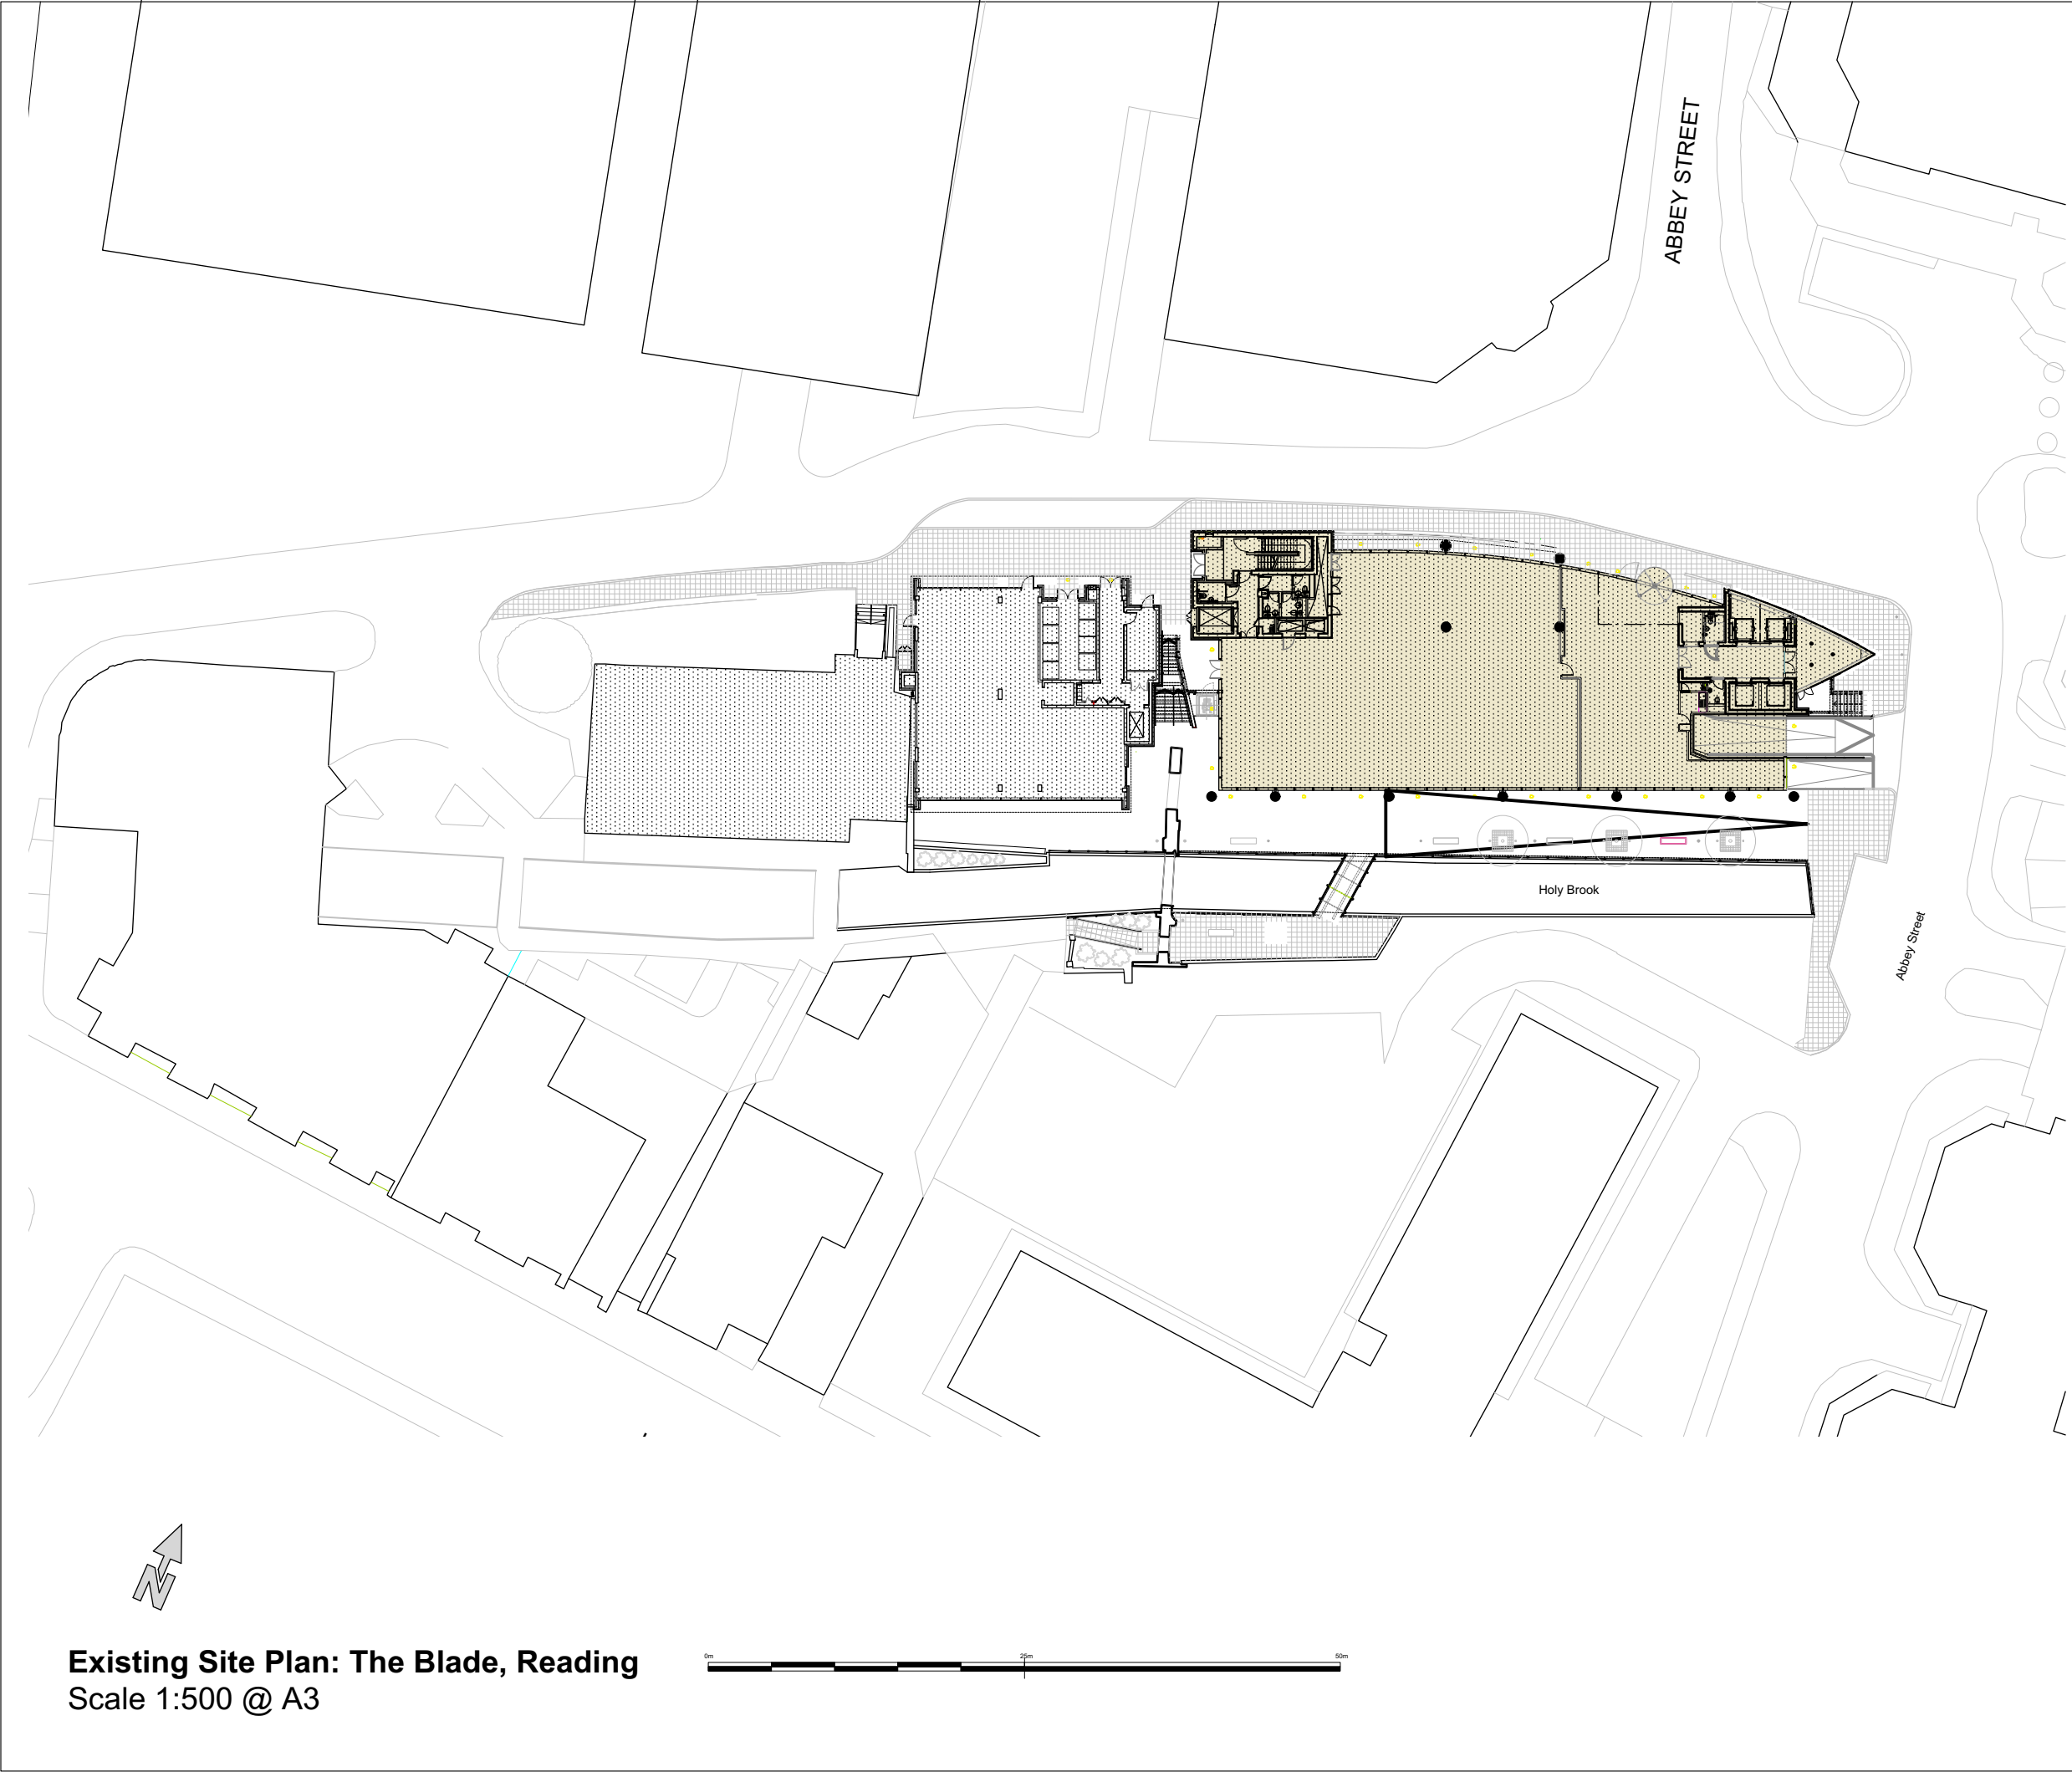

Site Measurements not to be taken from drawings Contractor to confirm all dimensions HHD not liable for seeking relevant planning authority permissions (including LBC) unless specifically directed by the client			
A	26.06.2018	Scale Bar Added	RH
	17.05.2018		
No.	Date	Revisions / Submissions	Revised by
HamburyHirdDesign Design Firm HamburyHird Design Ltd. 50-52 Wellsway Bath BA2 4SA Telephone: 01225 336004 Stage Planning Project Title THE BLADE ABBEY SQUARE READING Drawing Title Existing Site Plan Project Manager tbc Project ID 216 Drawn By VP Scale 1:500@A3 Reviewed By RH Drawing No. 216.001.01(A) Date May 2018 CAD File Name 216.001			