


471700m 0 10m 471800m
Metric Scale 1:1250
170300m

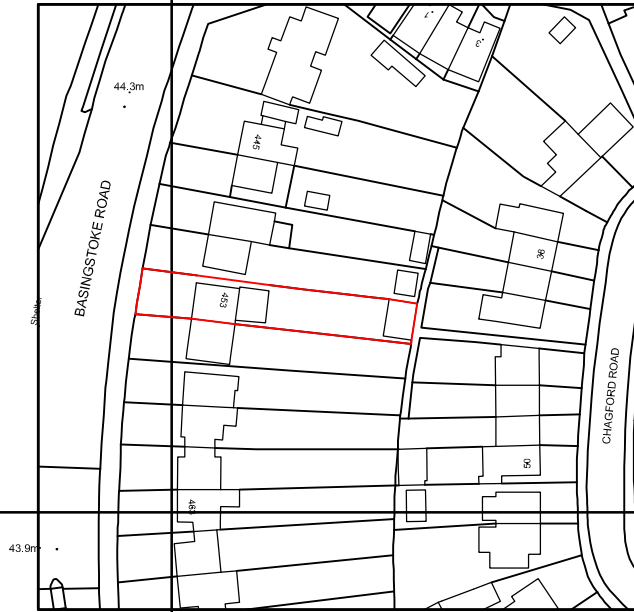

170200m

170100m

471700m 471800m

©Crown Copyright and database rights 2018 OS 100019980

JOB
TITLE 453 BASINGSTOKE ROAD, READING, RG2 0JF

DRG.
TITLE SITE PLAN

DRAWN	CHECKED	DATE MARCH 18	SCALE 1:1250
-------	---------	------------------	-----------------

DRG. No AS00318-SP21 A	CLIENT MR SHEIKH
---------------------------	---------------------

DESIGN TWO
SEVEN

17 FOX ROAD, LANGLEY, SLOUGH
SL3 7SG
TEL 07964 326643

designtwoseven@outlook.com