


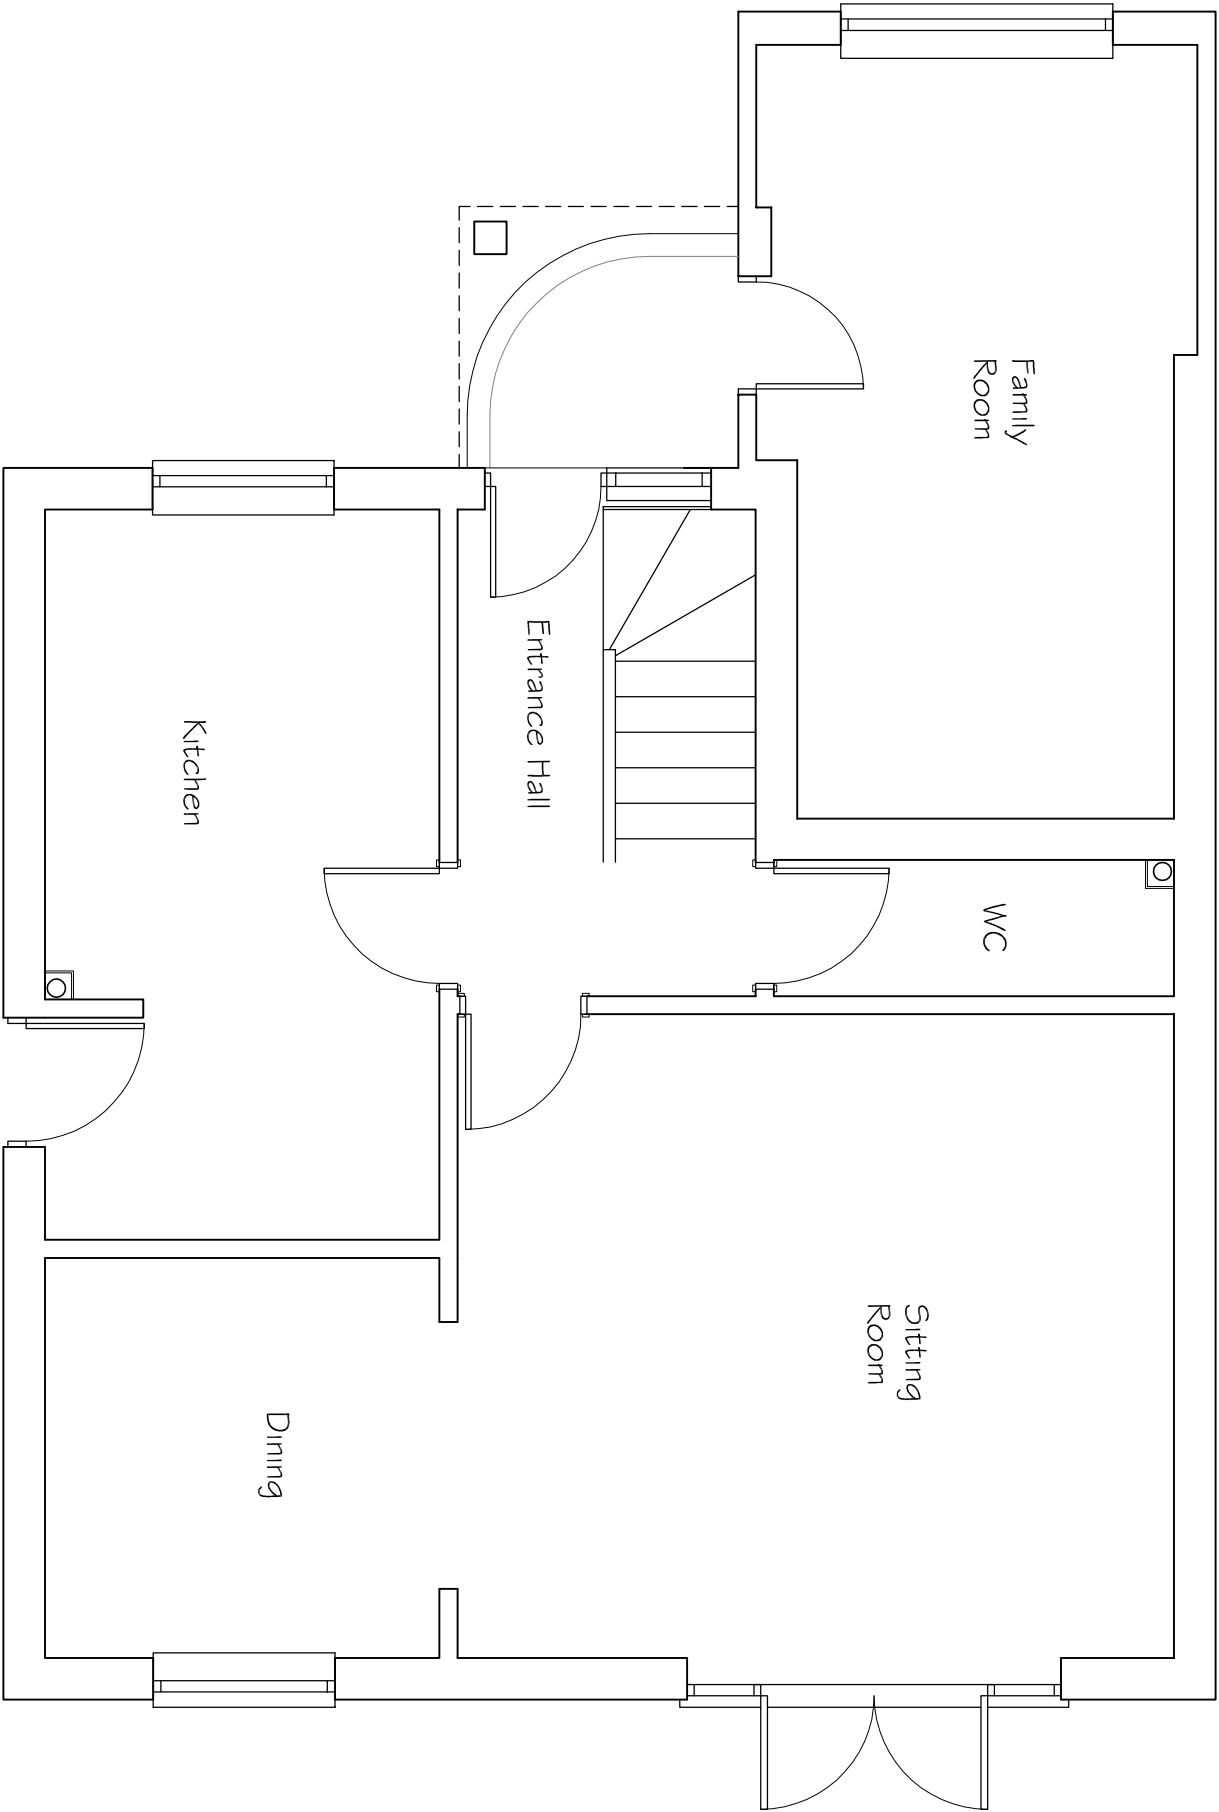

EXISTING GROUND FLOOR PLAN

DATE		MODIFICATION		ISSUE	TITLE:- EXISTING PLAN AT 22 NEW LANE HILL, TILEHURST, READING, BERKS, RG30 4JP FOR MR MICHAEL JACURA	SCALE:- 1:100 uos @ A3	
						DRAWN BY:-	DATE:-
						CVS Design Ltd	OCT 2018
						DRAWING No:-	REV:-
						02	