




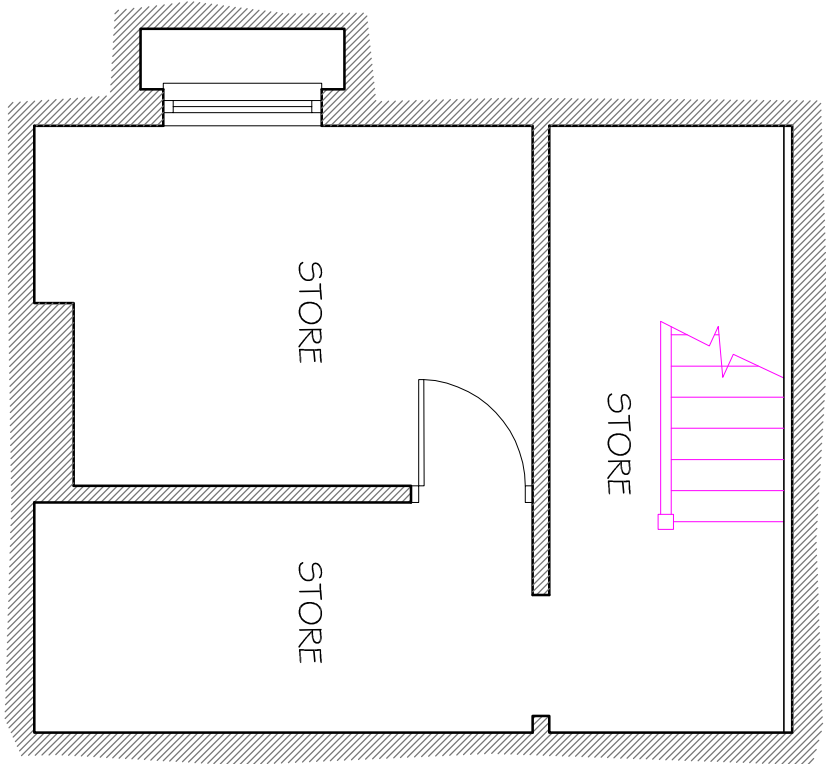


EXISTING CELLAR FLOOR PLAN 1:50

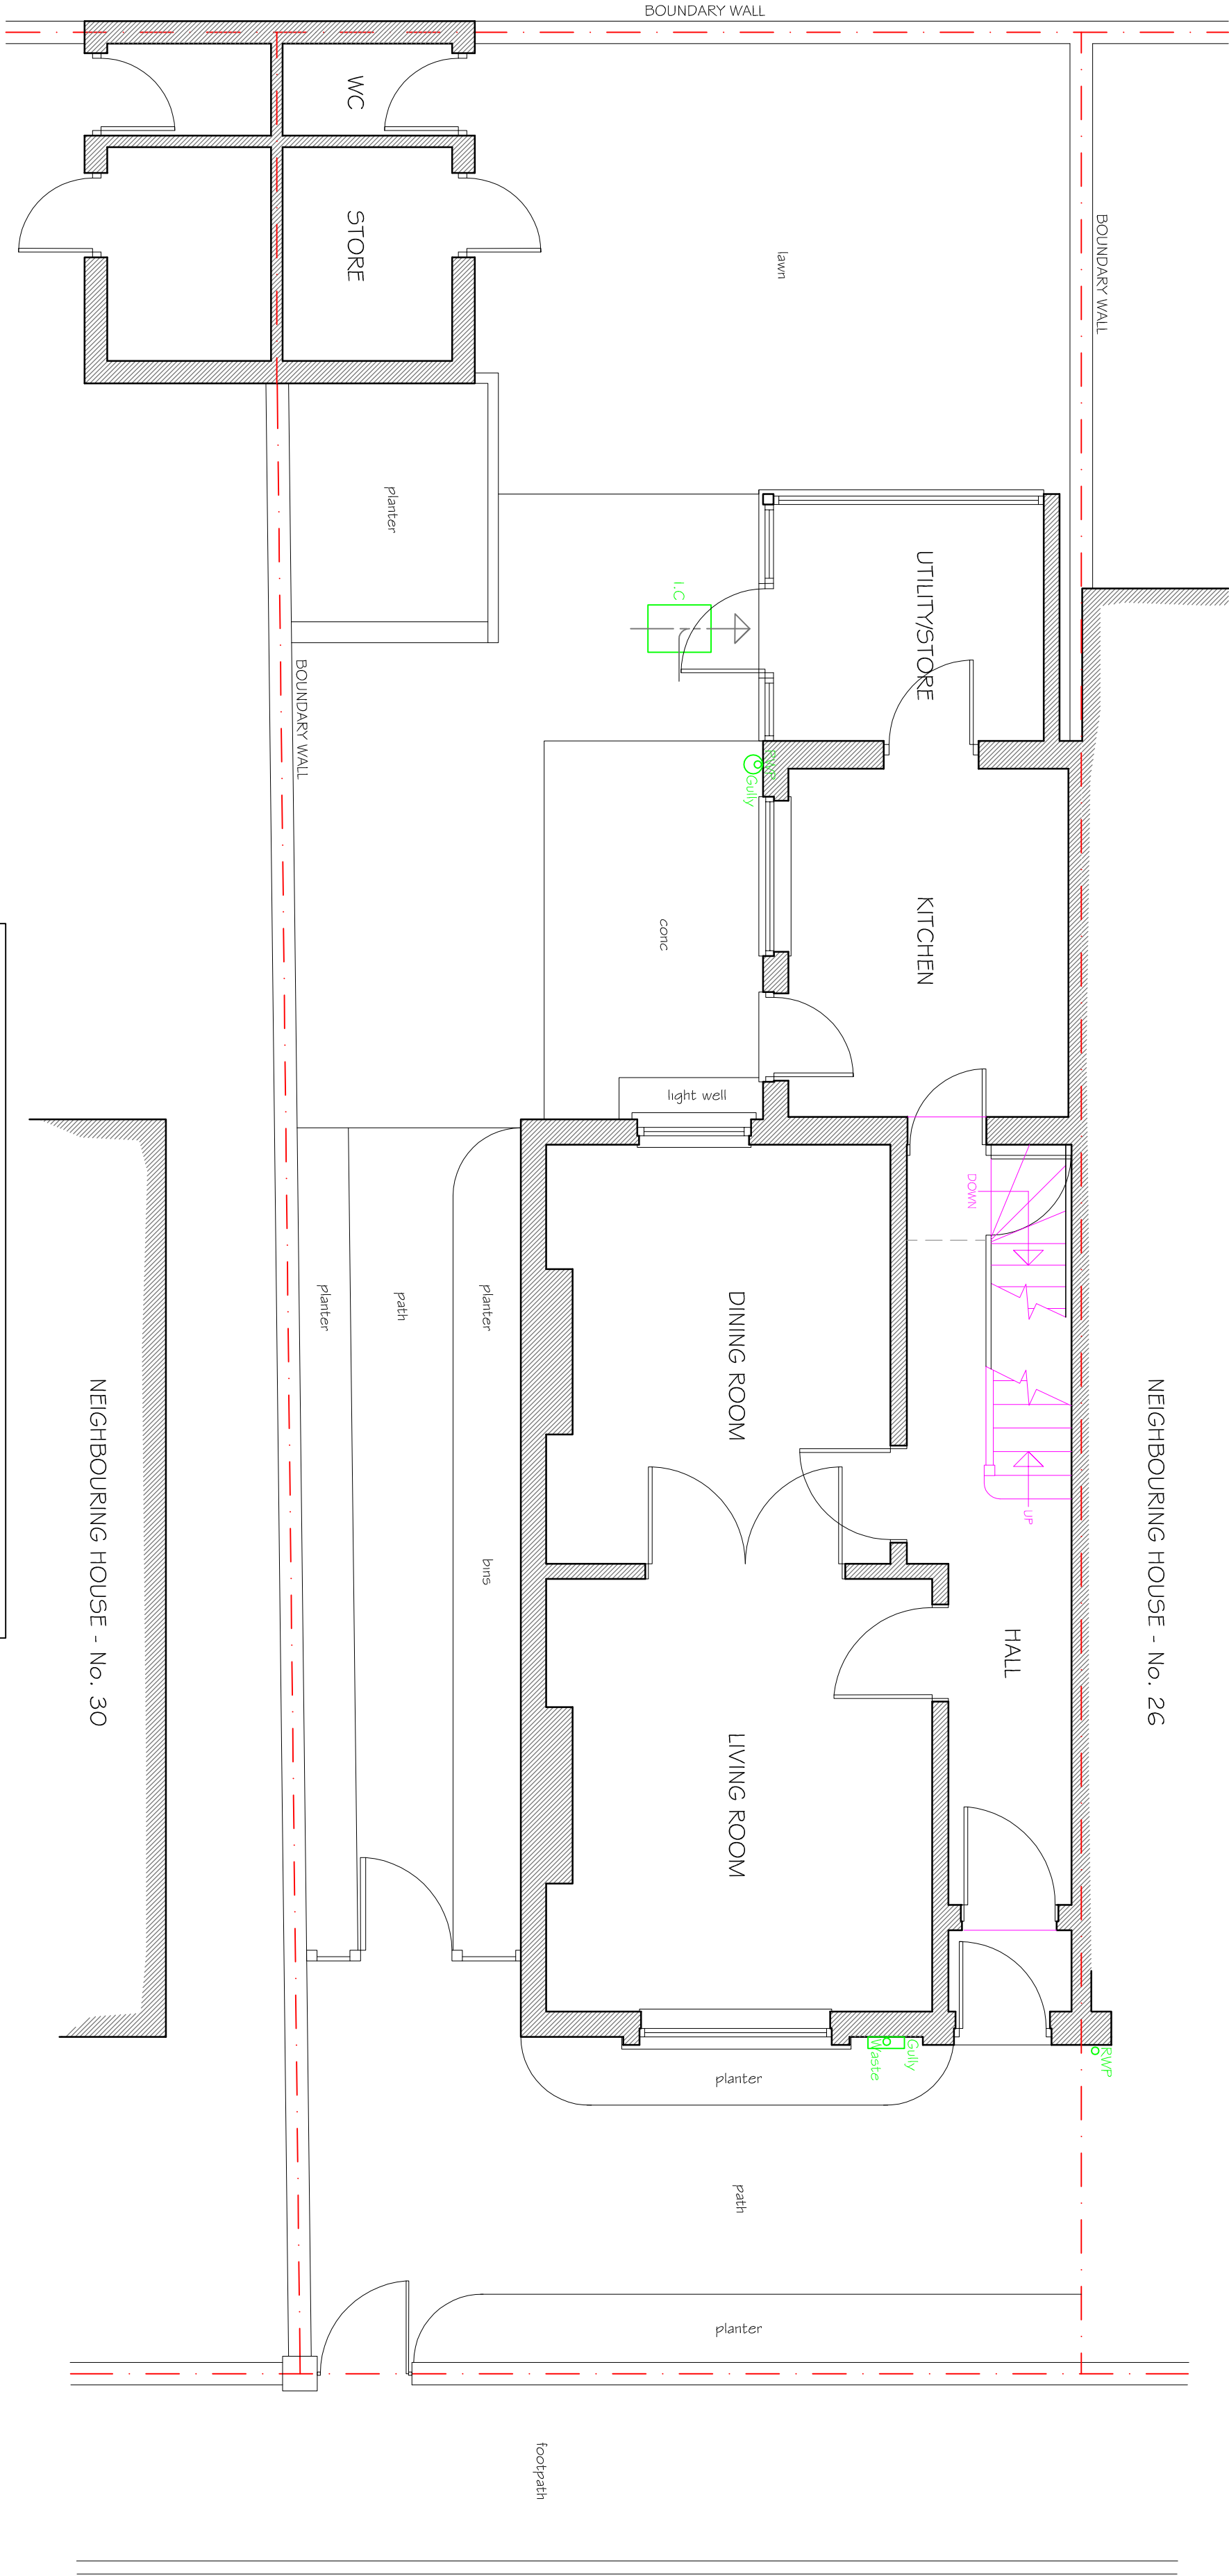

EXISTING GROUND FLOOR PLAN 1:50

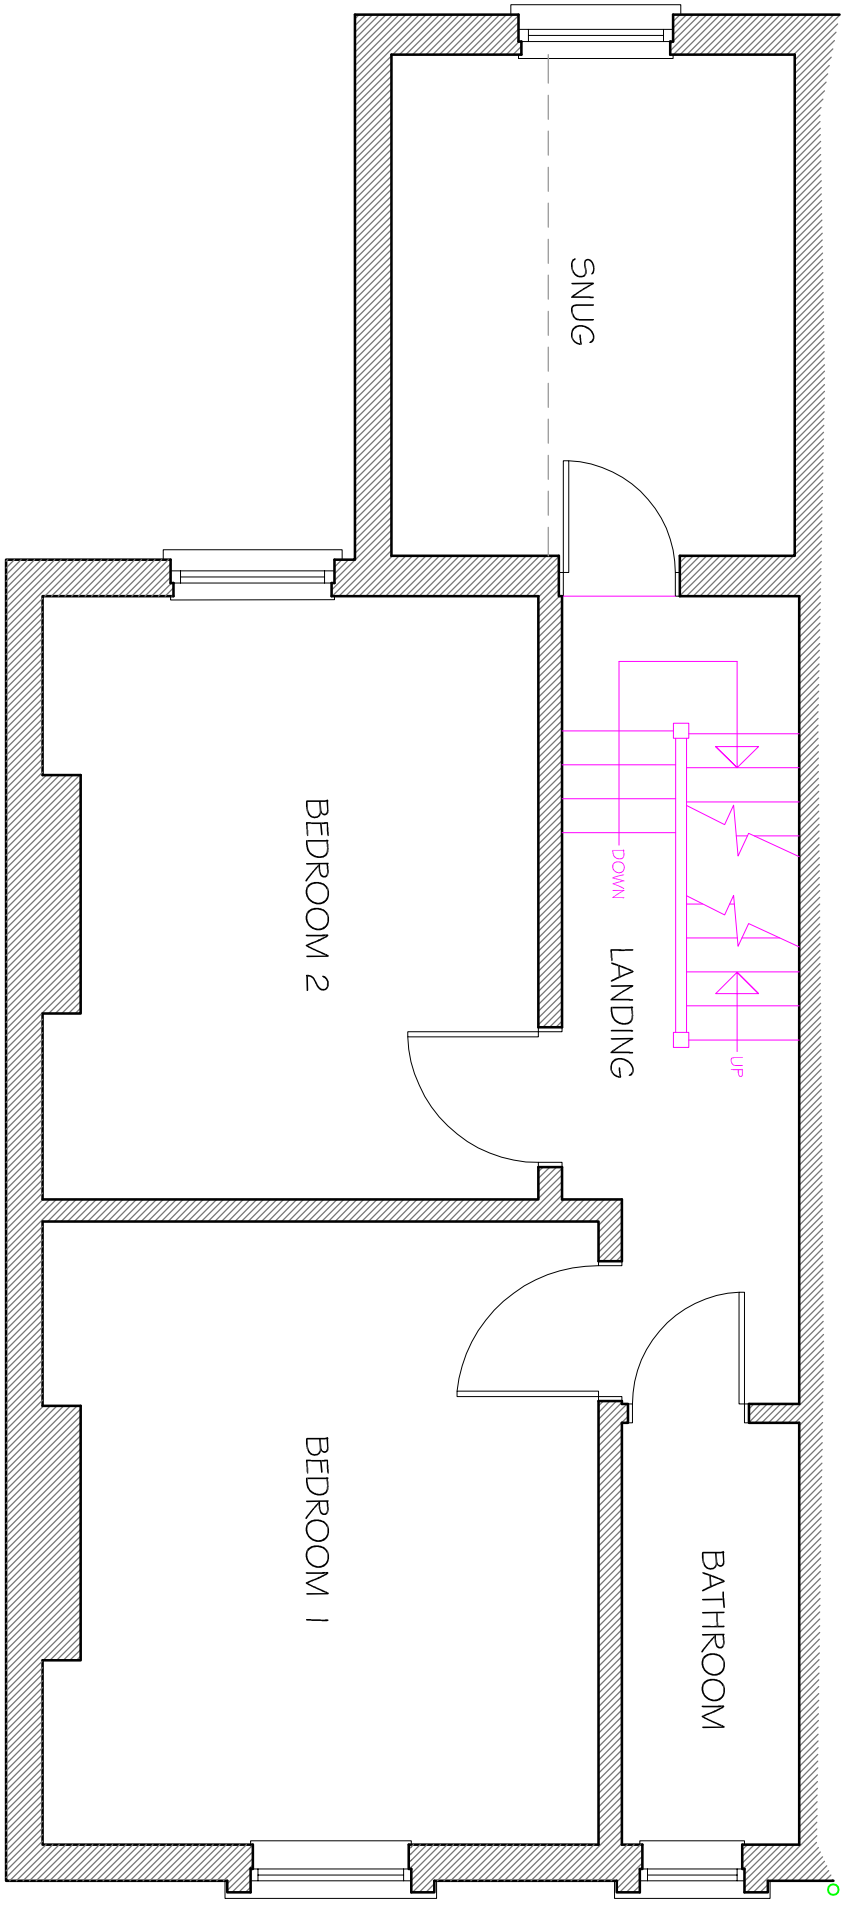

EXISTING FIRST FLOOR PLAN 1:50

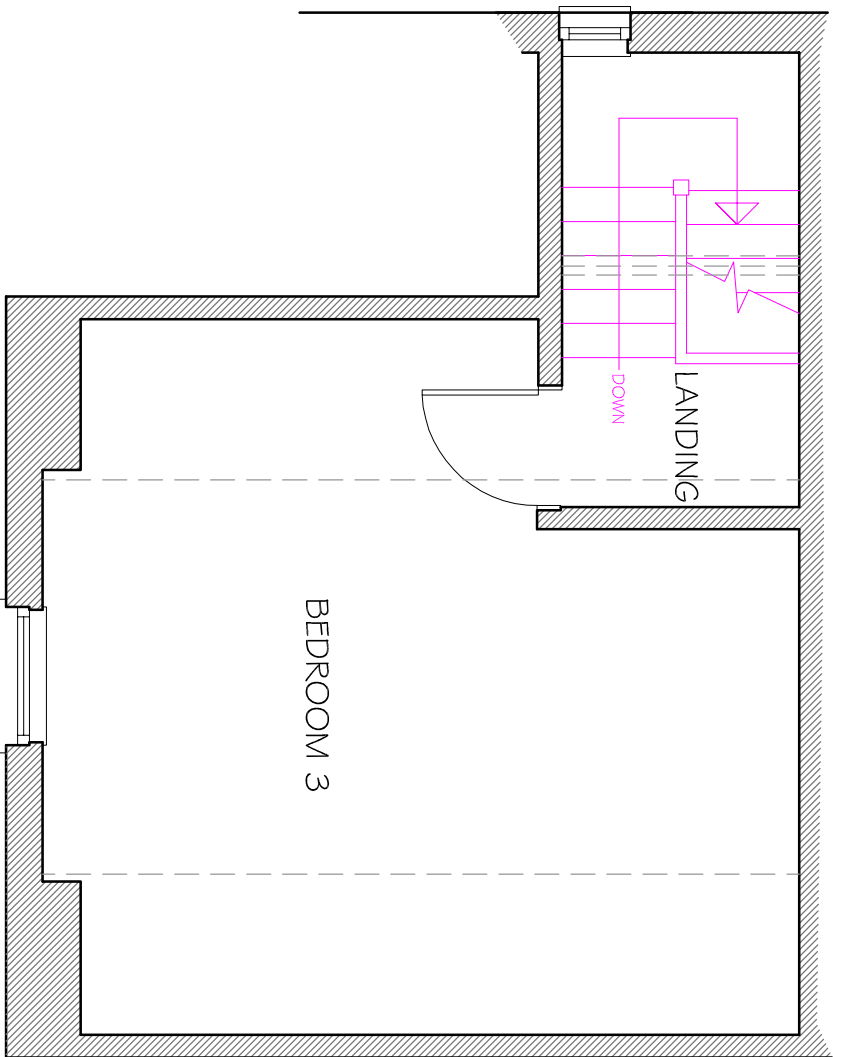

EXISTING LOFT FLOOR PLAN 1:50



ANTHONY LITCHFIELD ARCHITECTURAL CONSULTANT	
Project: Proposed single storey rear extension and internal alterations. Location: 28 Eastern Avenue, Reading, RG2 1 SPY. Client: Mr & Mrs G. Jenner.	
TELEPHONE: 01256 620750 MOBILE: 07702 246456 EMAIL: anthonylitchfield@yahoo.co.uk	Date: Feb 2018 Drawn: A.Litchfield Scale: 1:50 @ A1
Drawing: Existing Floor Plans	
DRAWING NO: 0115-021/01	