

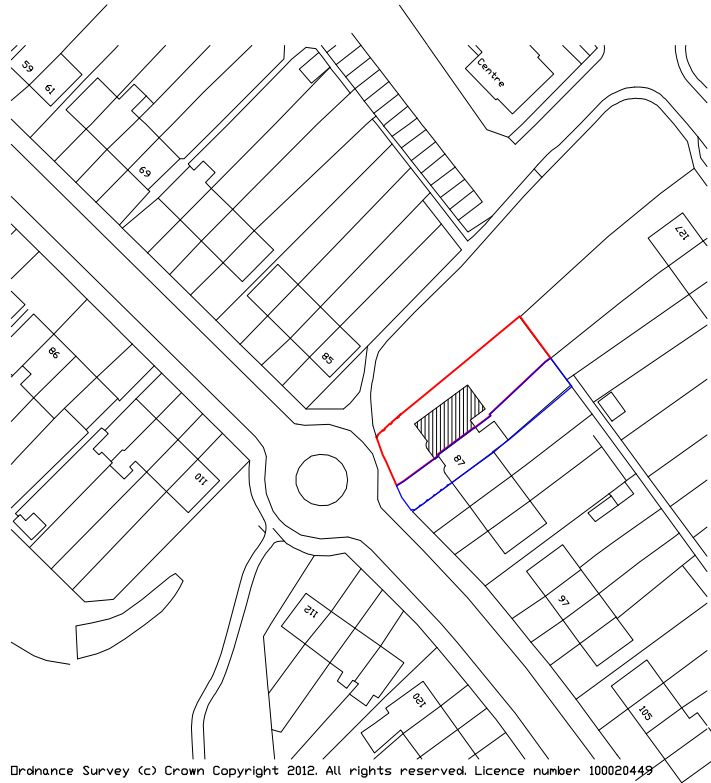


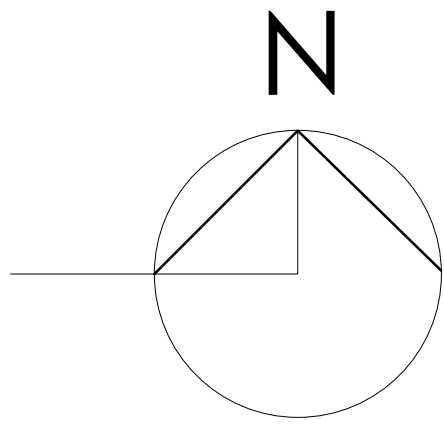

Ordnance Survey (c) Crown Copyright 2012. All rights reserved. Licence number 100020449



LOCATION PLAN
1 : 1250

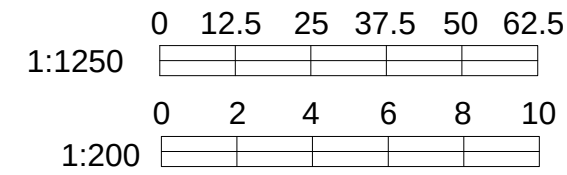

DRG. REMAINS COPYRIGHT OF THE ARCHITECT. DIMENSIONAL DISCREPANCIES TO BE REFERRED TO THE ARCHITECT DO NOT SCALE	
DATE	REVISION
12.10.12	Rev A site layout revised to suit Reading BC requirements relating to the ownership of surrounding land and site boundary
02.03.18	Rev B scheme revised

EXISTING
SITE PLAN
1 : 200

PROPOSED
SITE PLAN
1 : 200

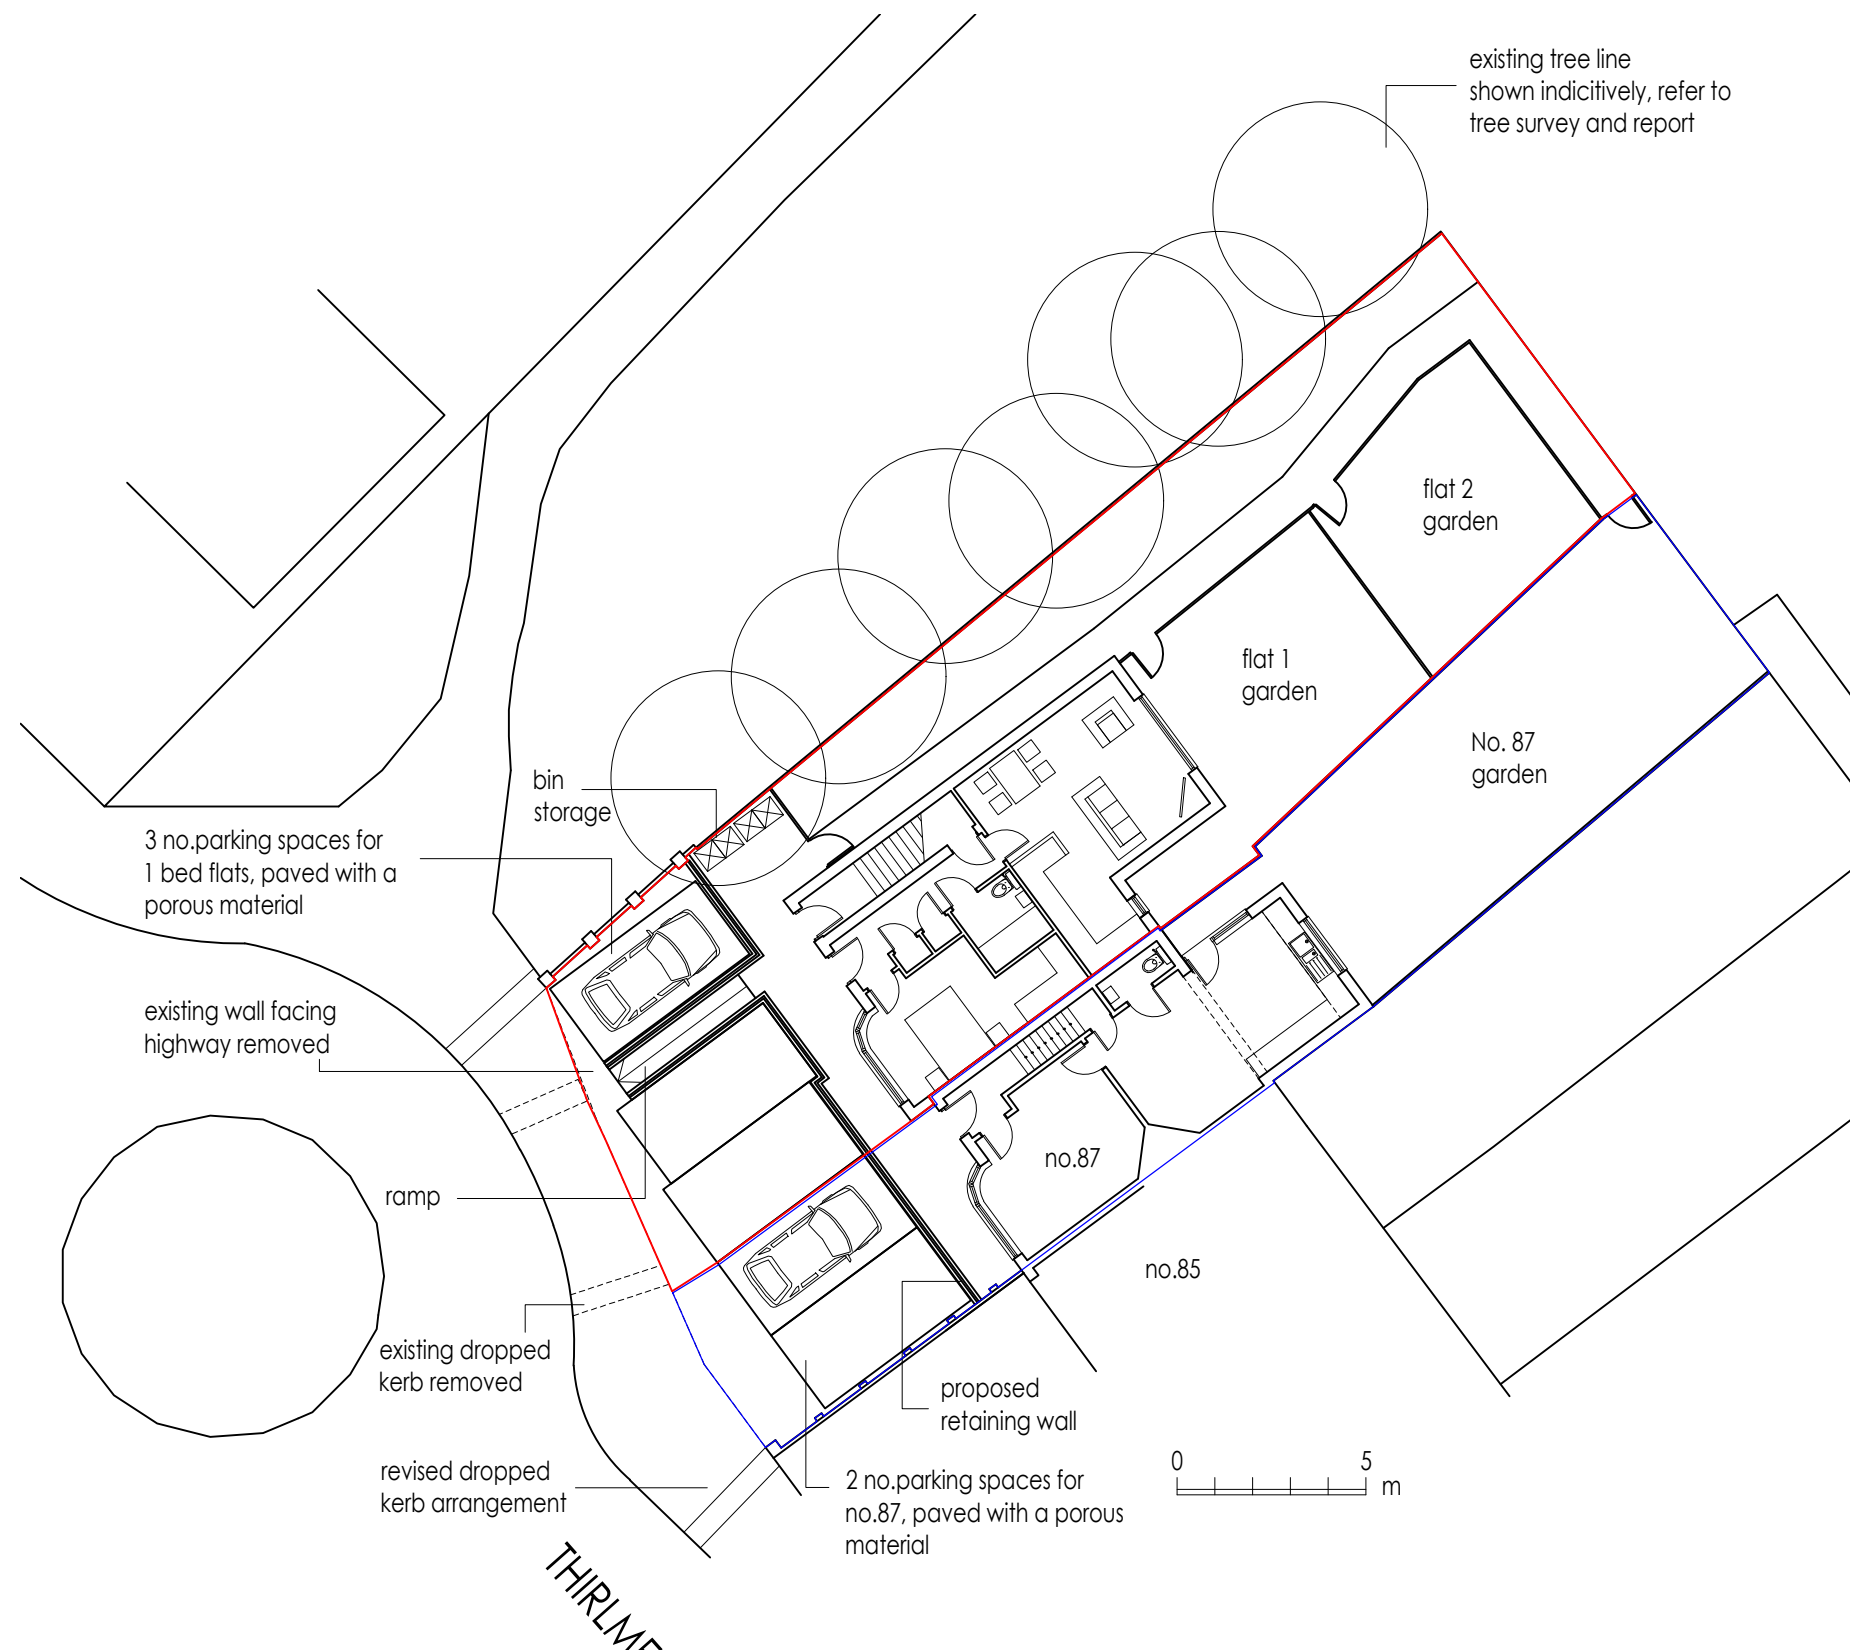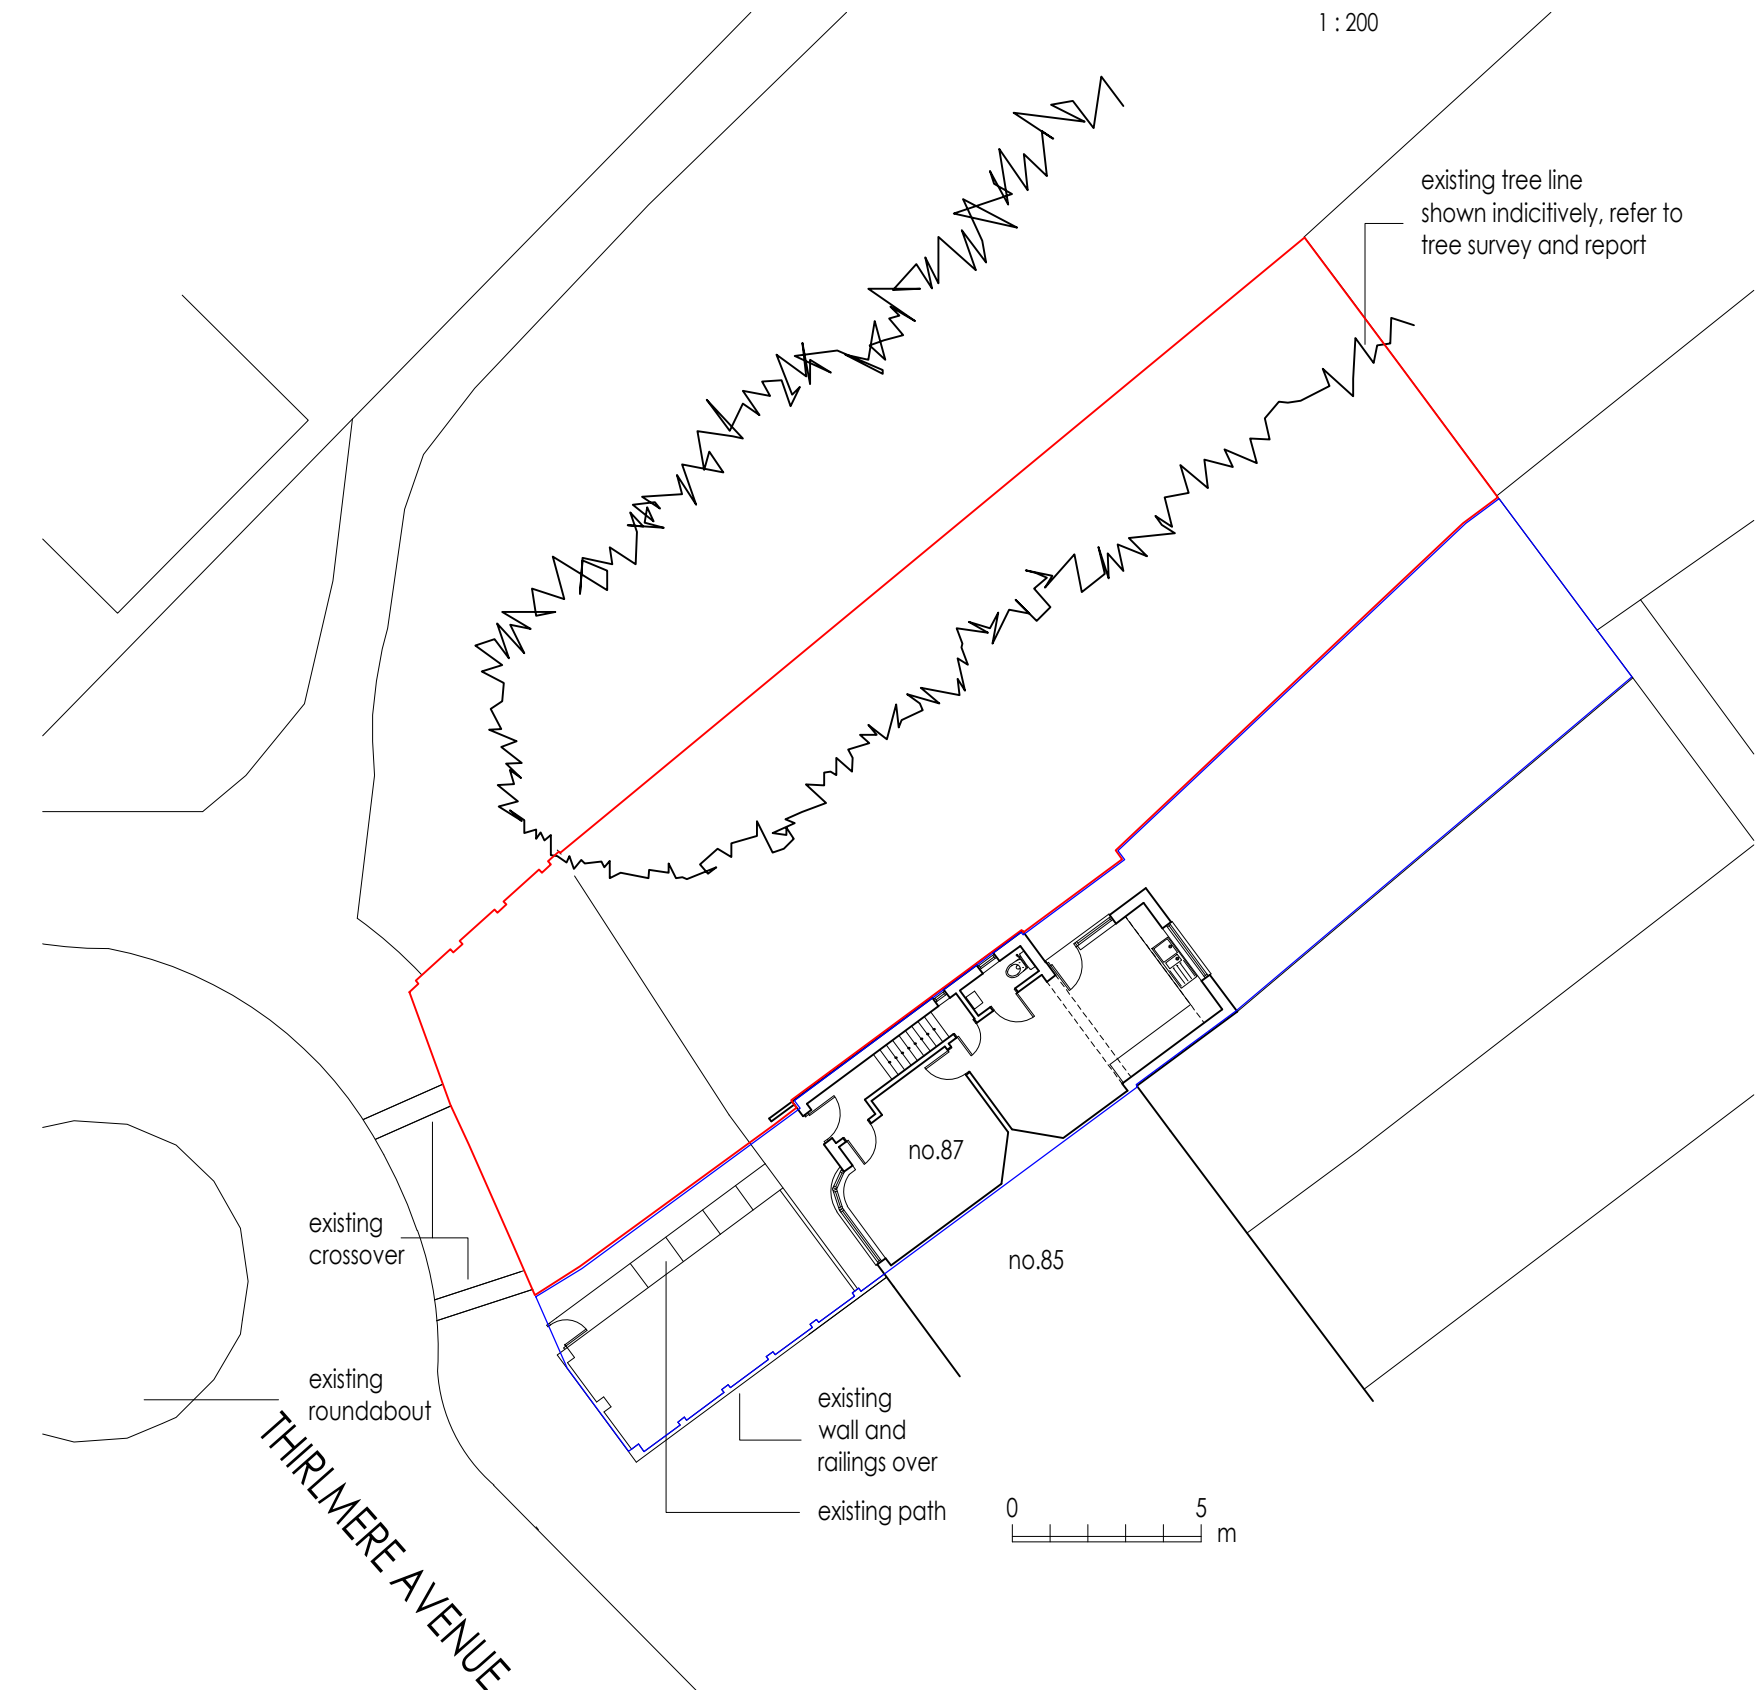

DRAWING STATUS : ☐ PRELIMINARY ☐ FOR APPROVAL ☐ CONSTRUCTION			
blue architecture Quarry Lodge Quarry wood Harlow Bucks SL7 1RF mob 07775702261 bluearchitecture@aol.com			
CLIENT JRM Properties			
JOB TITLE Proposed 3 Bed House 87 Thirlmere Avenue Tilehurst			
DRG TITLE Location ans Site Plans			
DATE Aug 2012	SCALE 1: 200/1250	DRN. BY j	CHK. BY —
JOB No. 360	DWG No. 3	REV. B	