





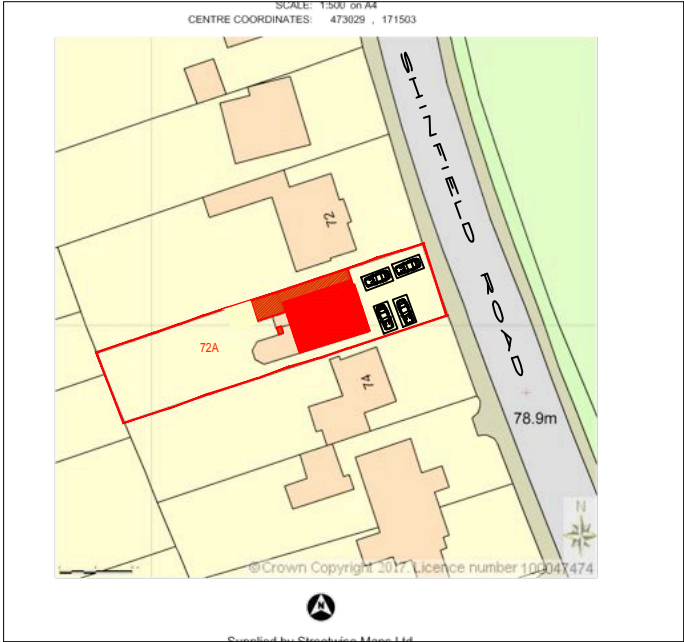



LOCATION PLAN
SCALE 1:1250@A3

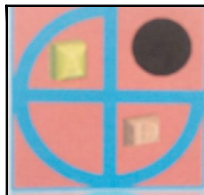


BLOCK PLAN
SCALE 1:500@A3


	PROJECT: PROPOSED GARAGE CONVERSION, FIRST FLOOR AND SIDE EXTENSION	72A Shinfield Road Reading	DRAWN BY:	P.S.	DRAWING TITLE:		ArchDezine Limited archdeziner7@gmail.com
			DATE:	21/05/2018	LOCATION AND BLOCK PLAN		
			SCALE:	AS SHOWN @A3	DRAWING NUMBER:	SR-01R	
			FILENAME:	RBC/17/S			

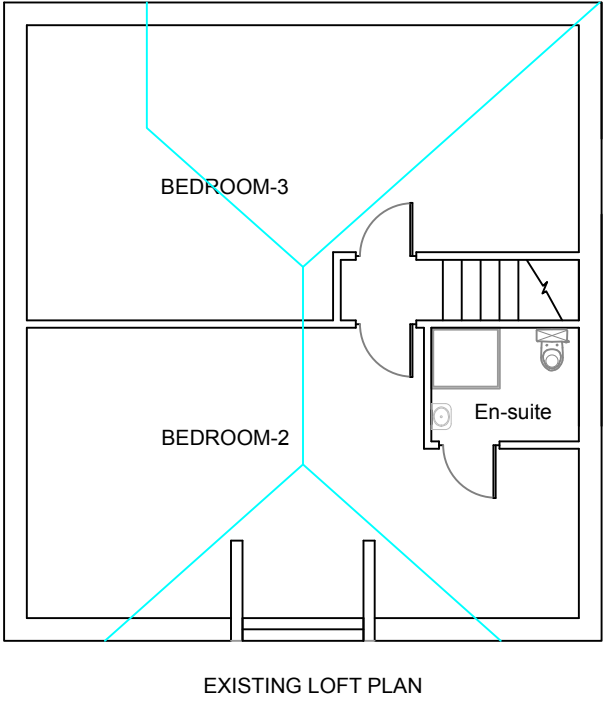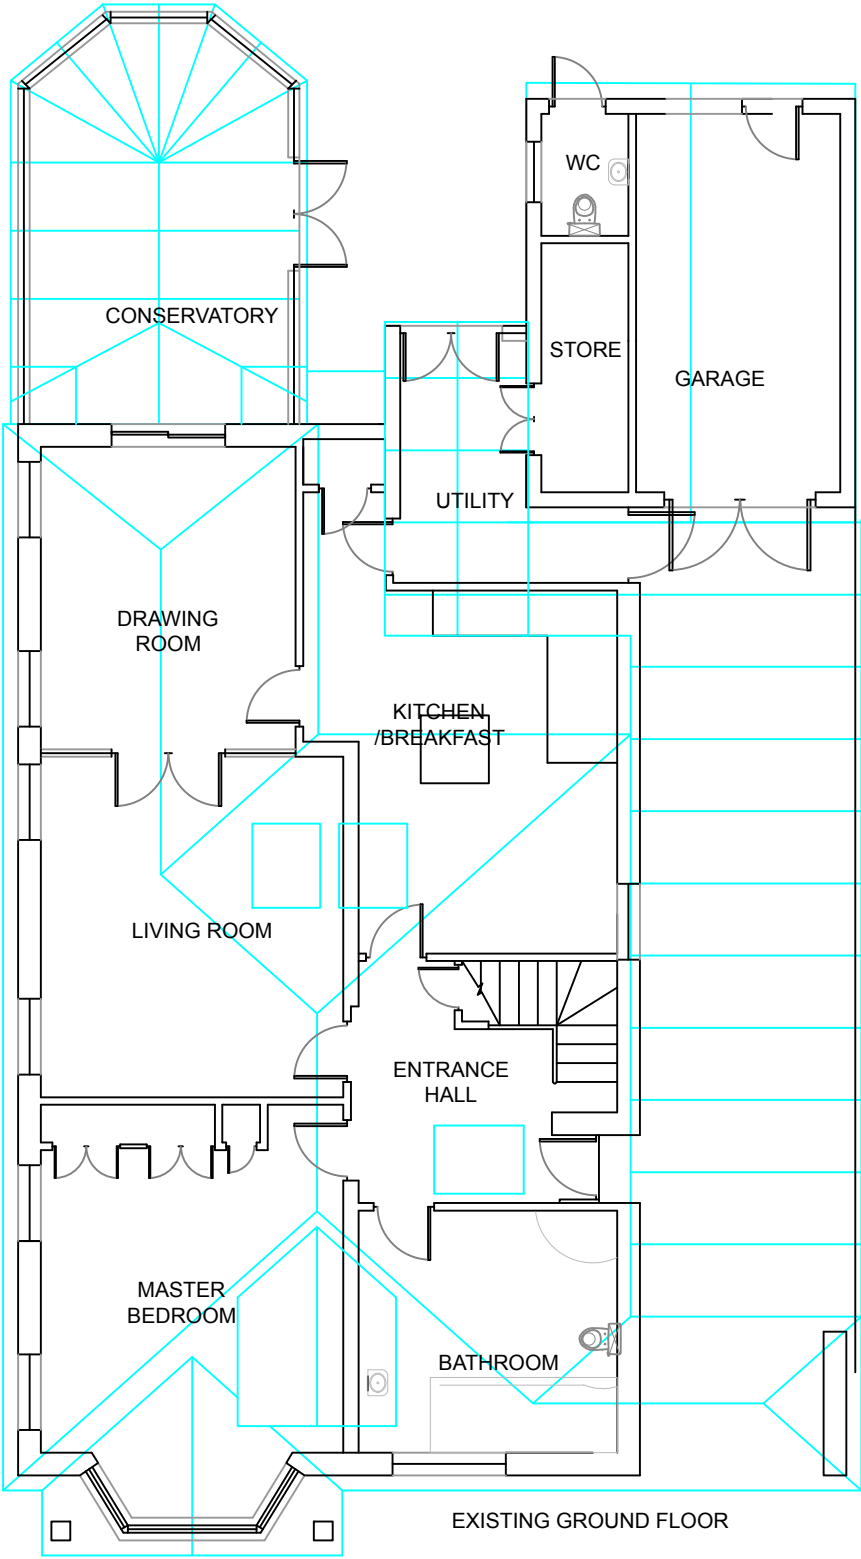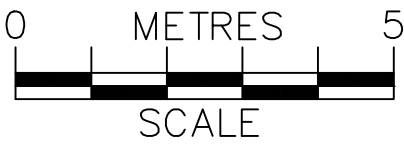

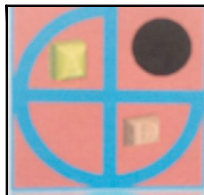	PROJECT:	72A Shinfield Road Reading	DRAWN BY:	P.S.	DRAWING TITLE:		 archdeziner7@gmail.com
	PROPOSED GARAGE CONVERSION, FIRST FLOOR AND SIDE EXTENSION		DATE:	12/03/2018	EXISTING PLAN		
			SCALE:	1:100@a3	DRAWING NUMBER:	SR-02	
			FILENAME:	RBC/17/S			

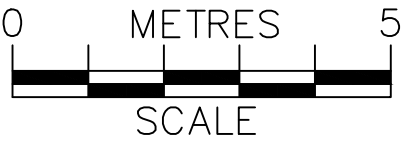

EXISTING FRONT ELEVATION

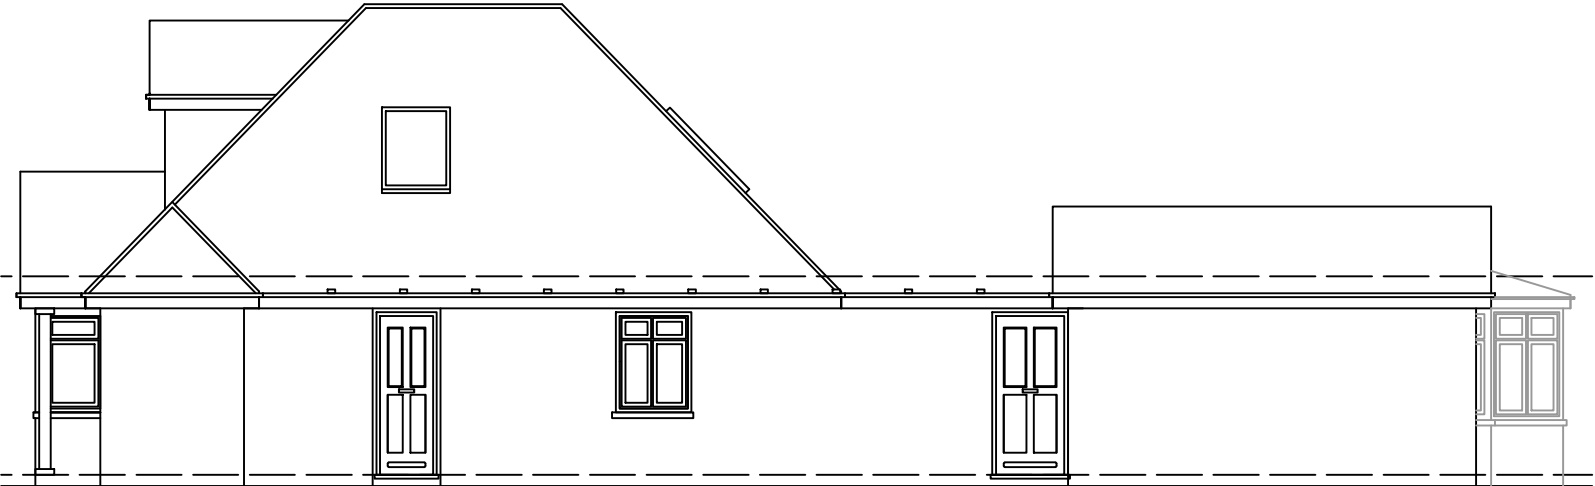


EXISTING SIDE-1 ELEVATION








EXISTING REAR ELEVATION



EXISTING SIDE-2 ELEVATION

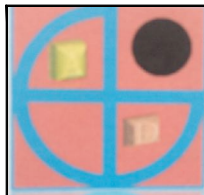	PROJECT:	72A Shinfield Road Reading	DRAWN BY:	P.S.	DRAWING TITLE:		ArchDezine Limited archdeziner7@gmail.com
	PROPOSED GARAGE CONVERSION, FIRST FLOOR AND SIDE EXTENSION		DATE:	12/03/2018	EXISTING ELEVATION		
			SCALE:	1:100@a3	DRAWING NUMBER:	SR-03	
			FILENAME:	RBC/17/S			

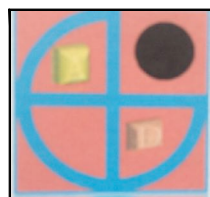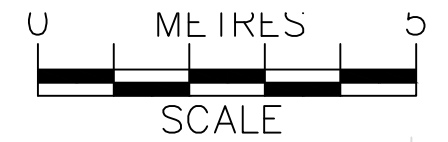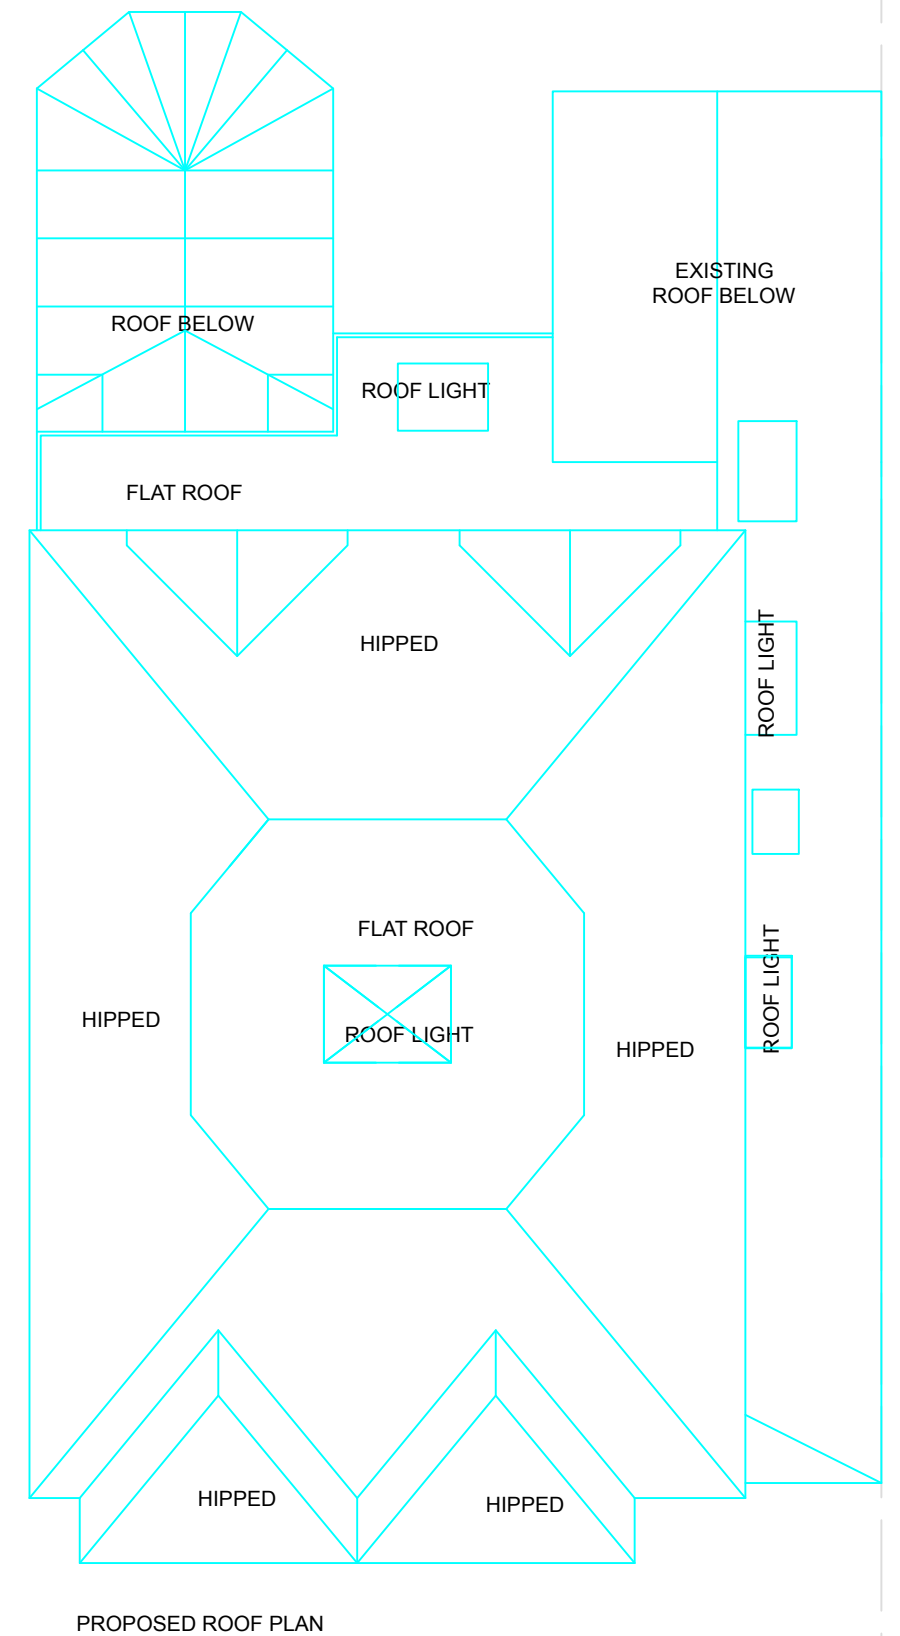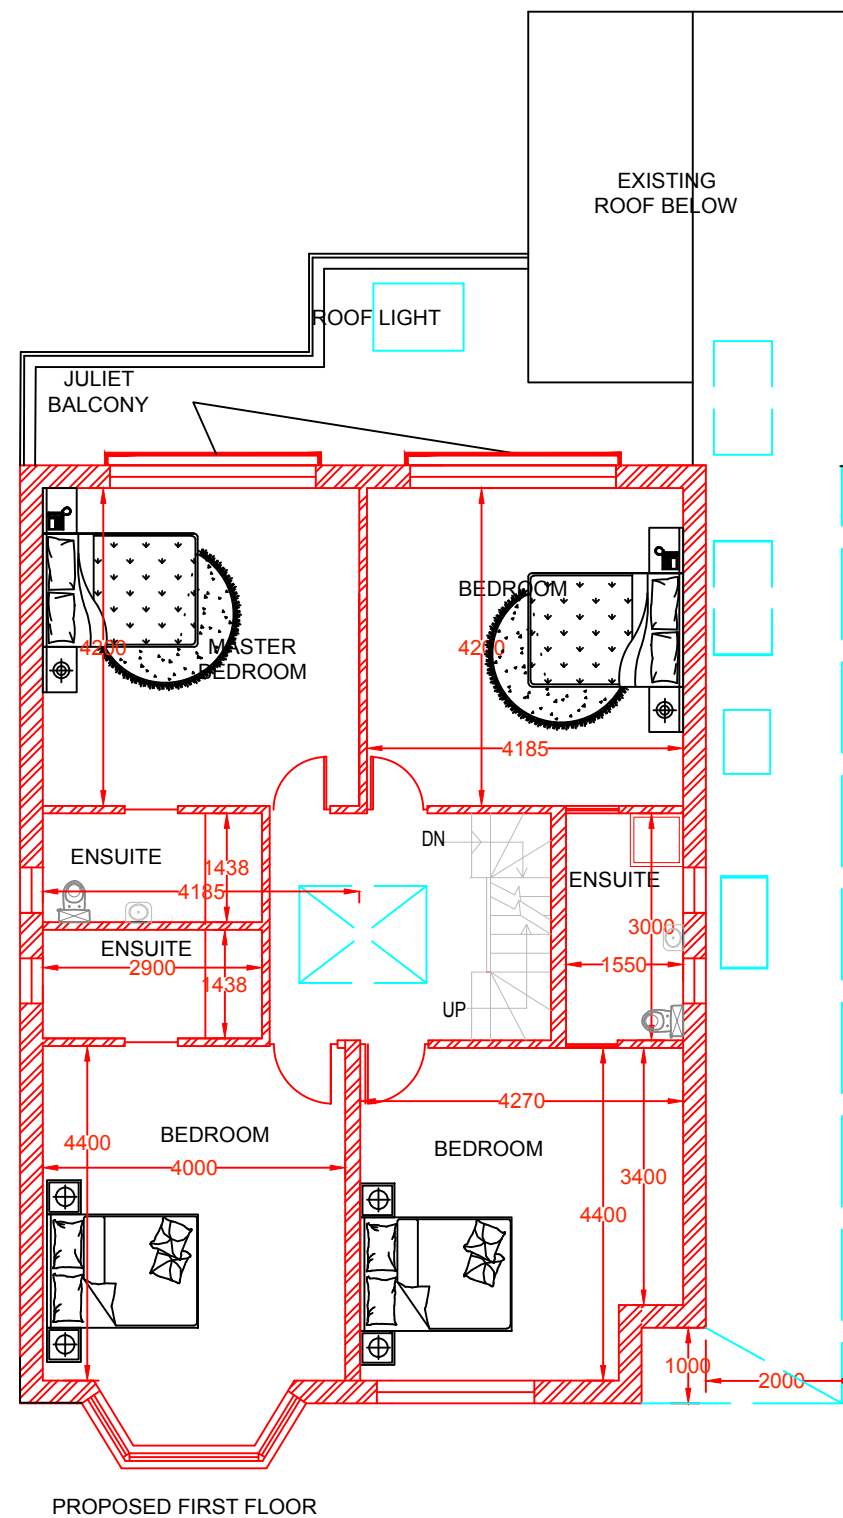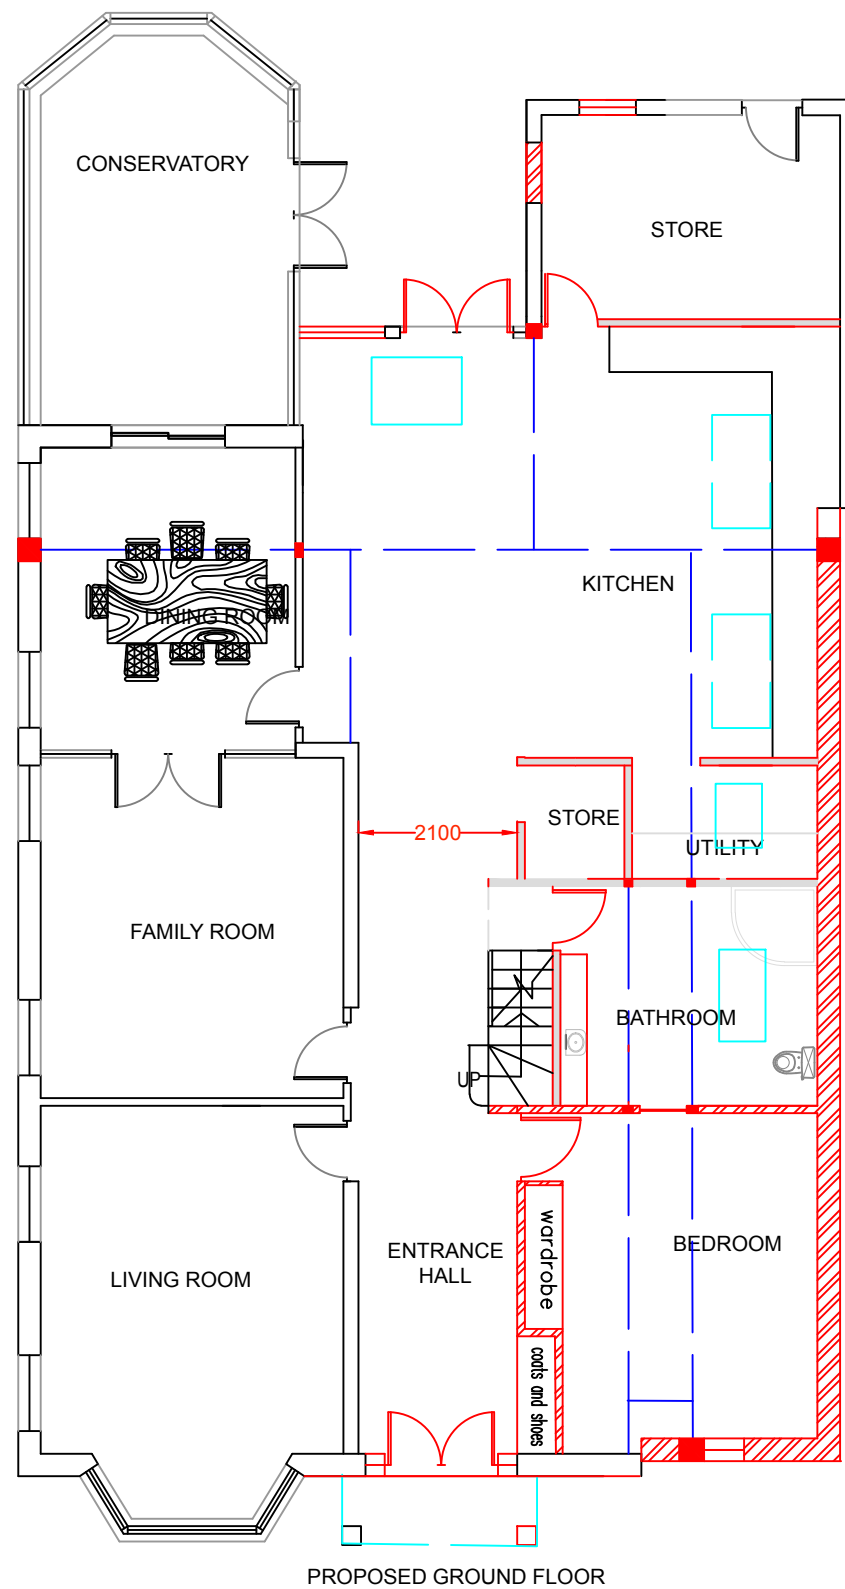


PROJECT:
PROPOSED GARAGE CONVERSION, FIRST FLOOR AND SIDE EXTENSION

**72A Shinfield Road
Reading**


DRAWN BY: P.S.
DATE: 21/05/2018
SCALE: 1:100@A3
FILENAME: RBC/17/S

DRAWING TITLE:
PROPOSED GF,FF & ROOF PLAN
DRAWING NUMBER: SR-04R


ArchDezine Limited
archdeziner7@gmail.com

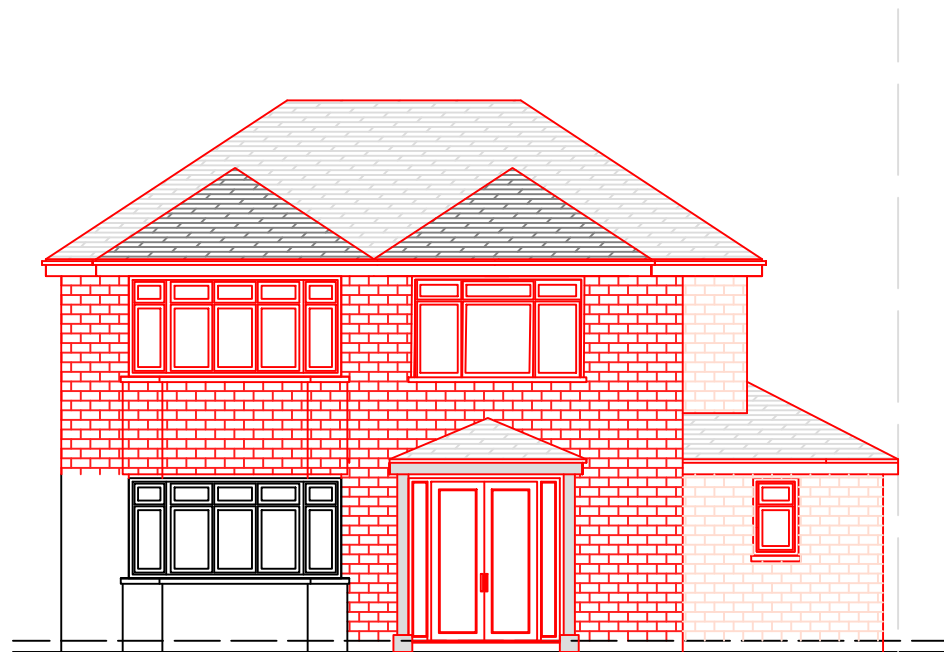

PROPOSED FRONT ELEVATION

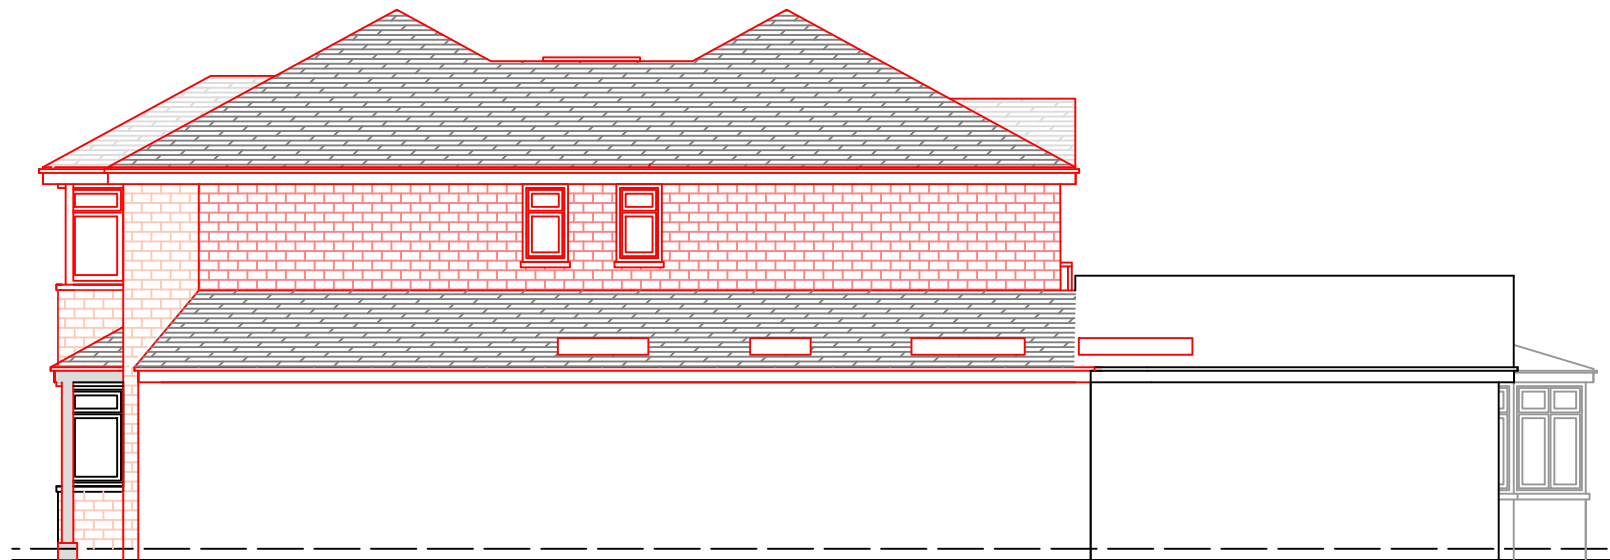


PROPOSED SIDE-1 ELEVATION

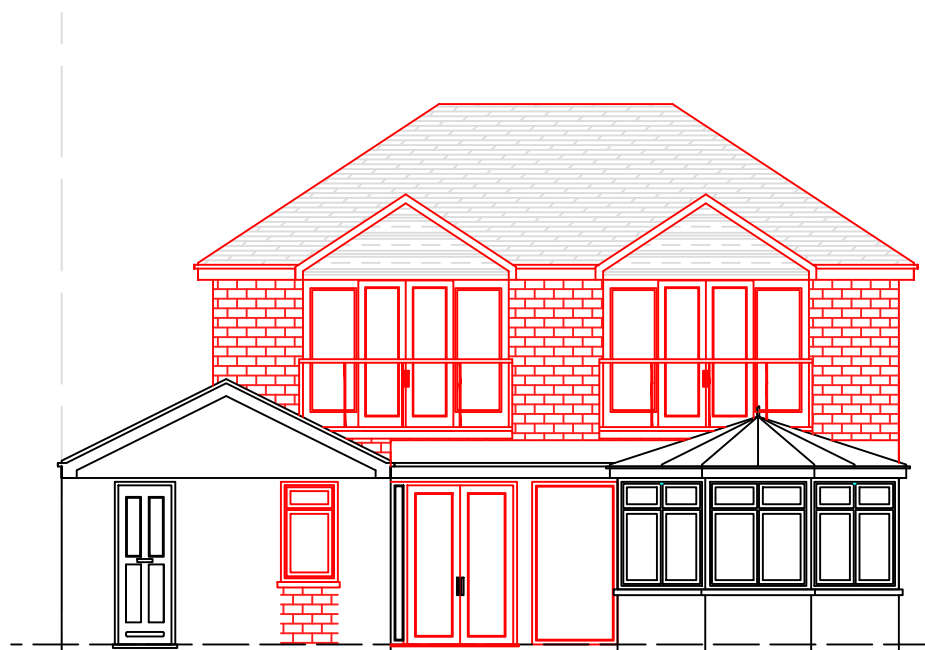

PROPOSED REAR ELEVATION



PROPOSED SIDE-2 ELEVATION

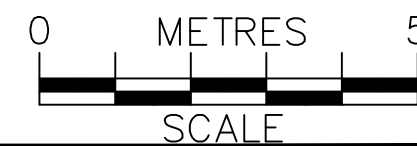

	PROJECT:	72A Shinfield Road Reading	DRAWN BY:	P.S.	DRAWING TITLE:		ArchDezine Limited archdeziner7@gmail.com
	PROPOSED GARAGE CONVERSION, FIRST FLOOR AND SIDE EXTENSION		DATE:	21/05/2018	PROPOSED ELEVATIONS		
			SCALE:	1:100@A3	DRAWING NUMBER:	SR-05R	
			FILENAME:	RBC/17/S			