



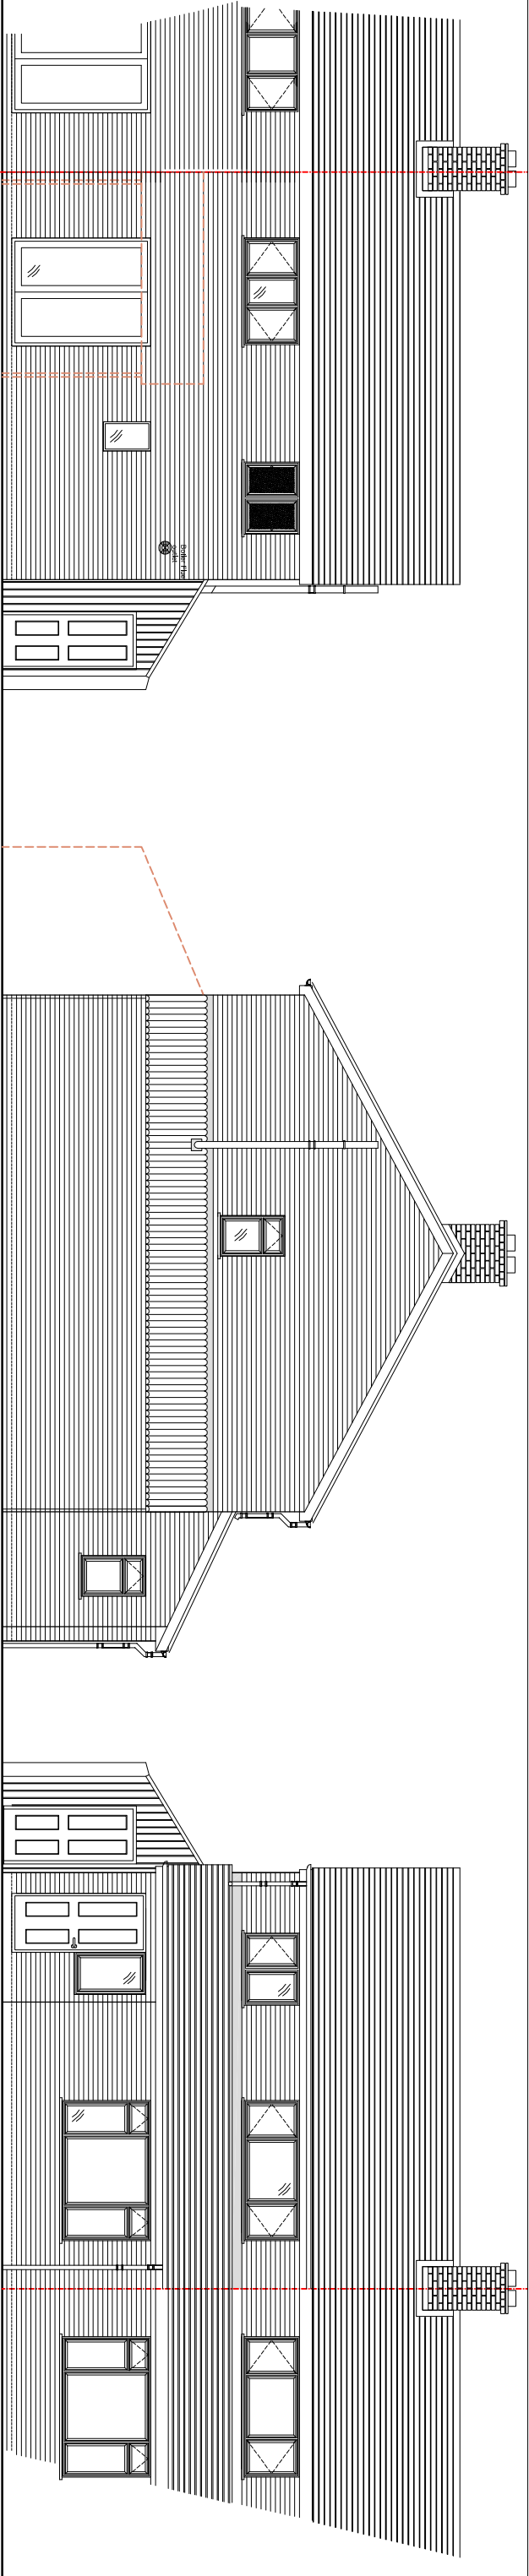

REAR ELEVATION 1:100


SIDE ELEVATION 1:100

FRONT ELEVATION 1:100

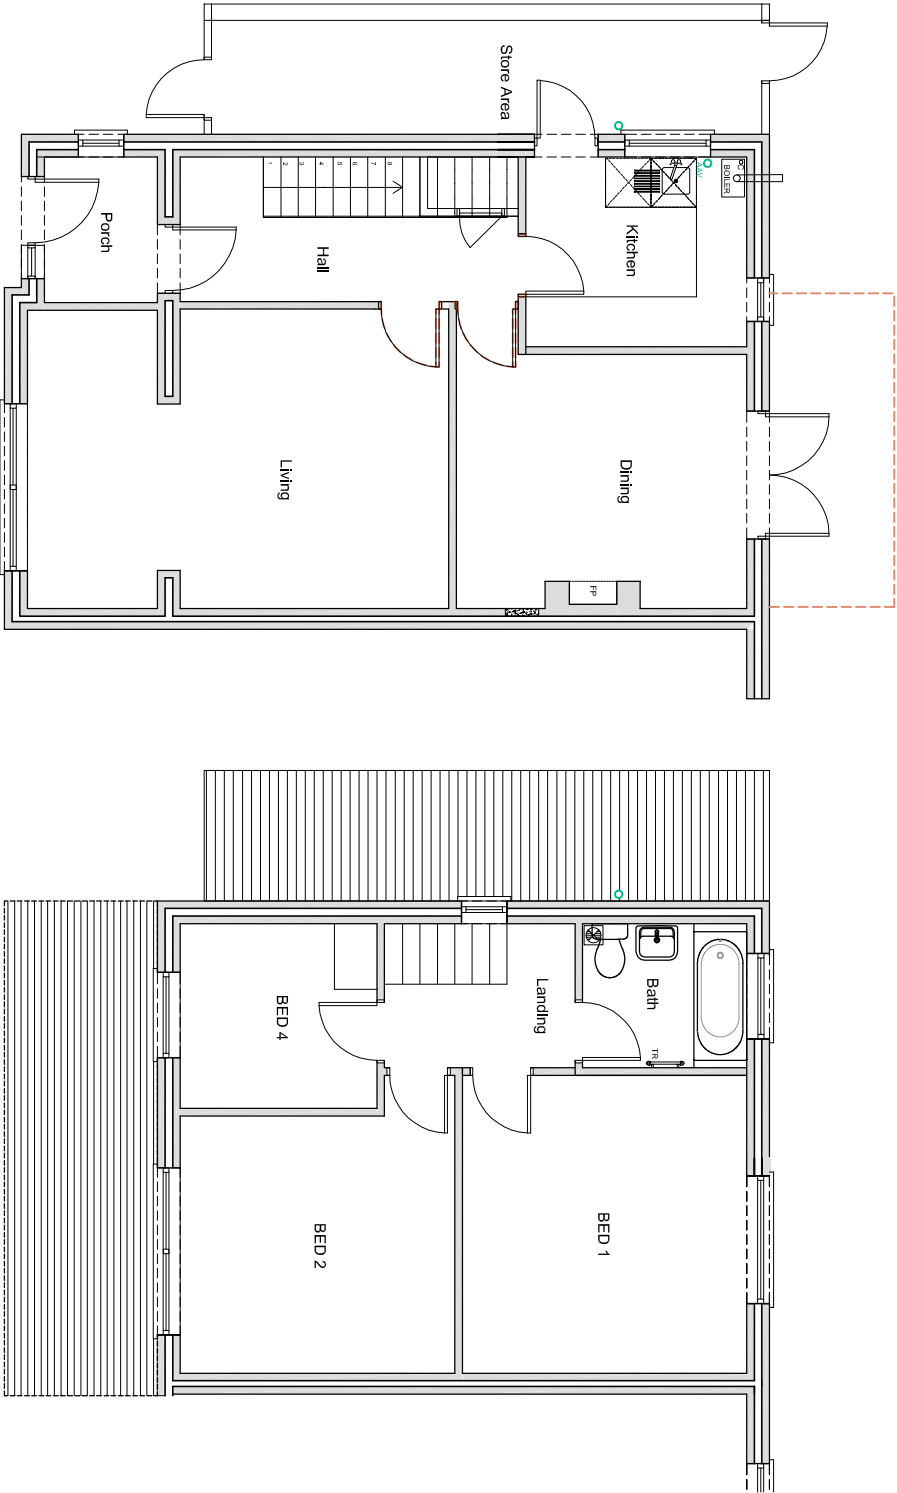


GROUND FLOOR PLAN 1:100

FIRST FLOOR PLAN 1:100

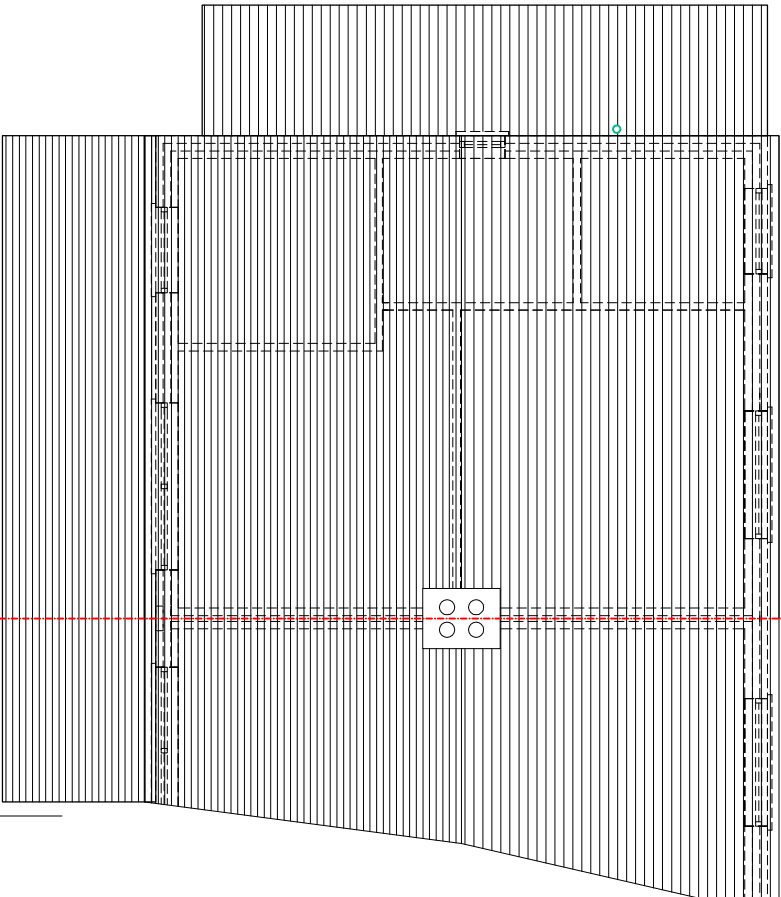

ROOF PLAN 1:100

 

Project Title		Renovation, Rear and Side Extension works 38 Geoffreyson Road Caversham Heights Reading RG47HS		Drawing Title		Existing Plans and Elevations	
Client		Mr R. McEwan		Job No. - Dwg No.		800-02	
Status		Planning		Revision		---	
Scale/Drawing Size		1:100		A3			
Date		24.07.2017					
Drawn By		PS					
Checked By							
CAD file reference							

Revisions

This Drawing is Copyright and may not be reproduced without permission.