



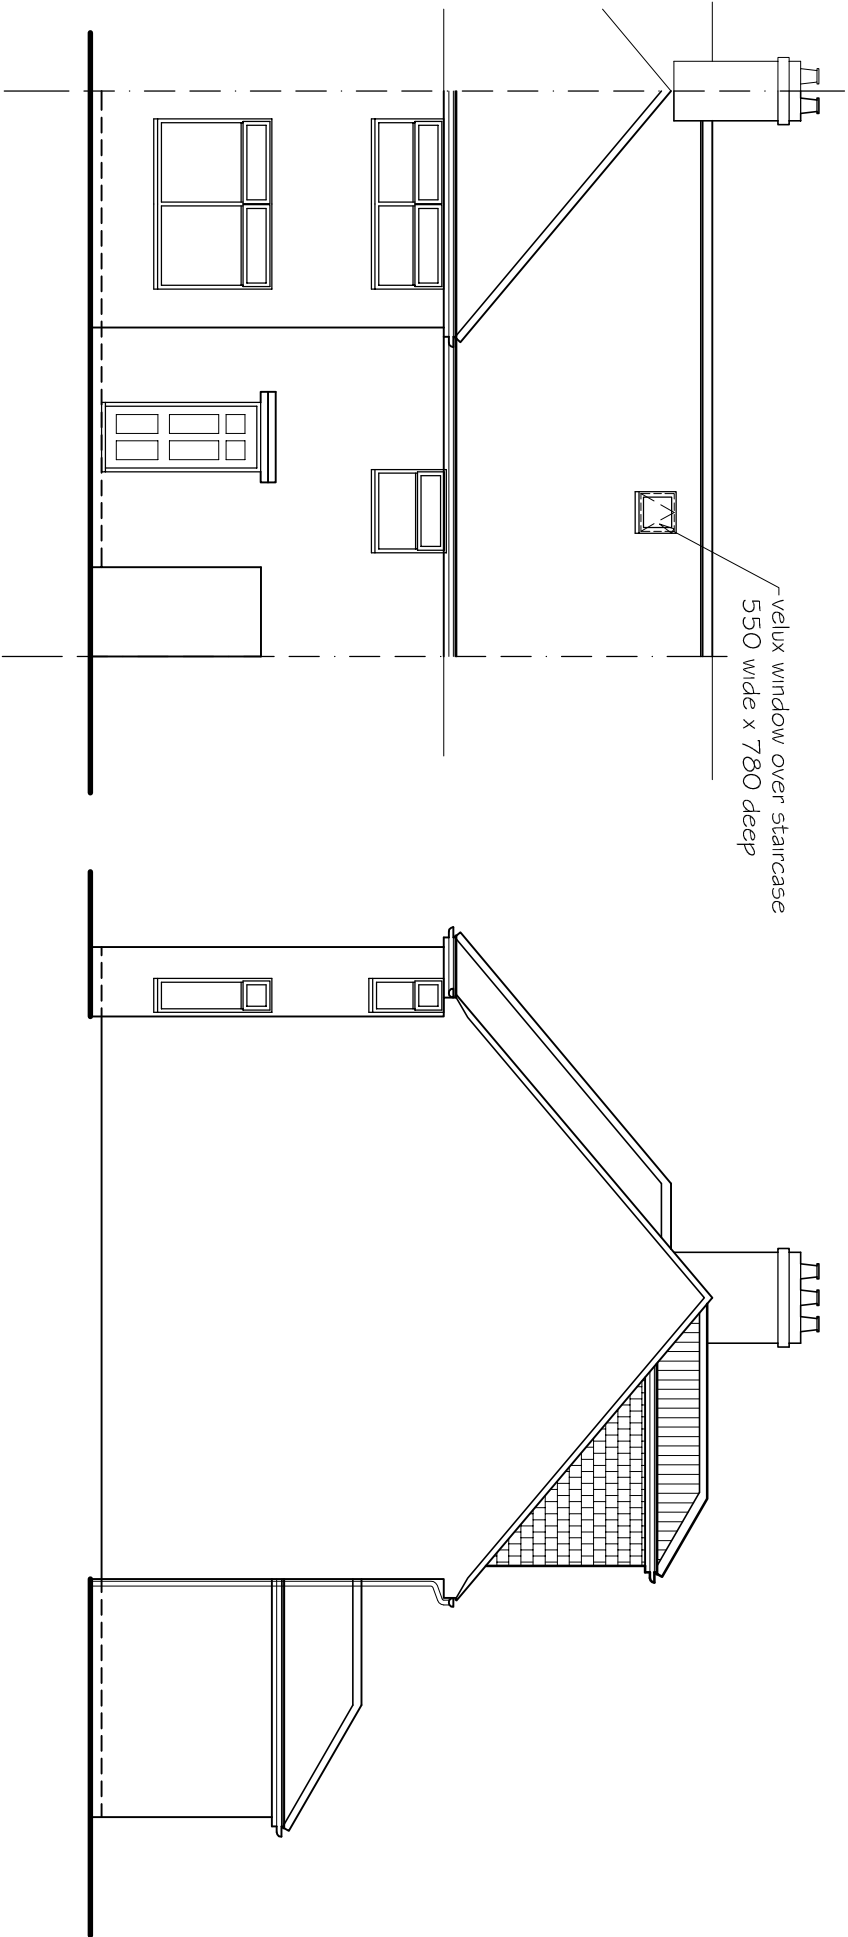


PROPOSED FRONT ELEVATION

PROPOSED SIDE ELEVATION

0 1 2 3 Metres

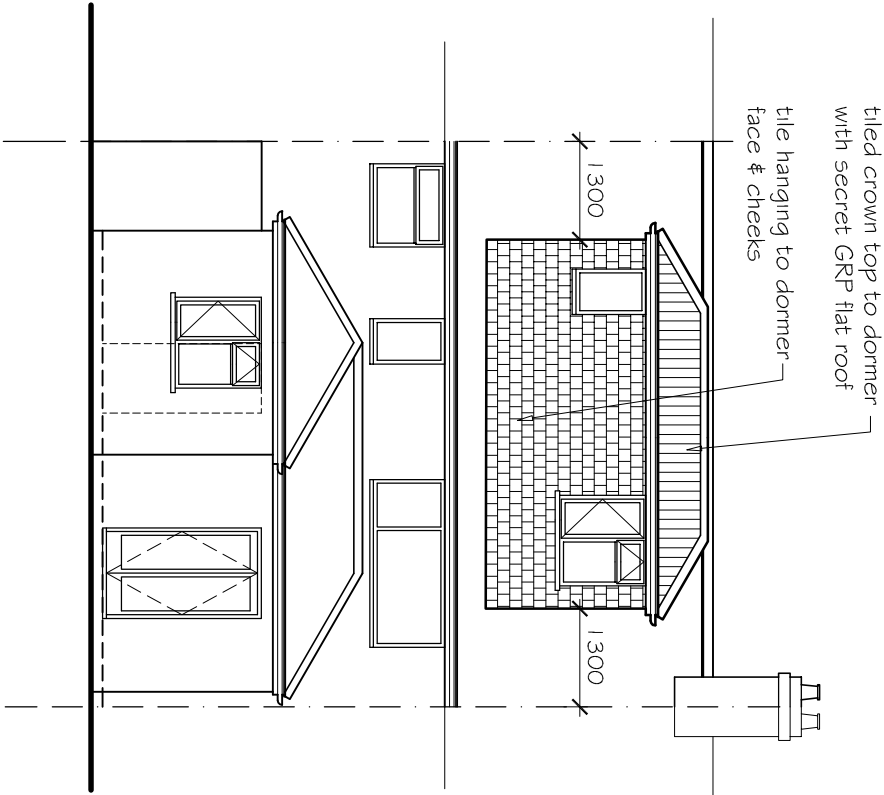

PROPOSED REAR ELEVATION

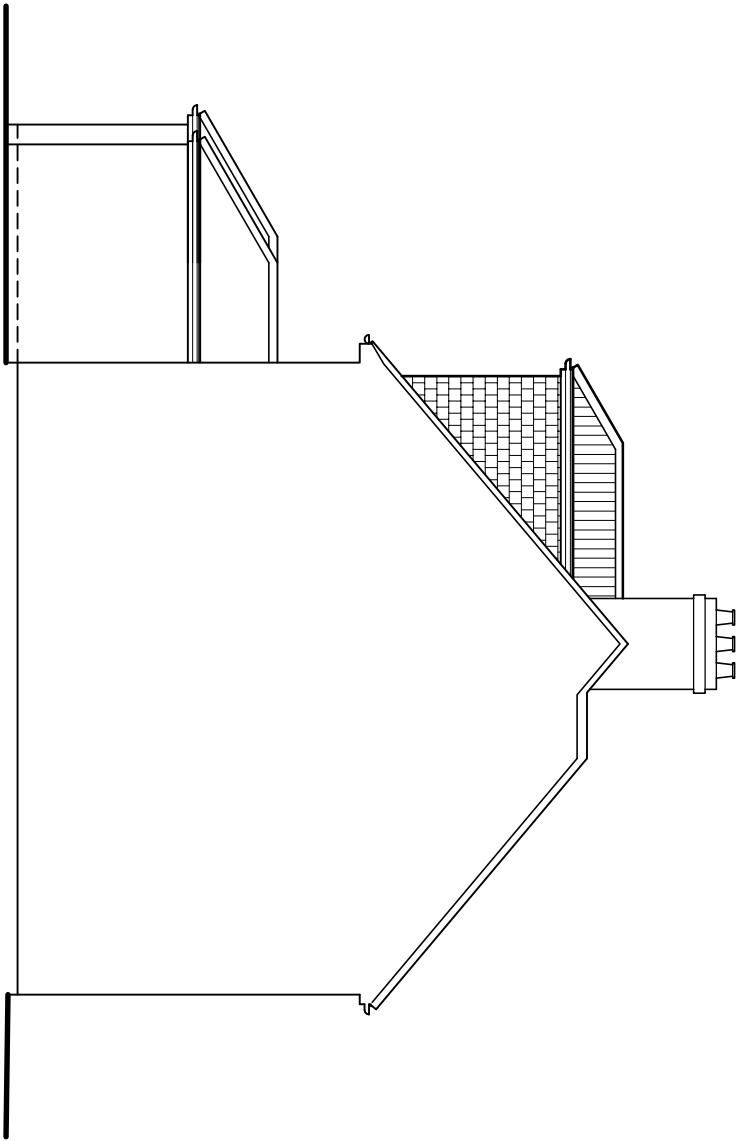

PROPOSED SIDE ELEVATION

DATE	MODIFICATION	ISSUE	TITLE:-	SCALE:-
2/10/18	GENERAL UPDATE TO MEET PLANNING REQUIREMENTS	A	PROPOSED ELEVATIONS AT NEUK, FIELD ROAD, READING BERKS RG1 6AP FOR MR STUART BARTLETT	1:100 uos @ A3
				DRAWN BY:-
				C/S Designs Ltd
				DATE:-
				JULY 2018
				REV:-
				DRAWING No:-
				02
				REV:-
				A