

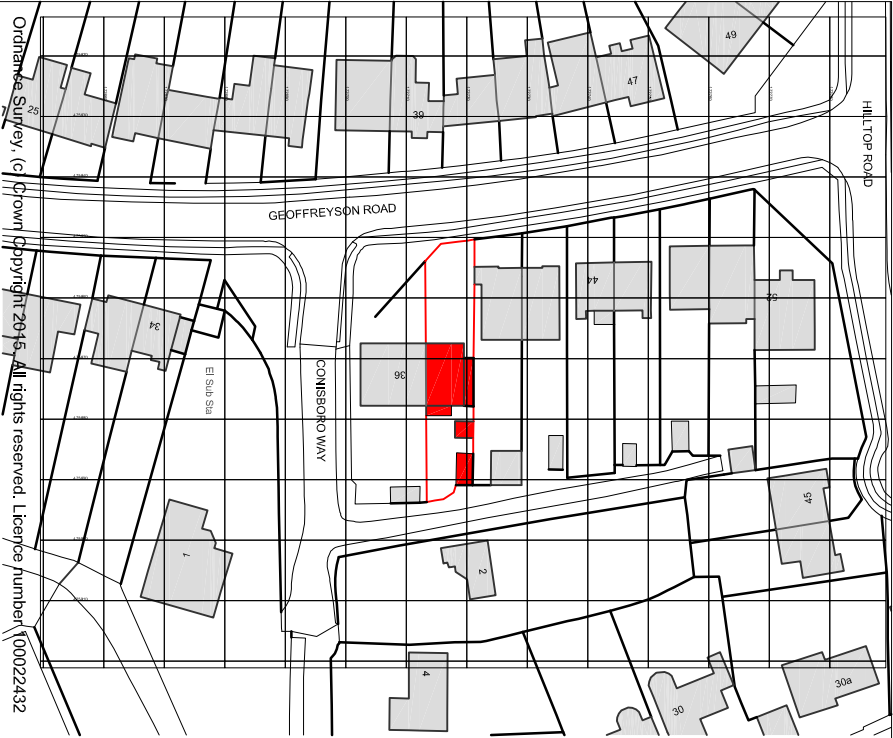


Location Plan: 1:1250

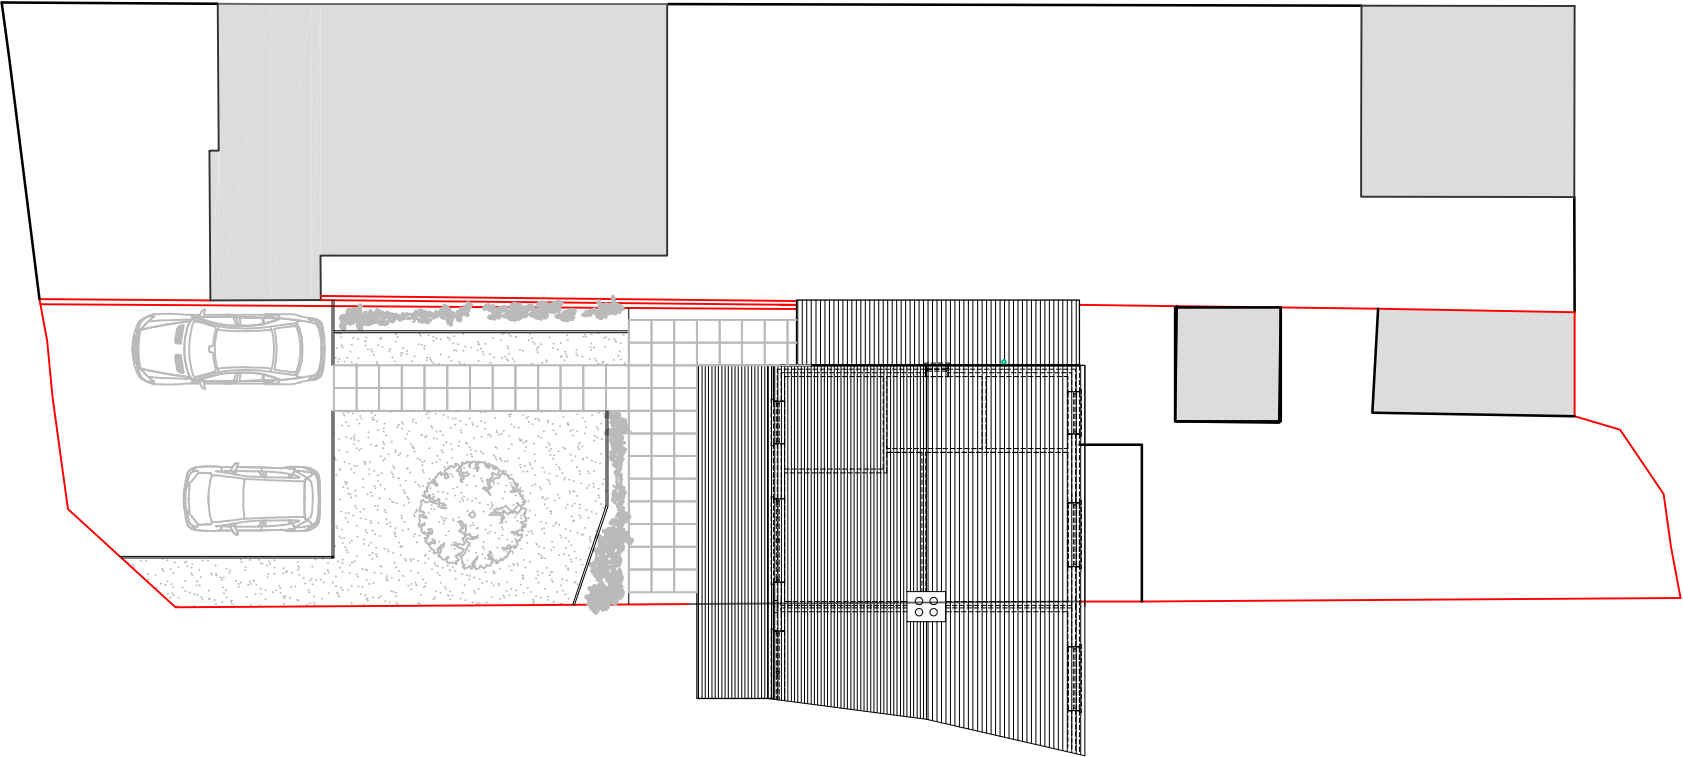

Existing Site Plan: 1:200

 

Revisions		This Drawing is Copyright and may not be reproduced without permission.	

Project Title		Renovation, Rear and Side Extension works 38 Geoffreyson Road Caversham Heights Reading RG47HS	
Client	Mr R McEwan	Drawing Title	Location Plan and Site Plan
Status	Planning	Job No. - Dwg No.	800-01
Scale/Drawing Size	1:200-500-1:250	A3	Revision
Date	24.07.2017		
Drawn By	PS		
Checked By			
CAD file reference			