


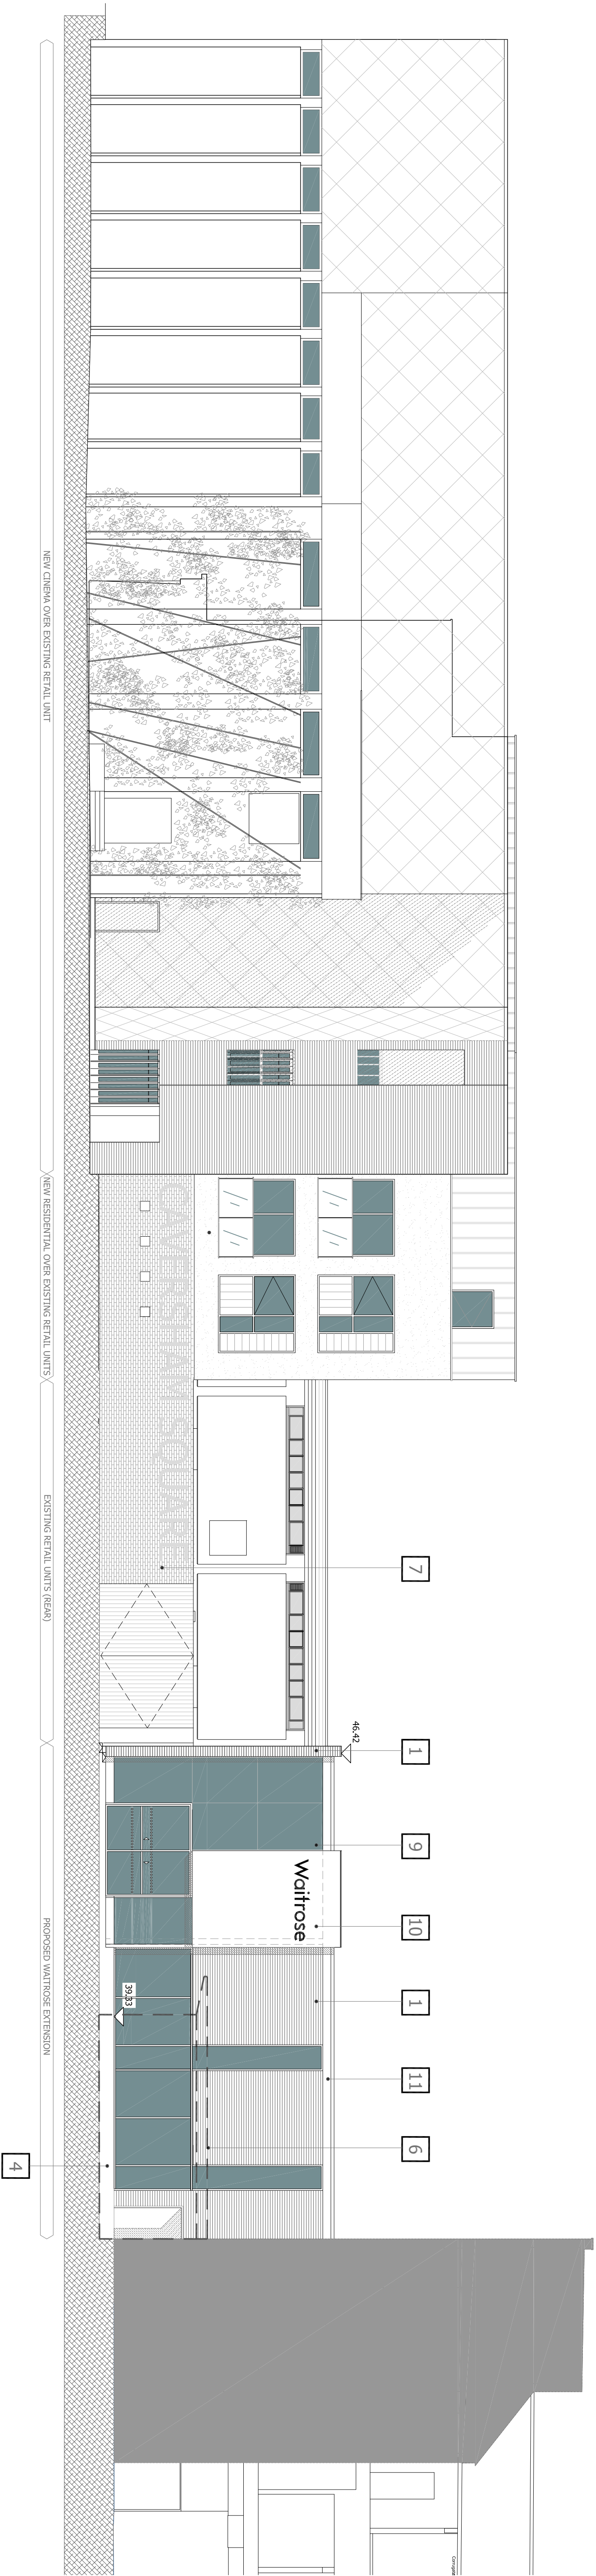


Datum 35.00m

1 Proposed Rear Elevation

Elevation 2 - St Martin's Centre, Caversham


SCALE 1:100

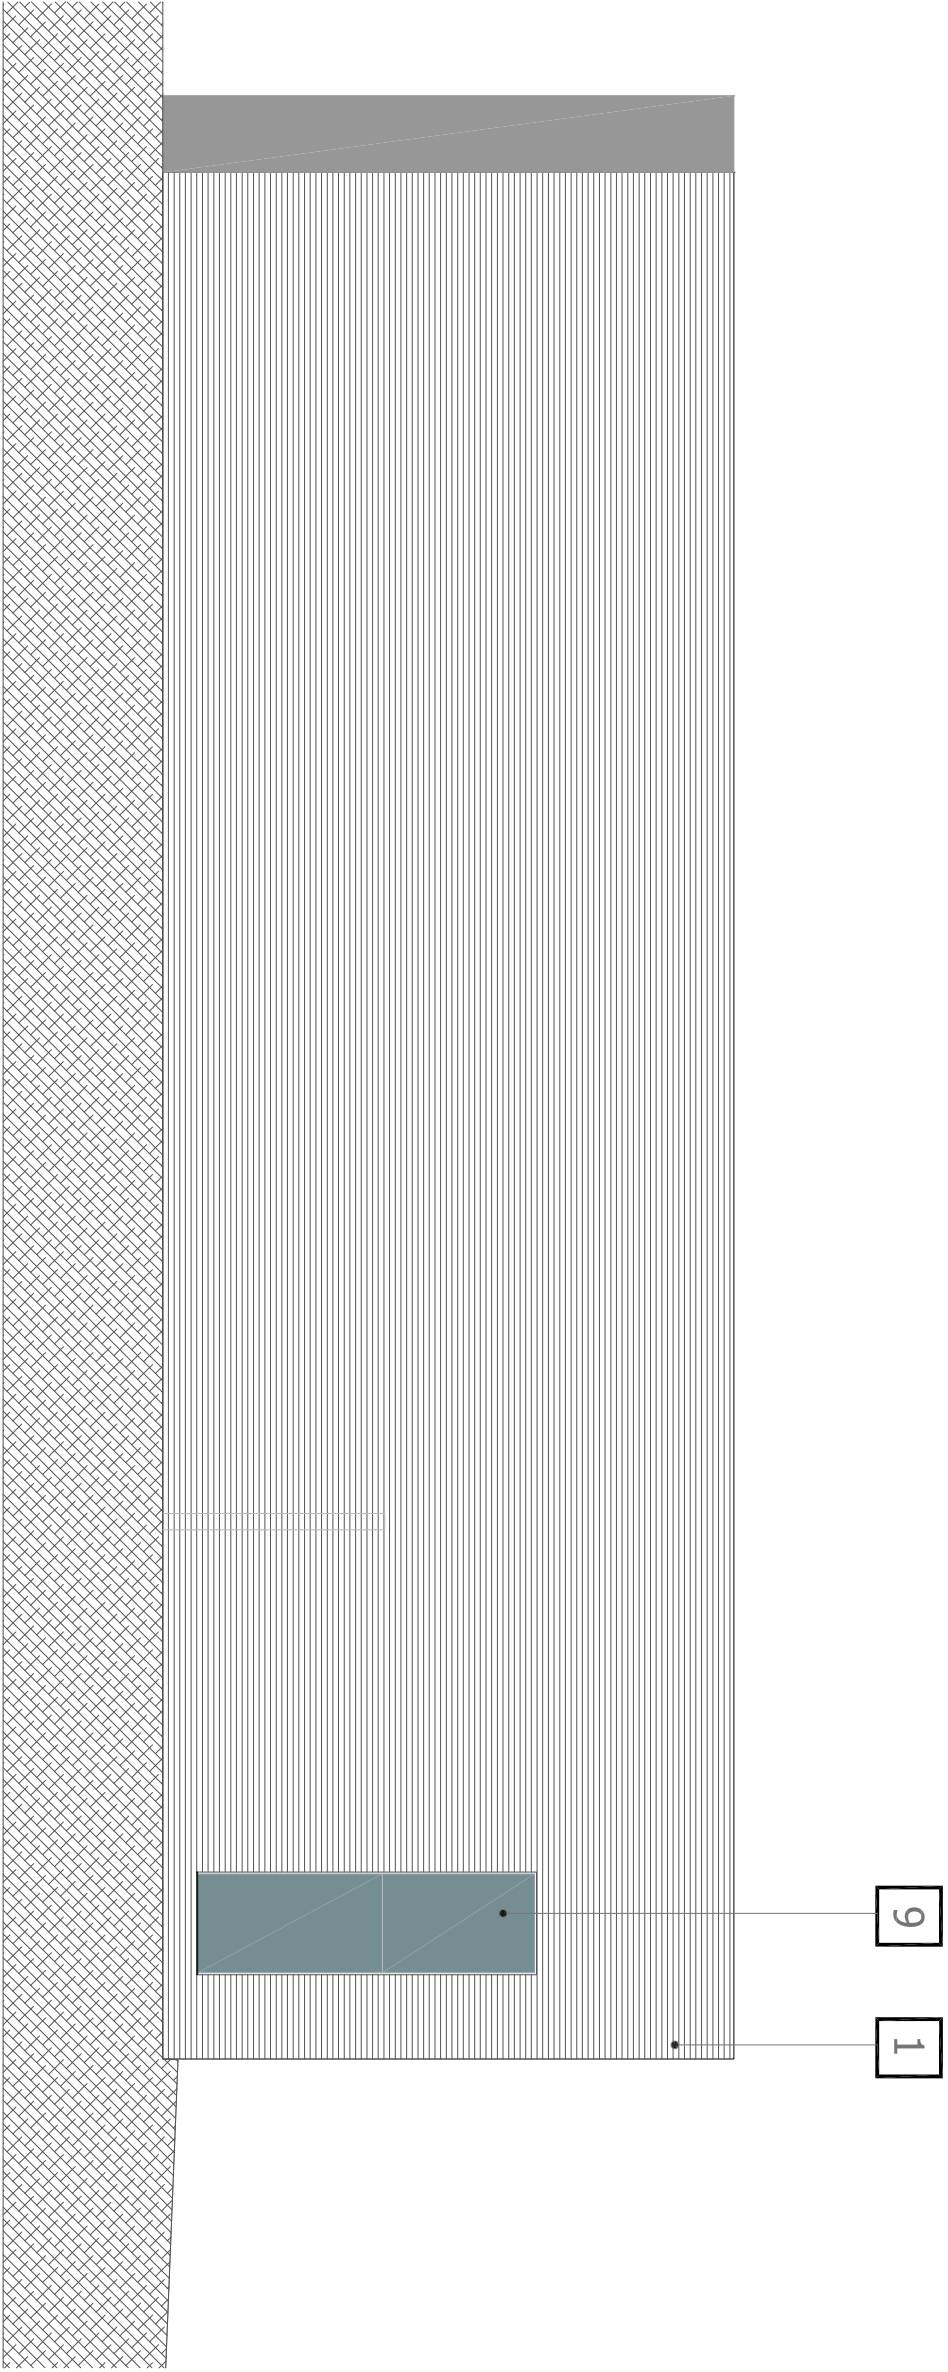

2 Proposed Service Yard Elevation

Elevation 3 - St Martin's Centre, Caversham

SCALE 1:100

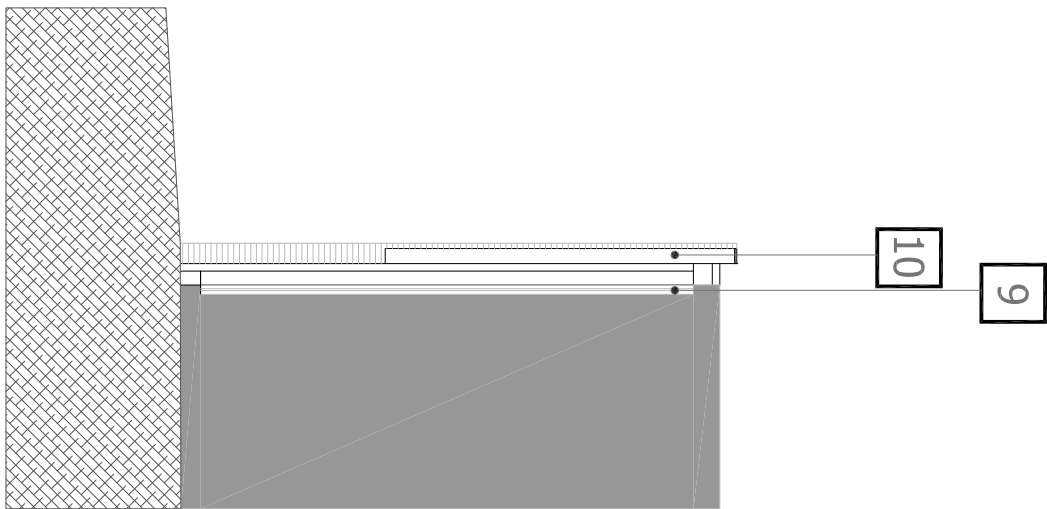


3 Proposed Side Elevation

Elevation 4 - St Martin's Centre, Caversham

SCALE 1:100

- | | | | |
|----|--|-----|---|
| 1. | Brickwork to match existing Waitrose Chailey Sussex Style Stock Bricks | 7. | Proposed service yard enclosure to be formed in red brick with timber gates. |
| 2. | Clear glazed door and window curtain walling system within aluminium anodised window frame system, colour B717 Dark Grey | 8. | Existing windows to be refurbished with powder coating system, colour: 7012 Basalt Grey |
| 3. | Berkshire Rose - stock bricks to match 'orange' Caversham Red brickwork | 9. | Glazing system to Waitrose entrance formed from curtain walling system with 'uncapped' joints and sightline/jointline formed from exposed flush gasket joint. |
| 4. | Upstands & plinths to shop fronts finished in Stone effect porcelain tile system | 10. | Stone effect porcelain facade system Ref: Lapatto - Tones chosen to match effect of Library Stone Masonry. |
| 5. | Existing brickwork - brown brickwork retained | 11. | All coping & trim details to be formed from aluminium sheet metal systems in anodised finish, colour B713 Mid Grey |
| 6. | Proposed 'kiosk' formed from lightweight modular timber construction, refer to Dwg No. PP-E-25 | | |

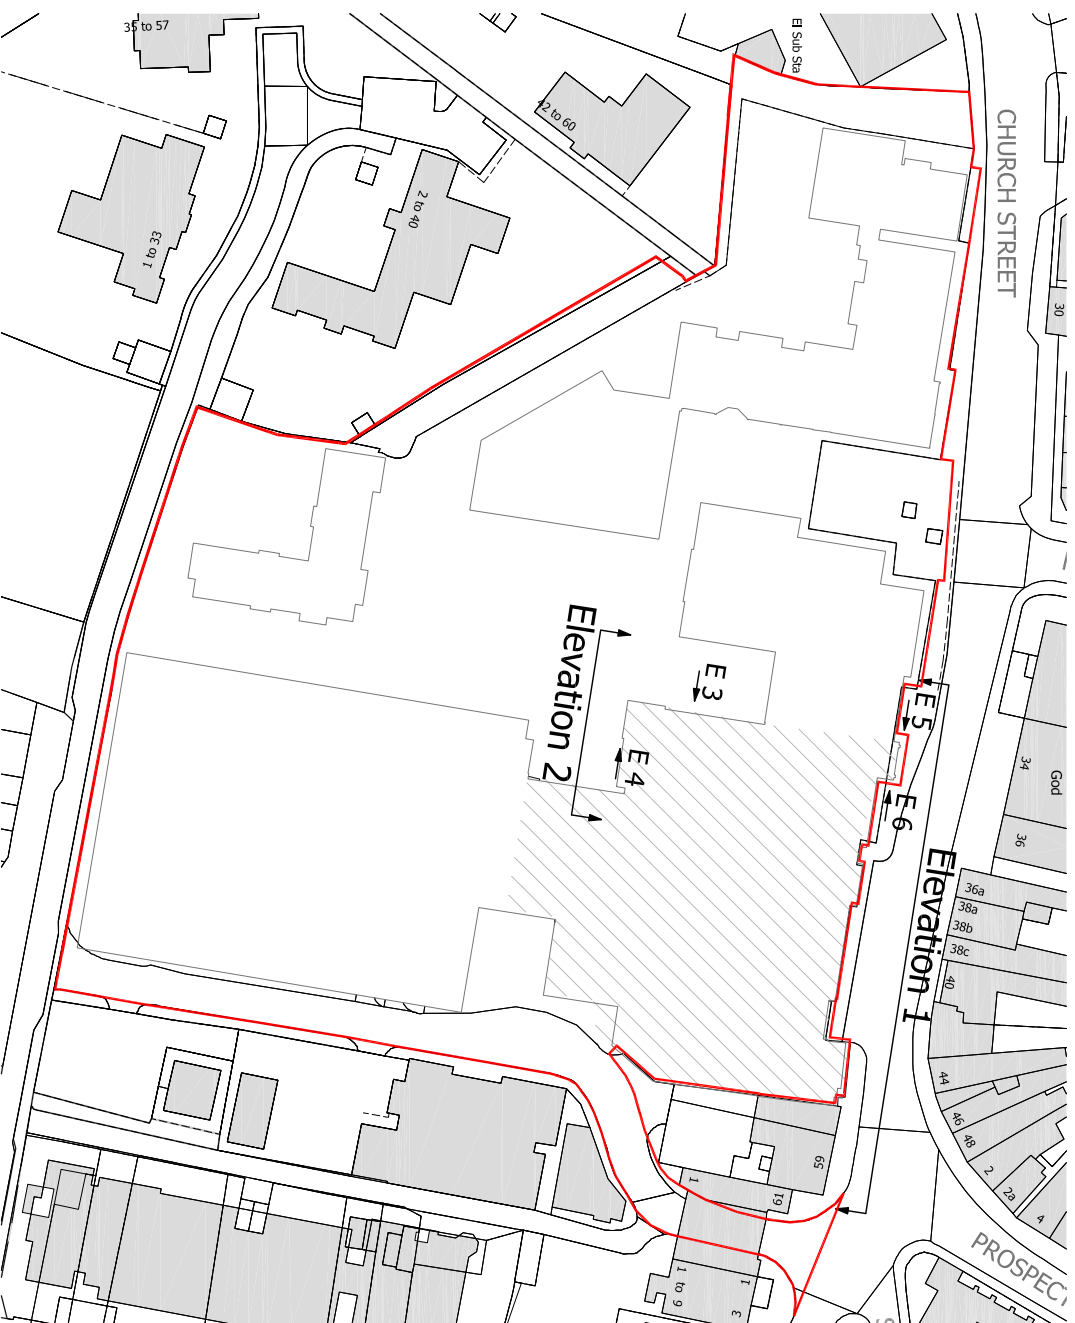

4 Key Plan

St Martin's Centre, Caversham

SCALE 1:1250

PLANNING



Drawings based on survey information provided by Ecompass Surveys, received 15/10/2013 and Ordnance Survey data. Subject to detail design & third party comments and survey information.
Site boundary taken from information supplied by client

Project
St Martin's Centre, Church Street
Caversham

Drawing Title
Proposed Rear Elevation
Block E

Date	Scale	Drawn by
16/09/14	1:100@A1	SJ/RP
Project No	Drawing No	Revision
18511	PP-E-21	P1

