




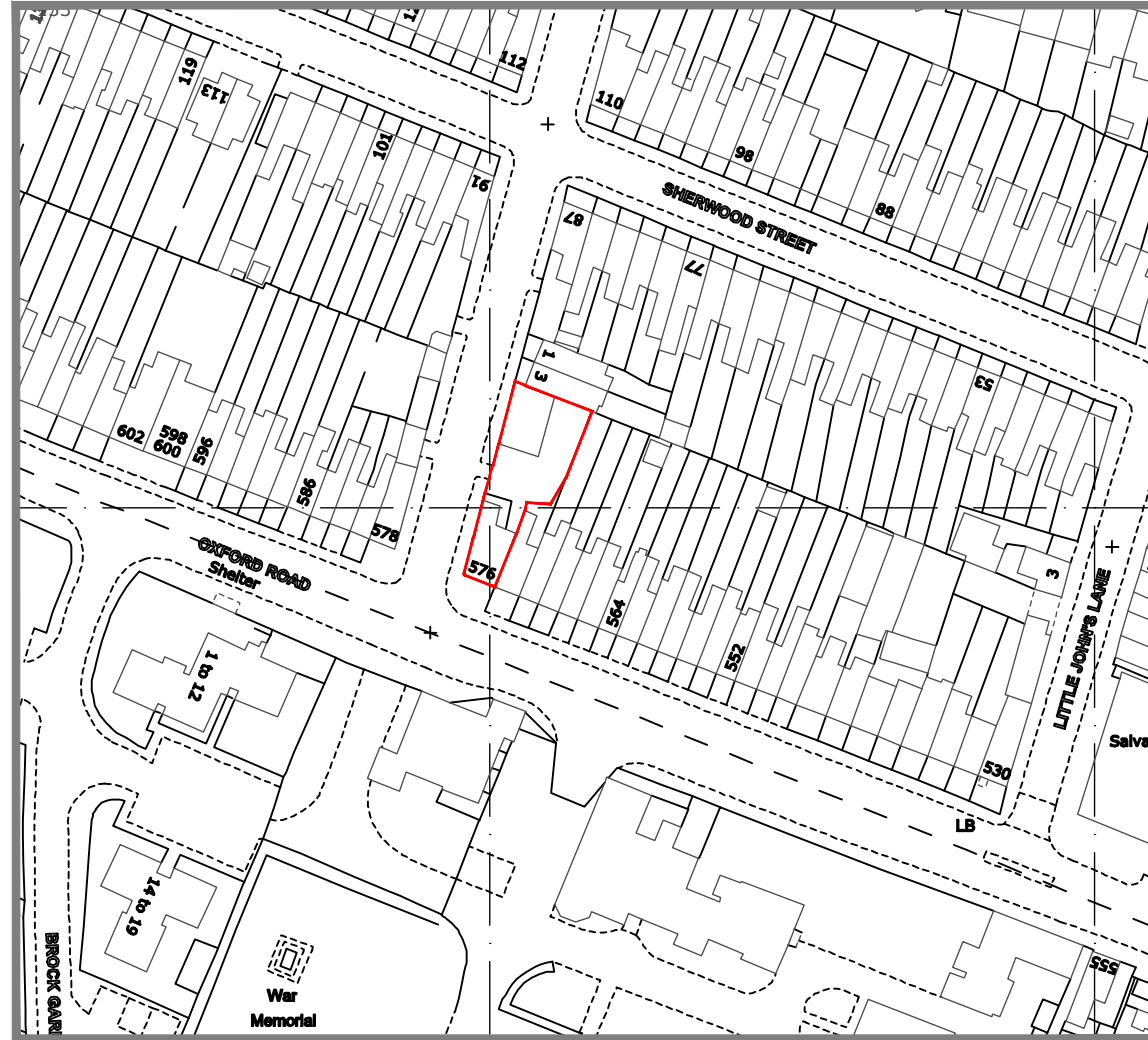


LOCATION PLAN
SCALE 1:1250

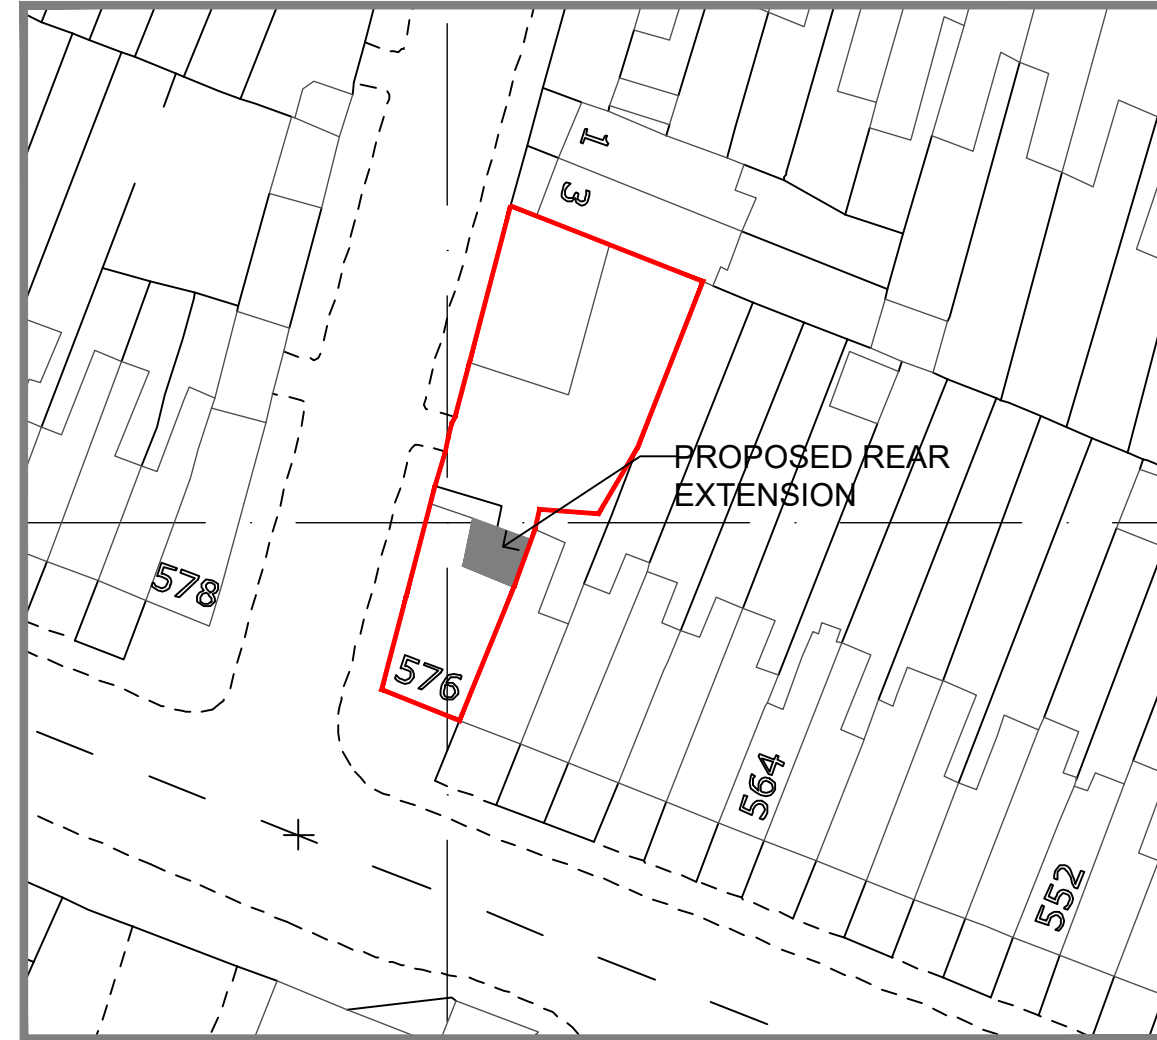

SITE PLAN
SCALE 1:500

 

12 Stanton Close, Earley, Berkshire. RG6 7DX
Contact : 0118 327 9645
www.arcadia-design.co.uk

 

NOTES:

1. THIS DRAWING IS COPYRIGHT AND SHOULD NOT BE REPRODUCED WITHOUT THE WRITTEN APPROVAL OF ARCADIA DESIGN CONSULTANTS.
2. ALL DIMENSIONS TO BE CHECKED ON SITE AND ANY DISCREPANCIES BROUGHT TO THE ATTENTION OF THE ARCADIA DESIGN CONSULTANTS.
3. NO DIMENSIONS TO BE SCALED.
4. THIS DRAWING IS TO BE READ IN CONJUNCTION WITH ALL OTHER RELEVANT ARCHITECTS, SERVICE ENGINEERS AND STRUCTURAL / CIVIL ENGINEERS DRAWINGS AND SPECIFICATIONS.
5. ALL RIGHTS RESERVED.

P L A N N I N G I S S U E

PROJECT			
SINGLE STOREY REAR EXTENSION AT 576 OXFORD ROAD, READING - RG30 1EG			
DRAWING TITLE			
LOCATION MAP & SITE PLAN			
REV.	DATE	DESCRIPTION	
DWG NO:	PL/A379/05	SCALE	1:100 @ A3
DATE	NOV. 2017	DRAWN BY	MQ