




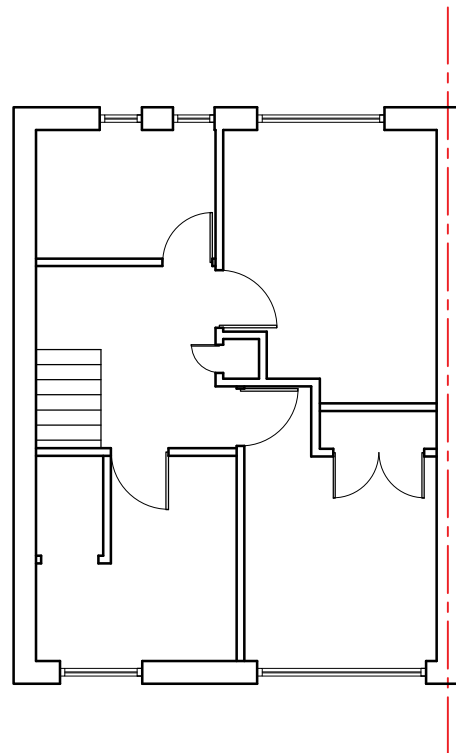

First Floor - 1:100

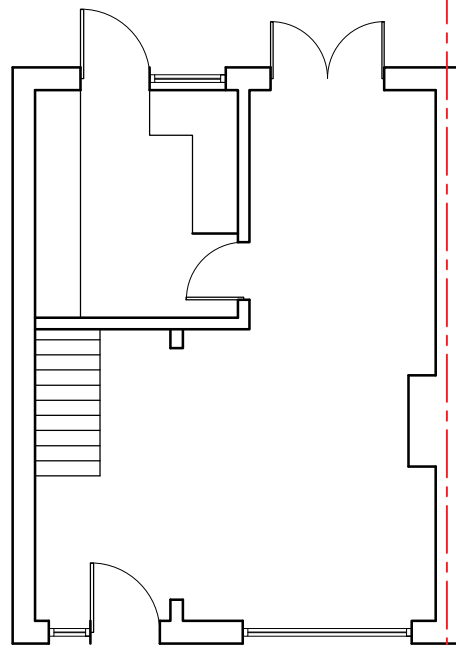


Ground Floor - 1:100

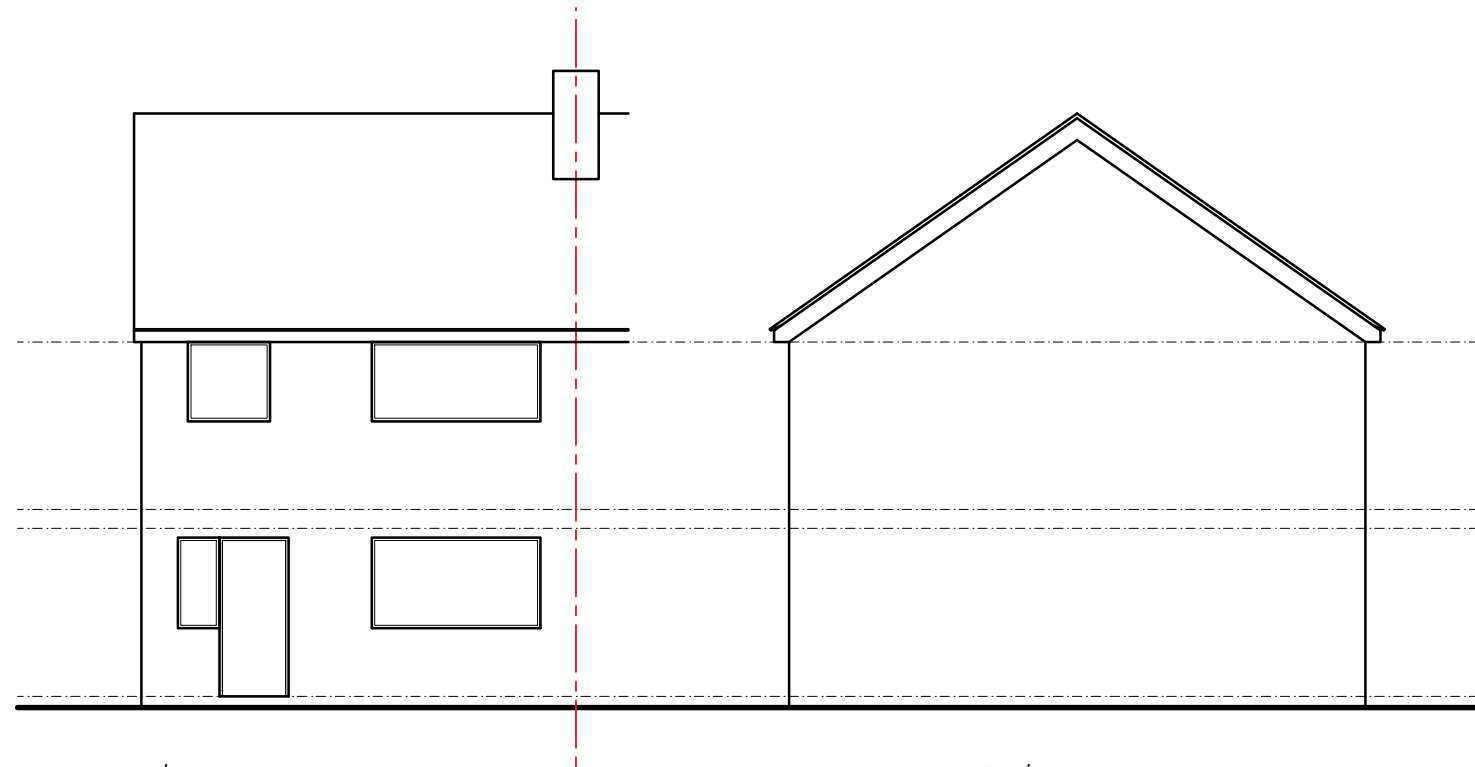


Front Elevation - 1:100

Side Elevation - 1:100

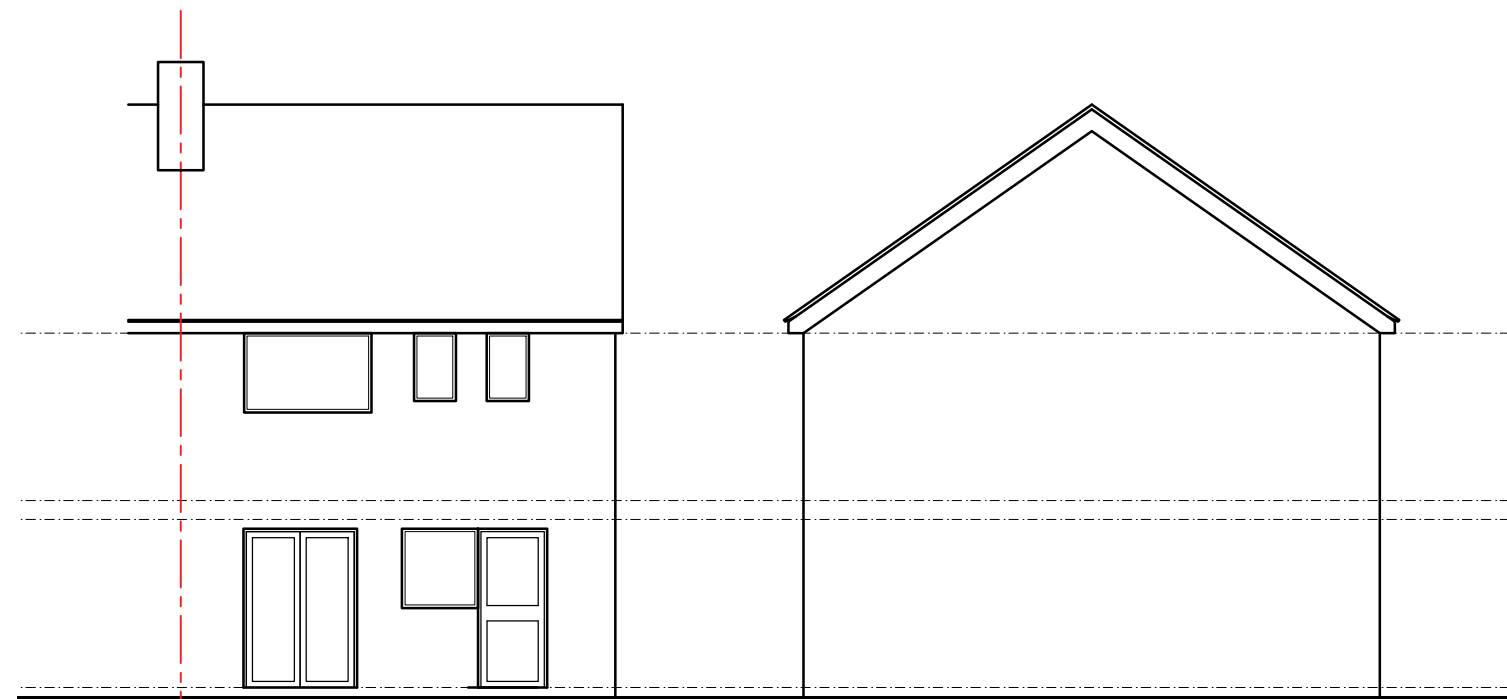

Rear Elevation - 1:100

Side Elevation - 1:100

 

Rev.	Notes	Date
 The Cad Workshop Project 152 Southcote Lane Reading Drawing Title Existing Plans Drawn KRMS Date 24.01.18 Scale 1-100 @ A3 Client Mr & Mrs Noble Drawing No. PL-02 Rev. -		