



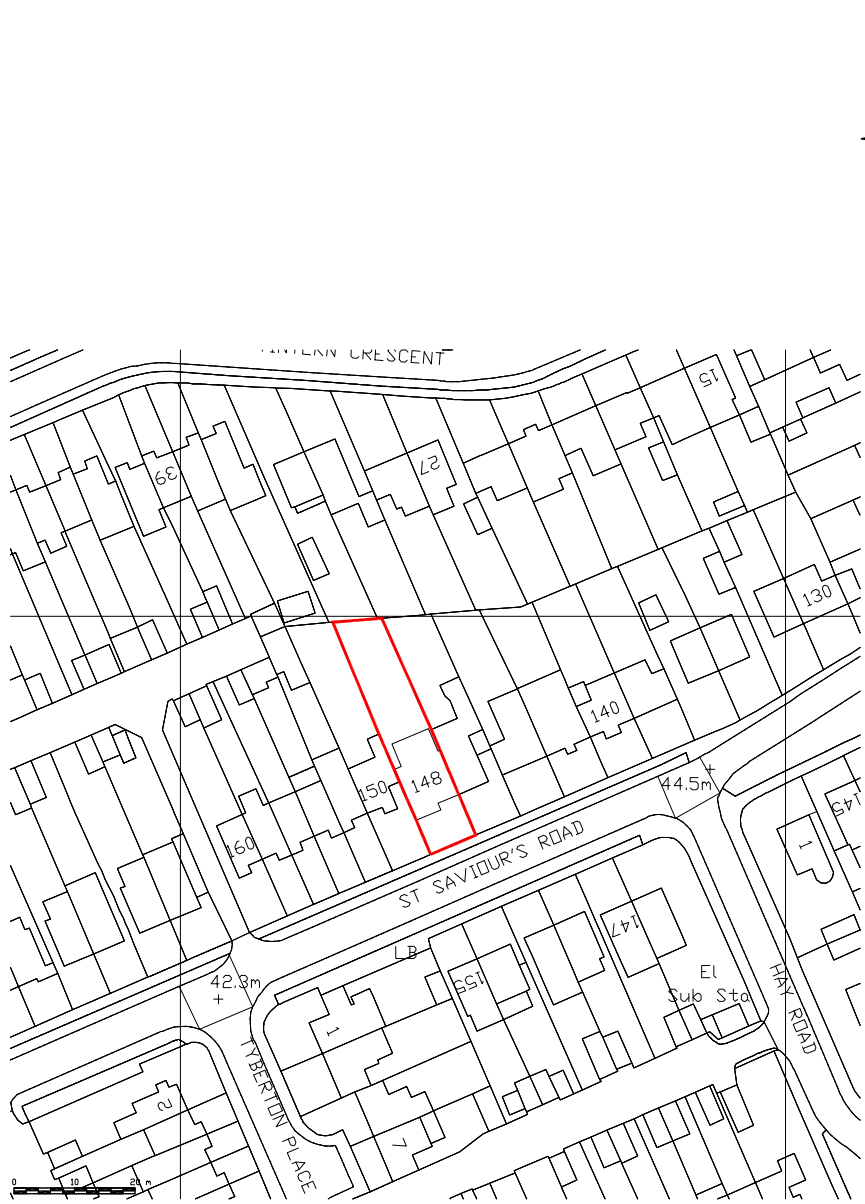

Location Plan (1:1250)

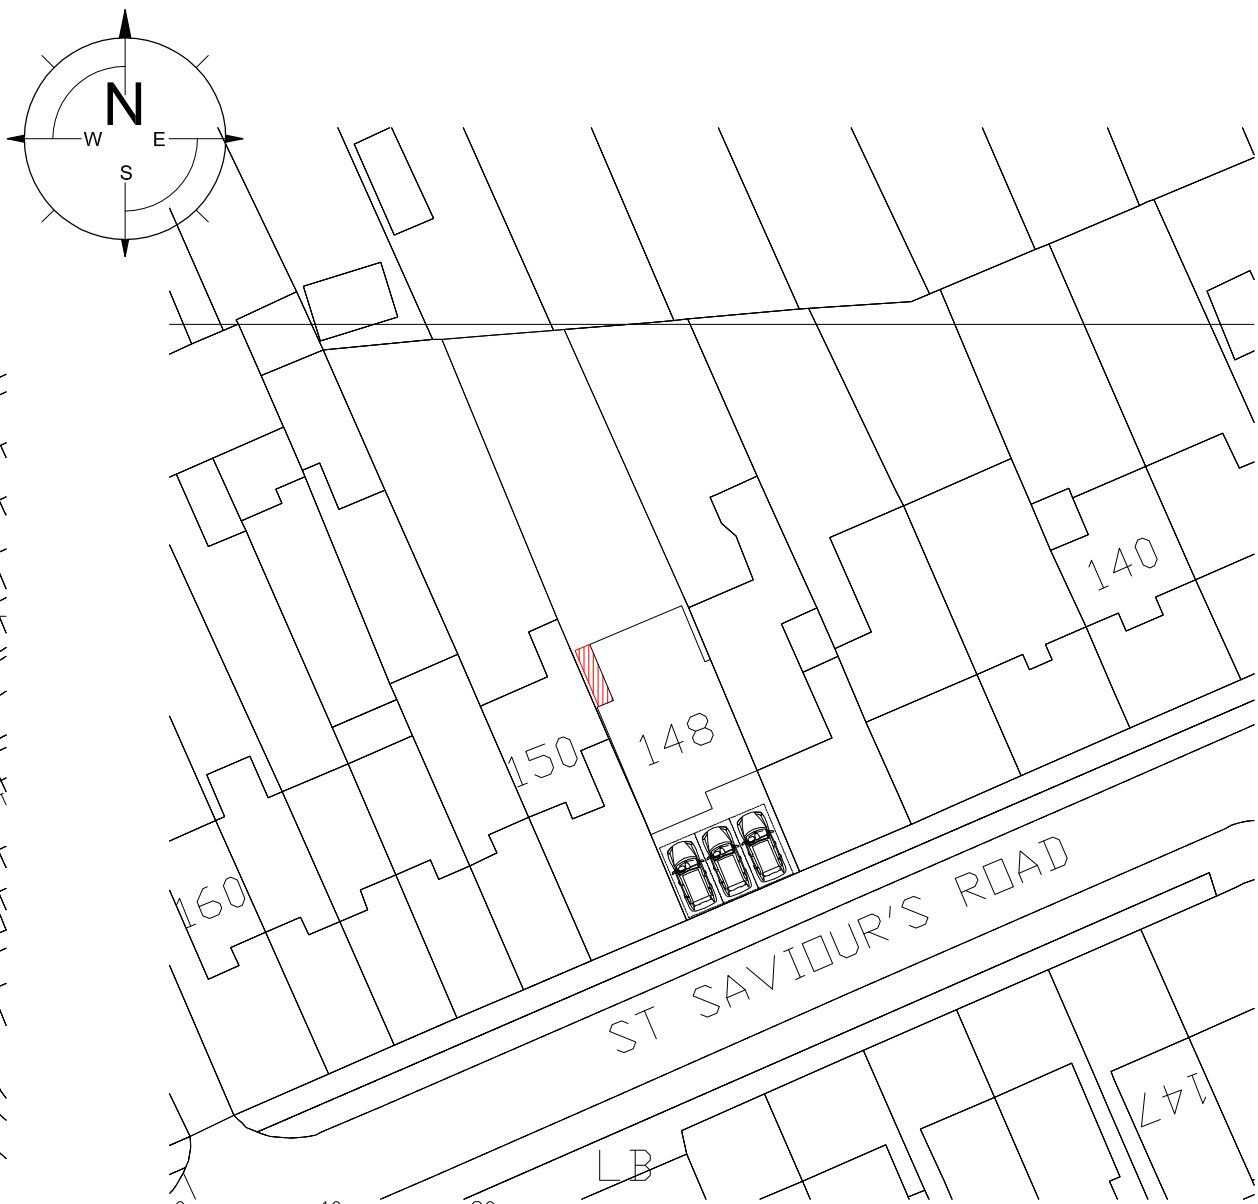

Site Plan (1:500)

148 St. Saviours Road
Reading
Berkshire RG1 6ET

Site & Location Plans

Mr & Mrs. Neech

Lee Norris Design
27 Eden Way, Winnersh
Wokingham, Berkshire RG41 5PQ
Tel: 01189 787226
Mob: 07795 058193
E-mail: lee@leenorrisdesign.co.uk
Web: www.leenorrisdesign.co.uk

Planning and building regulations drawings
for residential extensions, new build,
renovation and conversion projects.

ref : LN

date : Mar'18

scale : As shown@A3

project : 18-274

dwg no. / rev : 003