

NOTES


© SK Design consultants - THIS DRAWING AND DESIGN REMAINS THE COPYRIGHT AND INTELLECTUAL PROPERTY OF SK CONSULTANTS AND SHALL NOT BE COPIED IN ANY FORMAT WITHOUT APPROVAL.

THIS DRAWING IS TO BE READ IN CONJUNCTION WITH ALL OTHER DRAWINGS AND DOCUMENTS PROVIDED. THE CONTRACTOR MUST CHECK ALL DIMENSIONS ON SITE BEFORE PLACING ORDERS FOR MATERIALS OR SHOP FABRICATIONS OR COMMENCING WORKS ON SITE. ANY DISCREPANCIES SHOULD BE NOTIFIED BEFORE PROCEEDING.




EXISTING SOUTH ELEVATION

SCALE 1 : 100

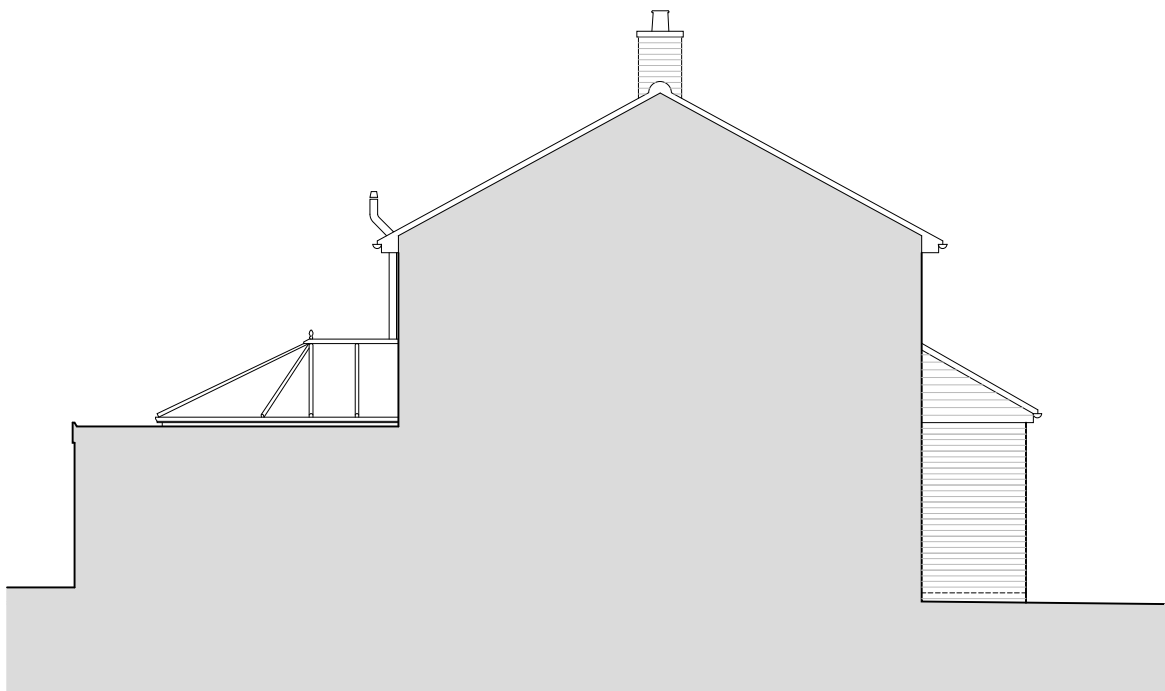


EXISTING EAST ELEVATION

SCALE 1 : 100

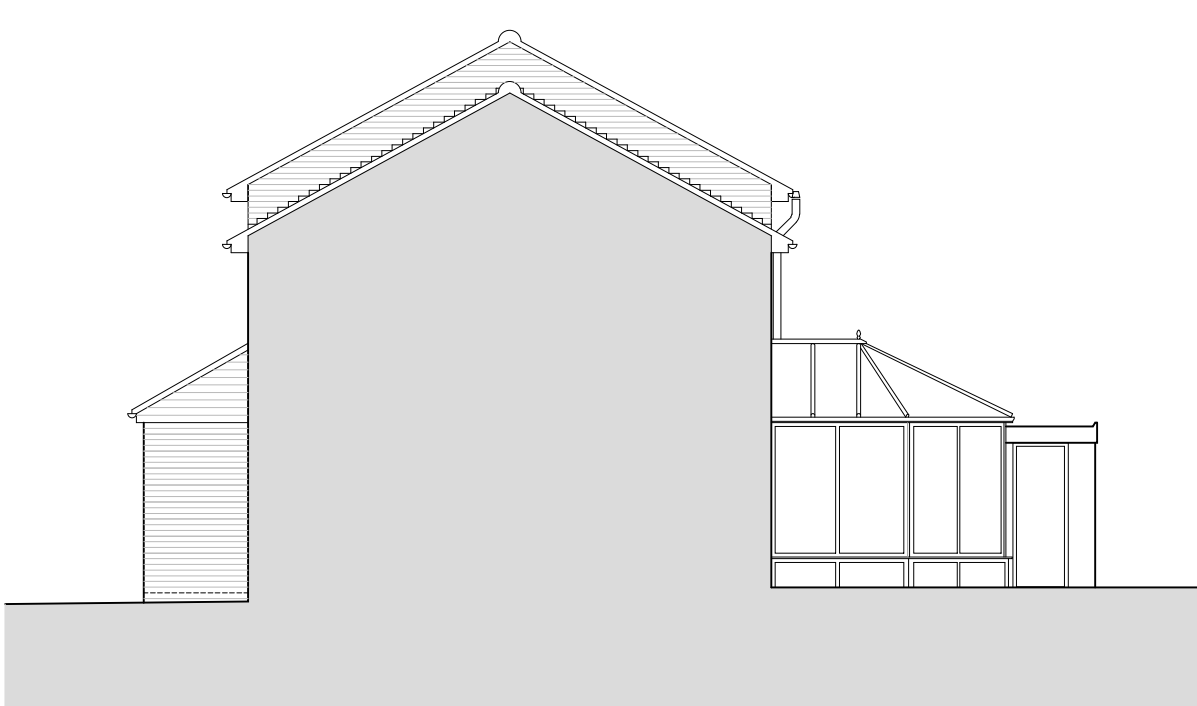


EXISTING WEST ELEVATION

SCALE 1 : 100

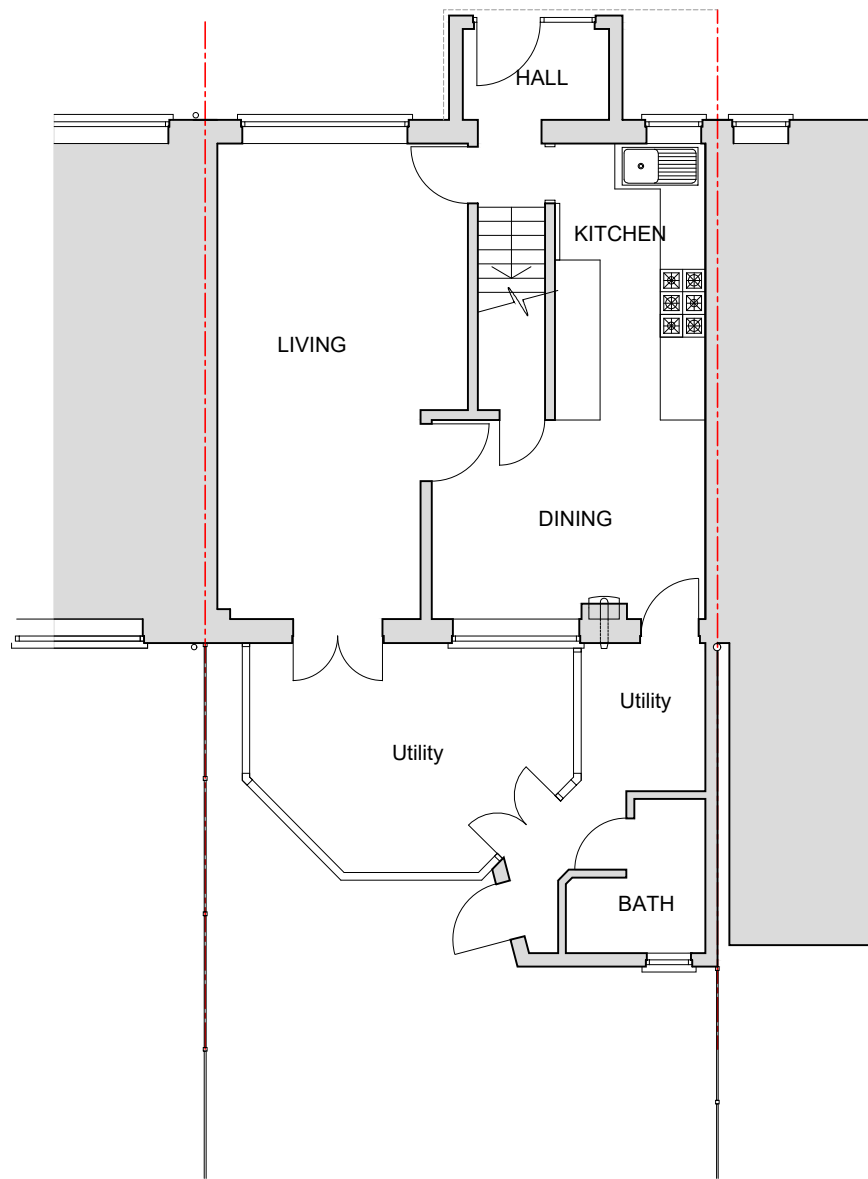

EXISTING GROUND FLOOR PLAN

SCALE 1 : 100

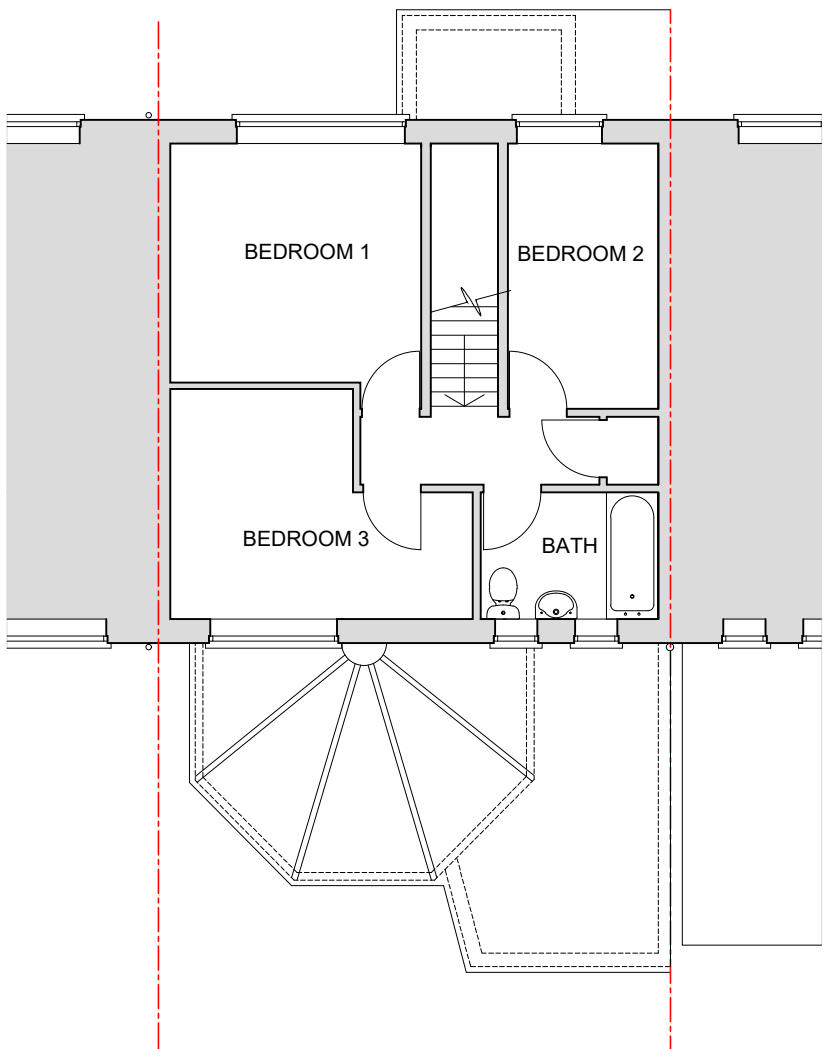

EXISTING FIRST FLOOR PLAN

SCALE 1 : 100



SK Design Consultants
22 Netley close
Caversham
Reading RG4 6SR
Tel : 07821111602

Client:
Mr & Mrs MUHAMMAD AKRAM

Project:
SINGLE STOREY REAR EXTENSION

Location:
233 SOUTHCOTE LANE,
READING RG30 3AY

Drawing Title:
EXISTING PLANS AND ELEVATIONS

Date: MAR 2018 Sheet Size: A2 Drawn: SK

Drawing No: P1030-02 Revision: .