


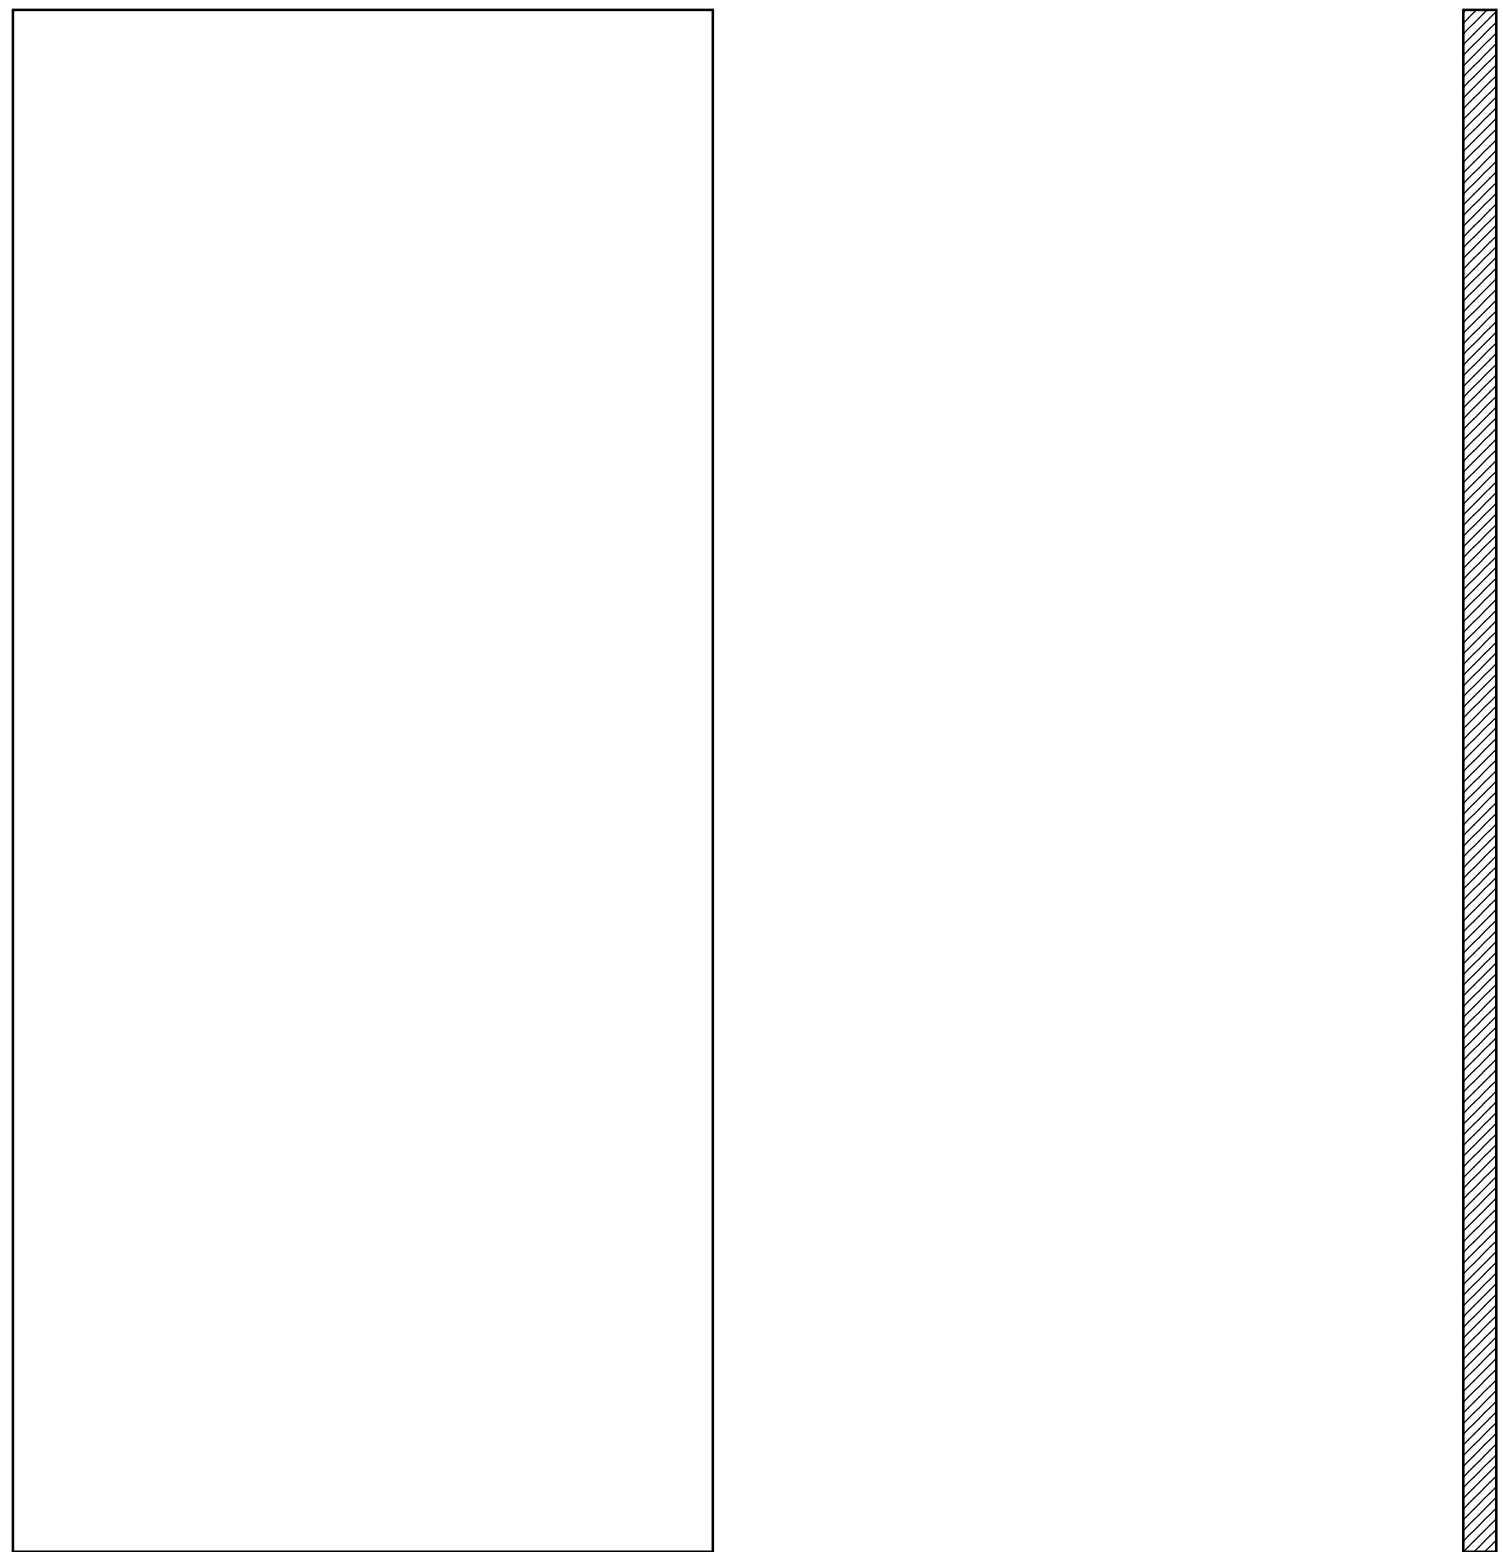


TYPICAL ELEVATION:
FLUSH DOOR

TYPICAL SECTION:
FLUSH DOOR

THE ABOVE DOORS TO BE INSTALLED IN THE FOLLOWING LOCATIONS:

- 1. Existing Loan Box Gallery/ New Ceremony Suite (00_072) (Ground Floor) - Doorway in new partition to the Large Ceremony Room.
- 2. Existing Baby Change Room & Accessible Toilet/ New Baby Change Room (037 & 038) (Ground Floor) - Doorway into new Baby Change Room.
- 3. Existing/ New Male, Female & Accessible Toilets (00_039 & 040) (Ground Floor) - Doorway into new Accessible Toilet.
- 4. Existing Soane Space, Circulation & Stores/ New Multi Purpose Gallery (00_008, 009 & 014) (Ground Floor) - Doors into new Store.
- 5. Existing 3bs Bar & Cafe Toilets/ New Toilets (00_003 & 004) (Ground Floor) - Door into new Accessible Toilet.

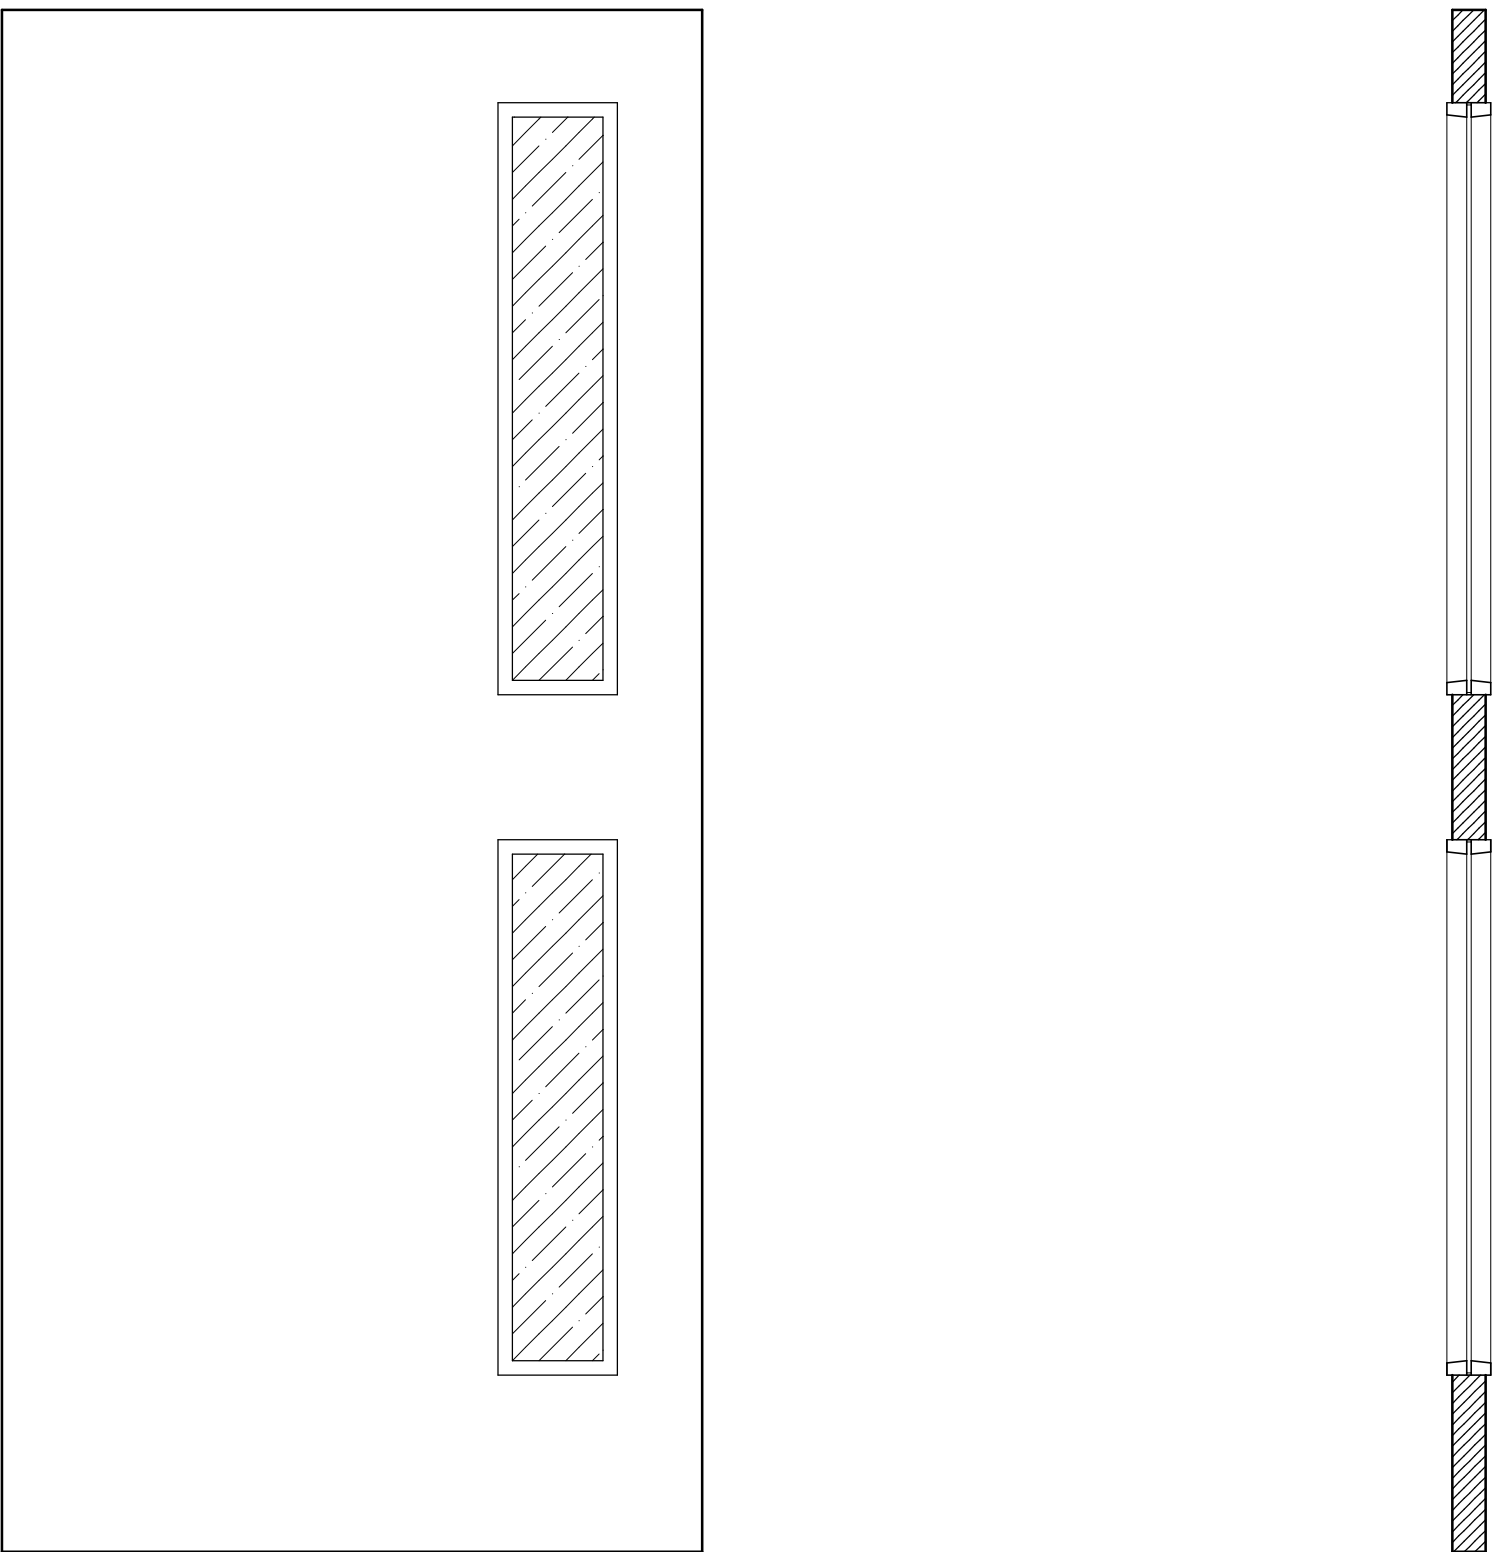

TYPICAL ELEVATION:
FLUSH DOOR WITH
VISION PANELS

TYPICAL SECTION:
FLUSH DOOR WITH
VISION PANELS

THE ABOVE DOORS TO BE INSTALLED IN THE FOLLOWING LOCATIONS:


- 1. Existing Loan Box Gallery/ New Ceremony Suite (00_072) (Ground Floor) - Existing opening to Goods Lift Lobby.
- 2. Existing Corridor To Changing Rooms (00_047) (Ground Floor) - New door at base of ramp in main corridor to the Changing Rooms.
- 3. Existing 3bs Bar & Caf & Store/ New Servery & Store (00_005 & 007) (Ground Floor) - Door in new partition to the Sandwich and Pizza Prep area.
- 4. Existing Victorian Classroom/ New Family Jury Room (02_222) (Second Floor) - Doors to new doorways in existing studwork partition and existing internal masonry wall. Replacement door to existing Classroom Store in new Family Jury Room.
- 5. Existing Victorian Gallery/New Coroners Court Room (02_213) (Second Floor) - Replacement doors to main entrance to the Victorian Gallery/New Coroners Court Room. Doors from Victorian Gallery/New Coroners Court Room to corridor to Museum Gallery.

NOTES

All doors to be clad on both faces with high quality selected natural Oak veneer with a multi coat lacquered finish.

This drawing is to be read in conjunction with the following documents:

- * Internal Flush Oak Veneer FD30 Fire Door Data Sheet
- * Internal Flush Oak Veneer FD30 Fire Door Glazed Data Sheet
- * Town Hall LBC Condition 3c - New Door Schedule

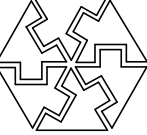

Reading
Borough Council

CORPORATE PROPERTY SERVICES

19 Bennet Road, Reading RG2 0QX - Tel: 0118 937 3094

The Town Hall, & Museum
Blagrove Street,
Reading
RG1 1QH

Listed Building Consent for
Internal Alterations
NEW INTERNAL DOORS

Drawn by: CRR

Checked by:

Date: 06/04/2018

Scale: 1:10 (A1 paper)

Drawing No: CSS/16/001/TH/10

This drawing is © copyright Reading Borough Council 2016.

No unauthorised reproduction permitted. All rights reserved.