


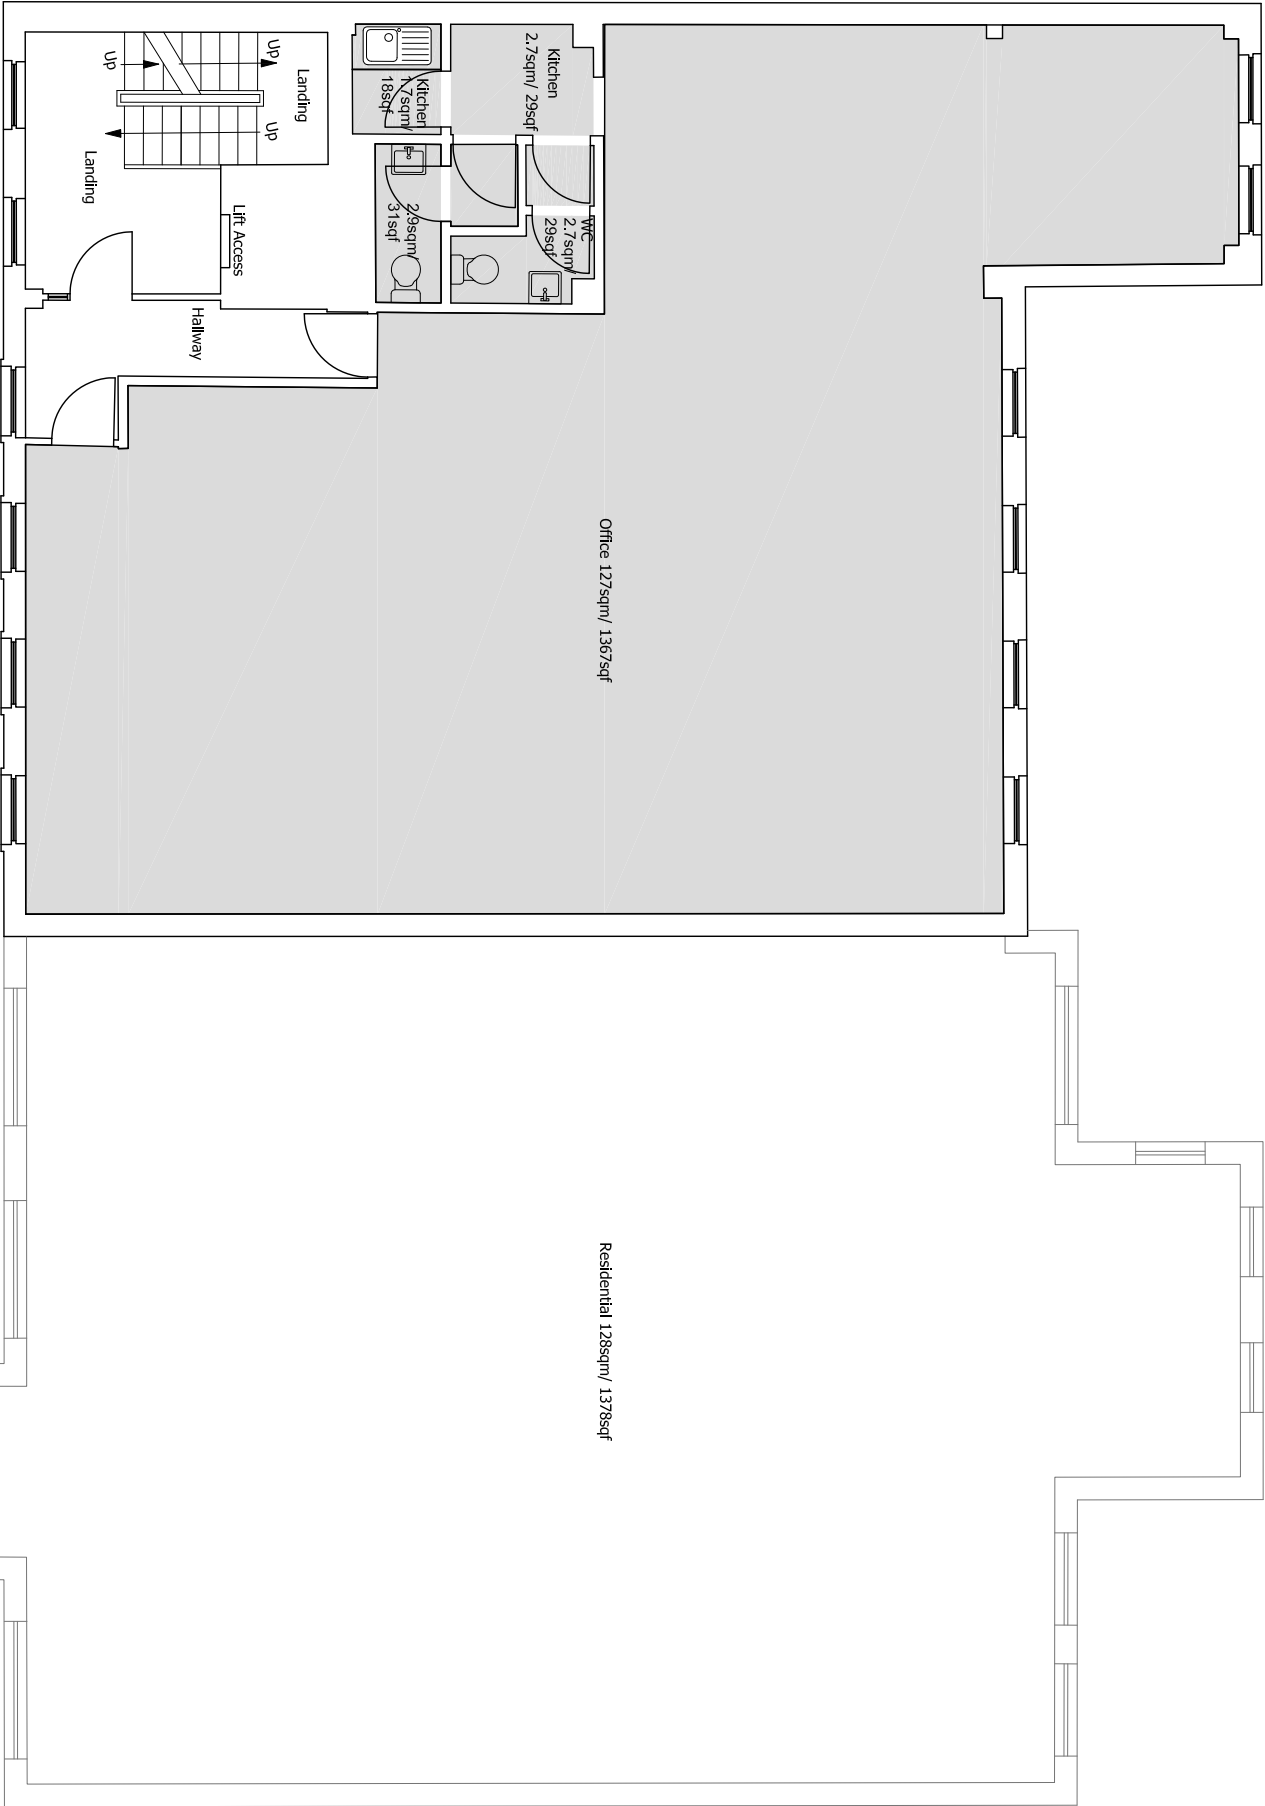


PLANNING

Project
St. Martin's Centre
Caversham

Drawing Title

Archway House -
Existing Second Floor Plan

Date	Scale	Drawn by	Check by
Feb 17	1:100@A2	JD	PN
Project No	Drawing No	Revision	
18511	AH-P05	P	

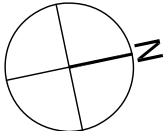

1m
SCALE 1:100

Drawing based on OS Map and Survey information by others.
Note first floor office not surveyed
and any areas are approx.