


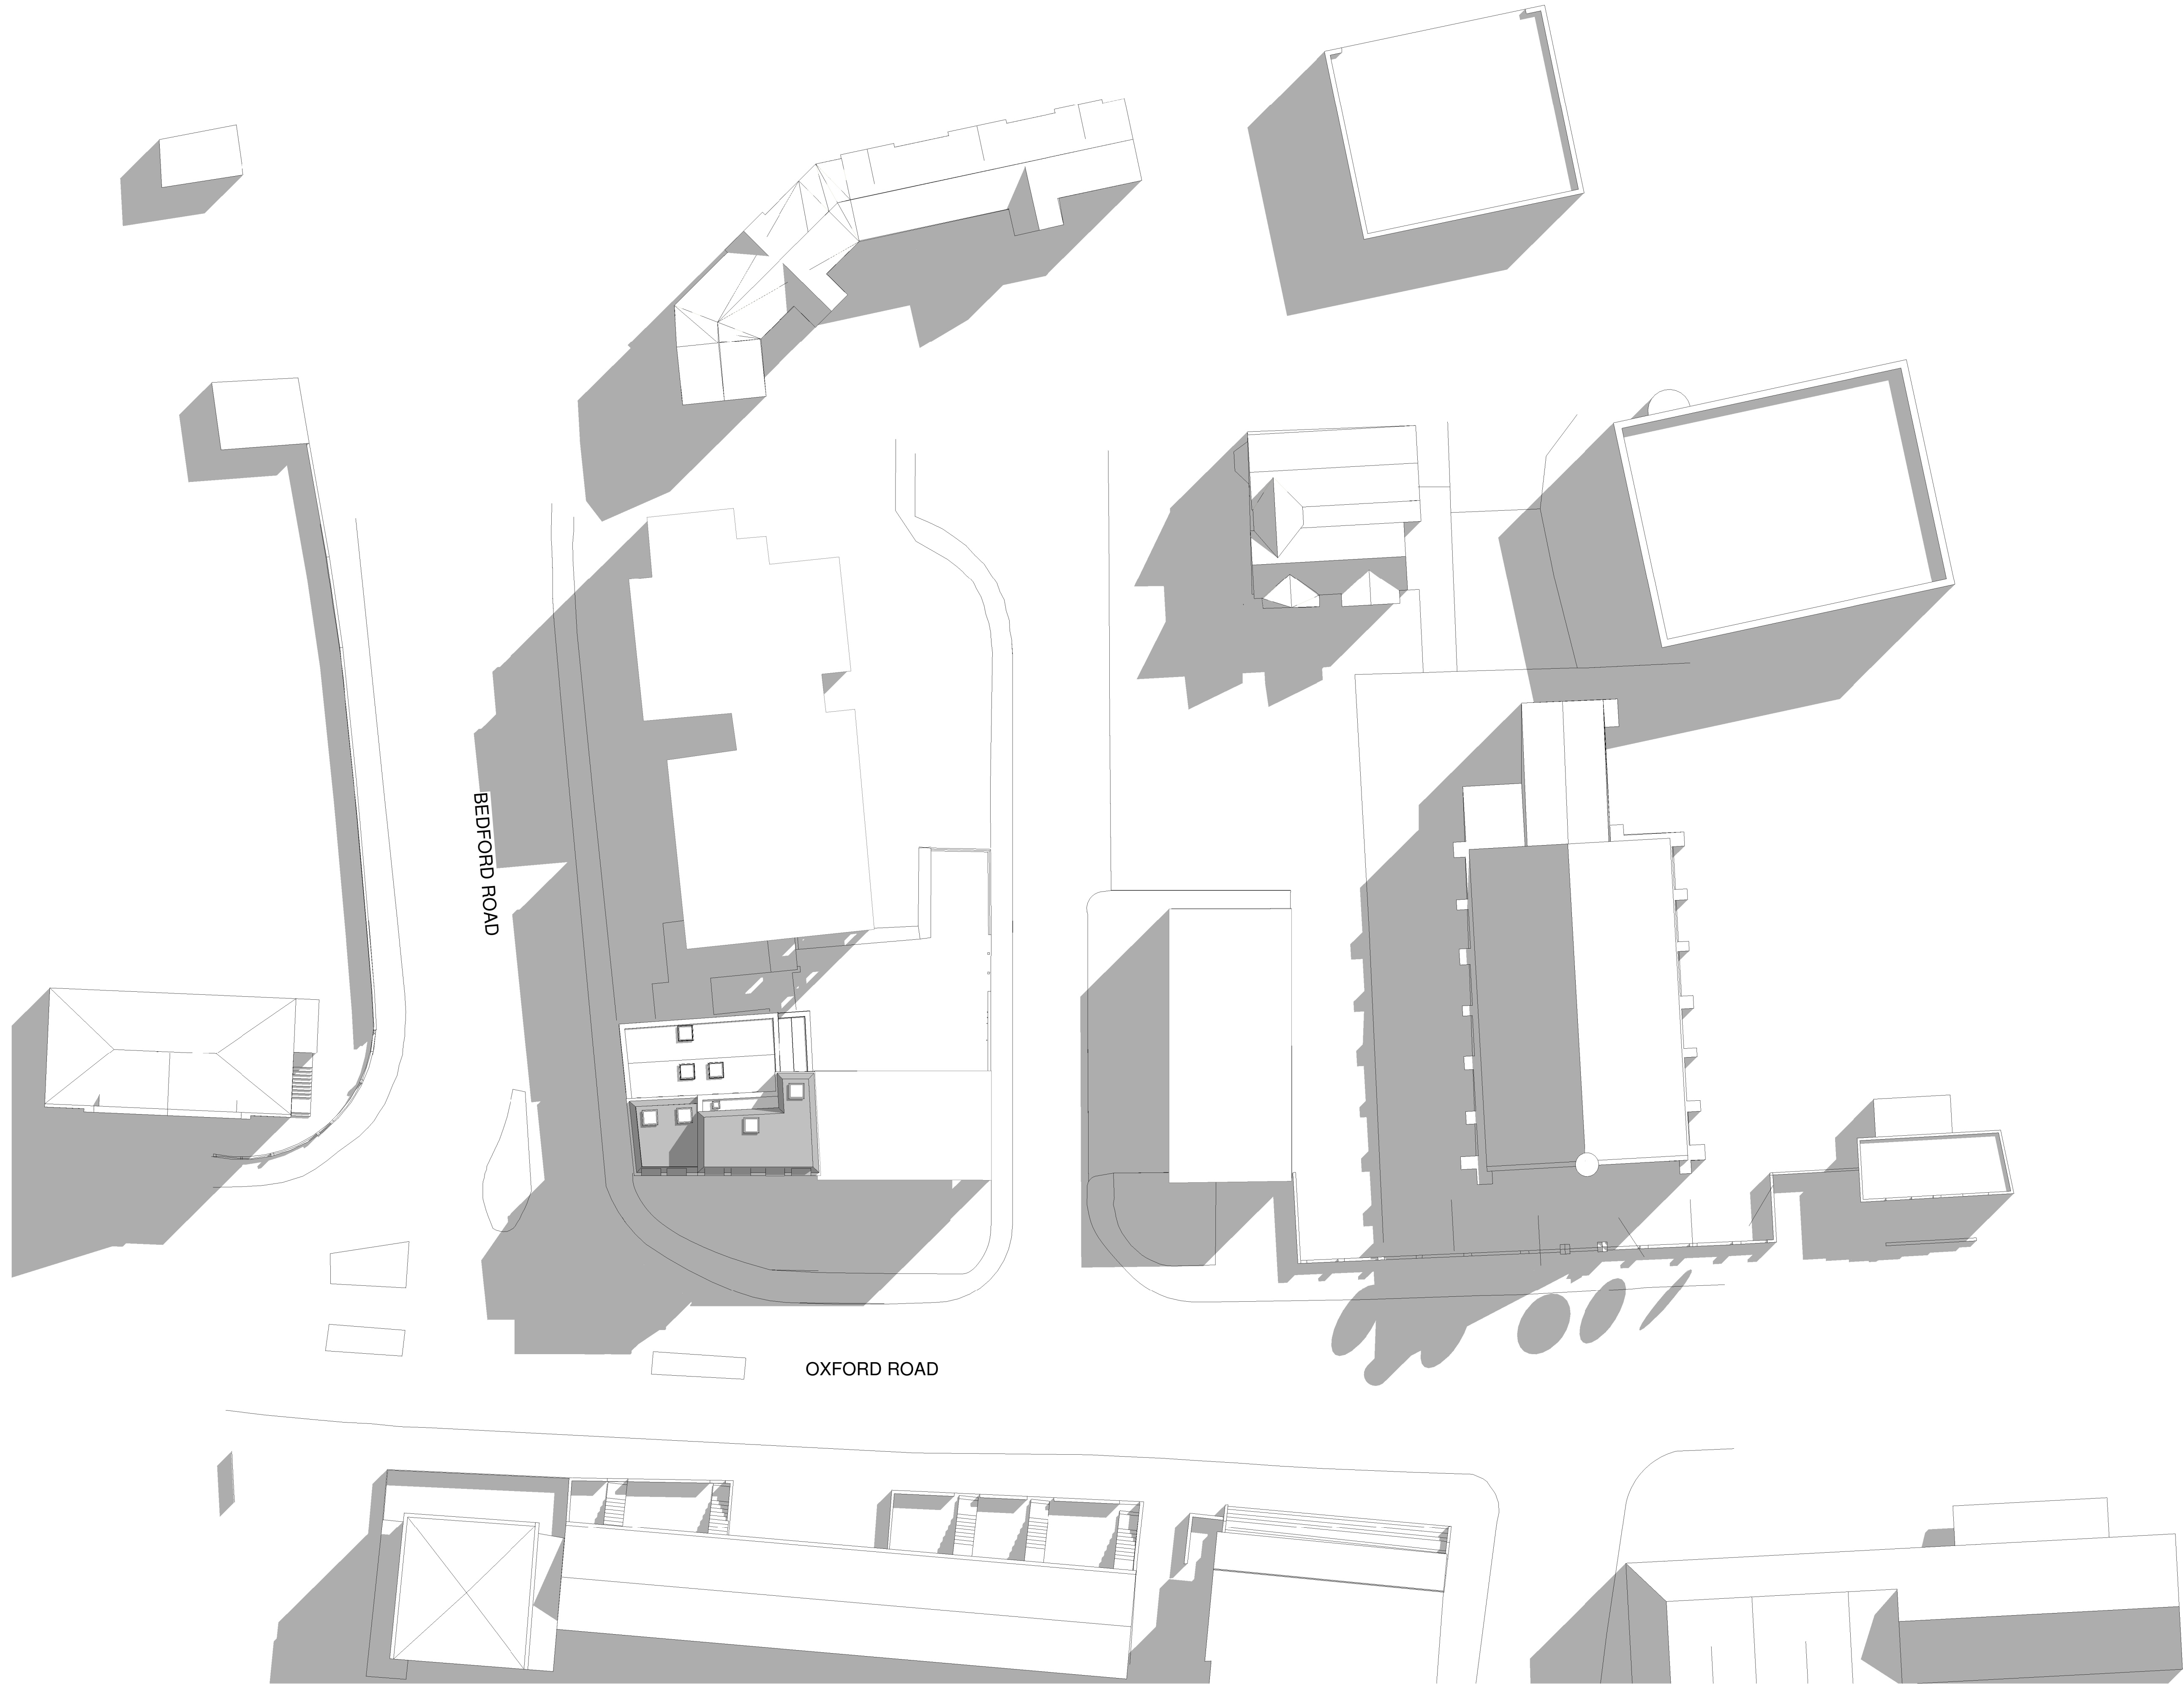

Rev	Description	Date
A	Sheets re-numbered for standalone scheme	15-08-17
B	New scheme	22-12-17
C	Alterations	02-05-18
D	Issued for approval	16-05-18
E	Issued for approval	24-05-18

Information is incorporated from a number of sources and the veracity of the drawing is restricted accordingly. Existing buildings and other context have been shown commensurate to planning purposes, the nature of the application and information / access available.



robin ashley architects
Hawk Works 105 Mary St
Sheffield S1 4RT
0114 258 7450
contact@raarchitects.co.uk
www.raarchitects.co.uk



PROJECT
A1/A2/A3 use and 6 apartments
No 2 Bedford Road, Reading

DRAWING

Site plan

CLIENT

JR Properties

ISSUED FOR

Approval

DRAWN BY	CHECKED BY	DATE
DJU	-	04/28/16

PROJECT NUMBER	SCALE (@ A1)
15-035	1 : 250

DRAWING NUMBER	REV
----------------	-----

310E

This drawing has been produced using Autodesk Revit so it is important to ensure that it has been reproduced to full size and scale by checking that the scale bar in the title block measures 100 mm overall.
Taking this into account, this drawing may be scaled only for the purposes of planning approval.
All dimensions are to be checked on site + any queries referred prior to carrying work out.
This drawing may be used only for the purposes for which it is issued.



robin ashley architects LLP
registered in england + wales, number OC310 421

