

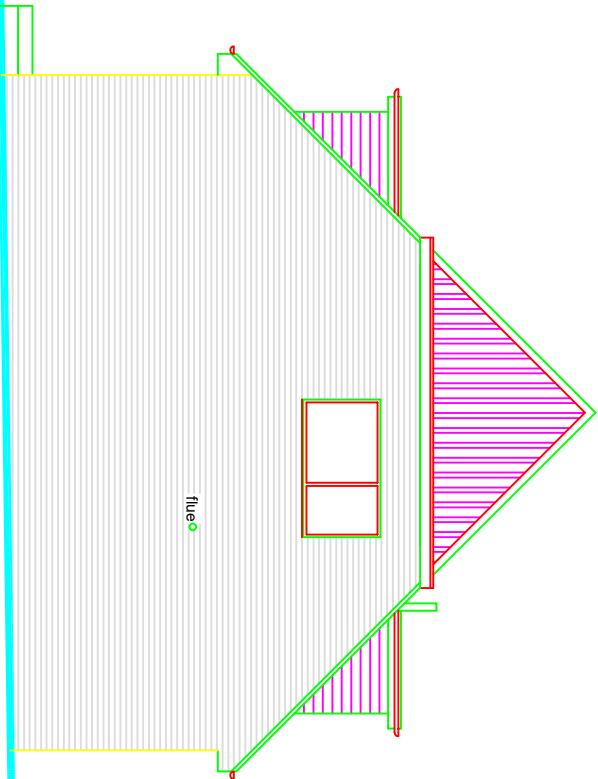
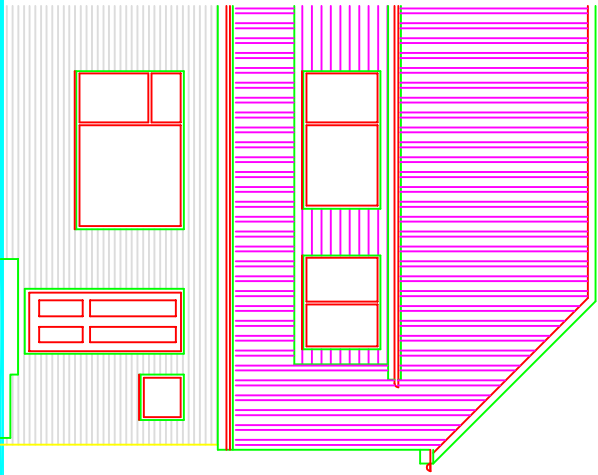


Contractors must verify all dimensions at the site before setting out, commencing work, or making any shop drawings.

No.	Revision	Date	Initial
-----	----------	------	---------

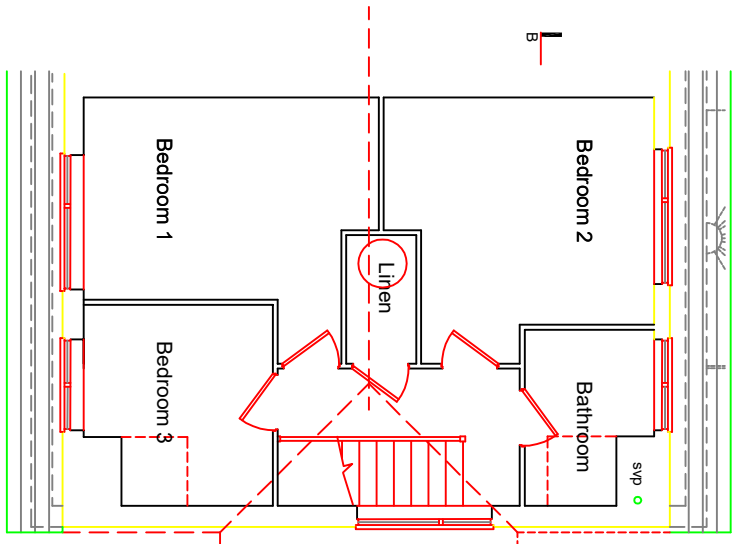


Front Elevation

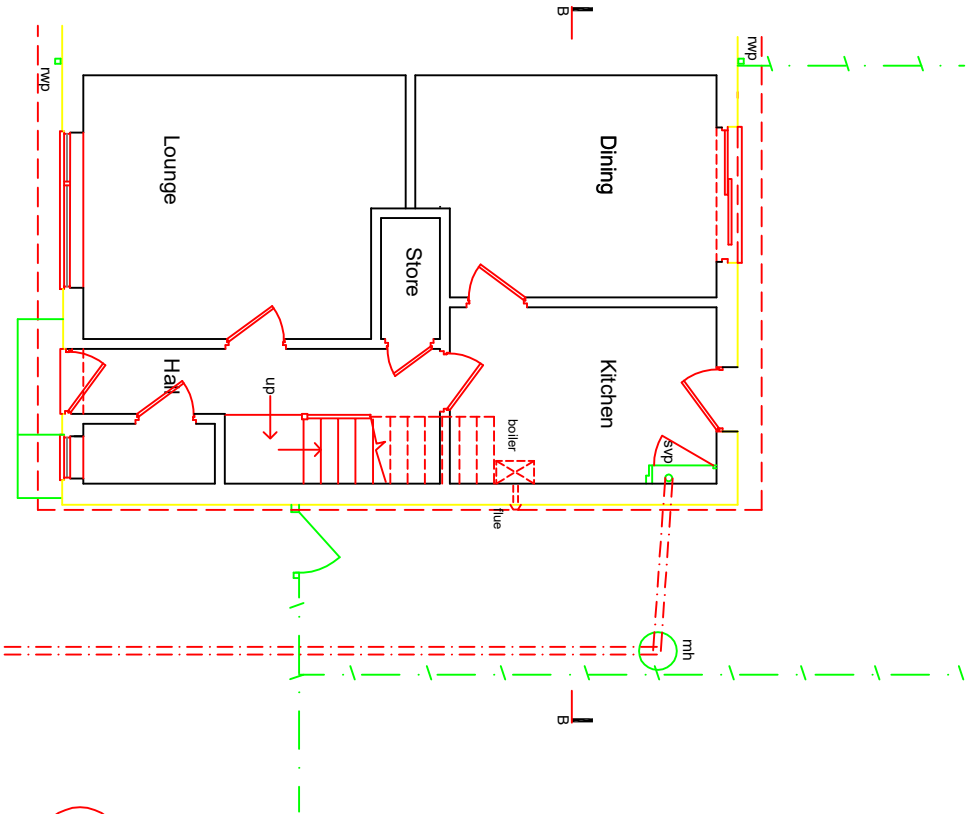

Ground Floor

First Floor

 

Job 48 Colliers Way, Tilhurst, Reading, RG30 2QT			
Drawing Title Floor Plans & Elevations As Existing			
Project No. AA-18-05	Drawing No. S-02	Revision	
Scale 1:100 @ A3	Drawn By Art.	Date Sept. 2018	
ART ASSOC. – Architectural Services 61 Pemberton Gardens, Calcot, Reading, RG31 7DY Tel : 0118 9613767			