



Rev.	Date	Note	Author	Checked
A	10/04/2018	Revised to address RBC comments	AS	CTW
B	16/05/2018	Egress window added to Unit 5	AS	CTW



PROPOSED NORTH WEST ELEVATION (SIDE)

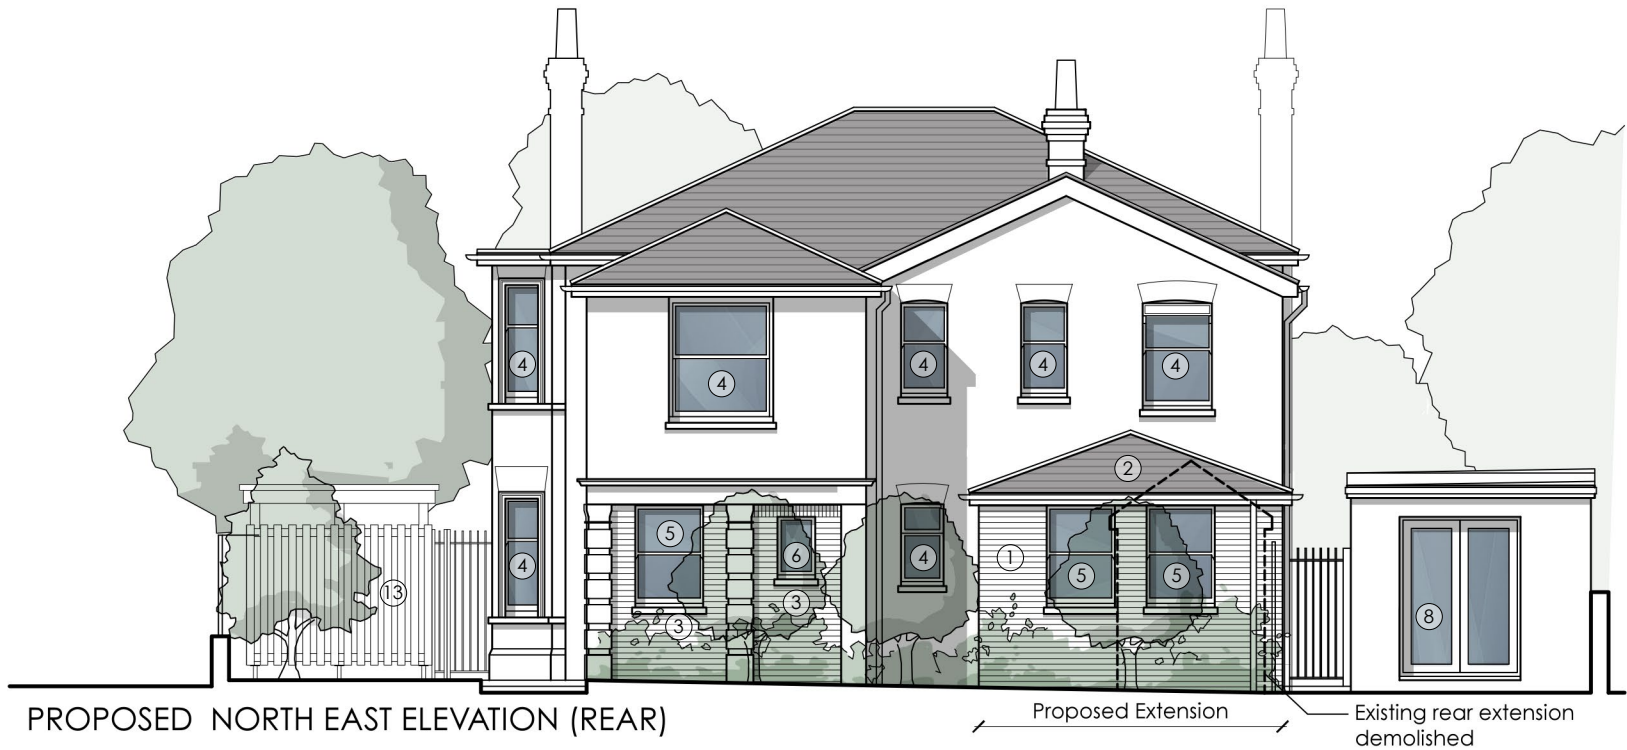

PROPOSED NORTH EAST ELEVATION (REAR)

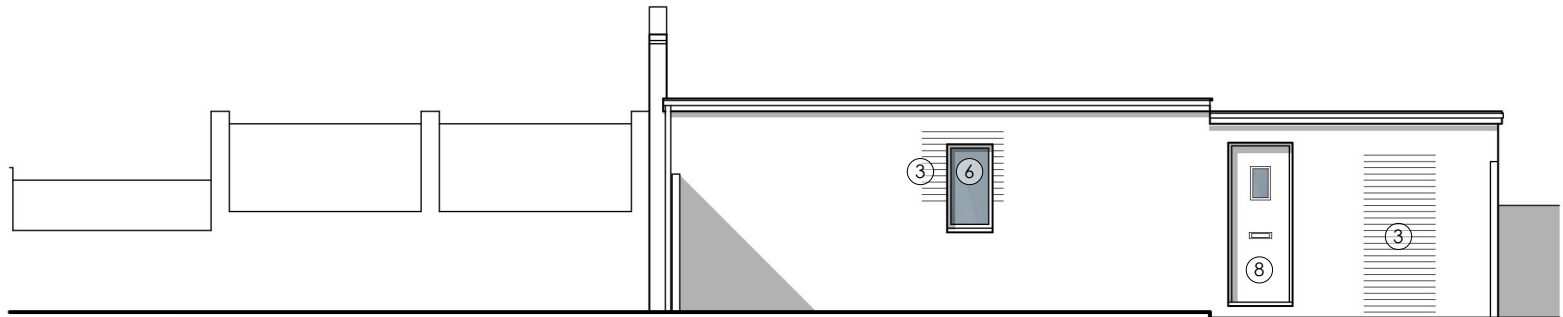

PROPOSED GARAGE SOUTH EAST ELEVATION (SIDE)

KEY:

1. New single-storey rear extension brickwork to match existing.
2. Natural slate tile roof to match existing
3. Infill existing opening, brickwork to match existing.
4. White painted timber sash window retained
5. White painted timber sash window to match existing
6. White painted traditional timber casement window
7. White painted traditional timber casement window - Obscured glass
8. White painted glazed timber door
9. White painted glazed timber door retained.
10. Western red cedar hit-and-miss wheelie bin screen
11. Black PPC steel railings
12. Existing glazed garage door retained - fixed shut
13. Cycle Store with hit-and-miss western red cedar cladding



Project	Refurbishment & Change of Use 25 Redlands Road Reading RG1 5HX					Drawing	Proposed NW, NE & Garage Elevations				
						Job-Dwg Number	17009-PL-8			Rev.	B
Client	Mr Paul Kilshaw					WESTON + CO ARCHITECTS Watlington House 44 Watlington Street Reading, RG1 4RJ T. 0118 375 0252 www.weston-co.com					
Status	Planning										
Scale	1/100		Sheet Size A3								
Author	AS	Checked	CTW	Date	16/01/2018						