
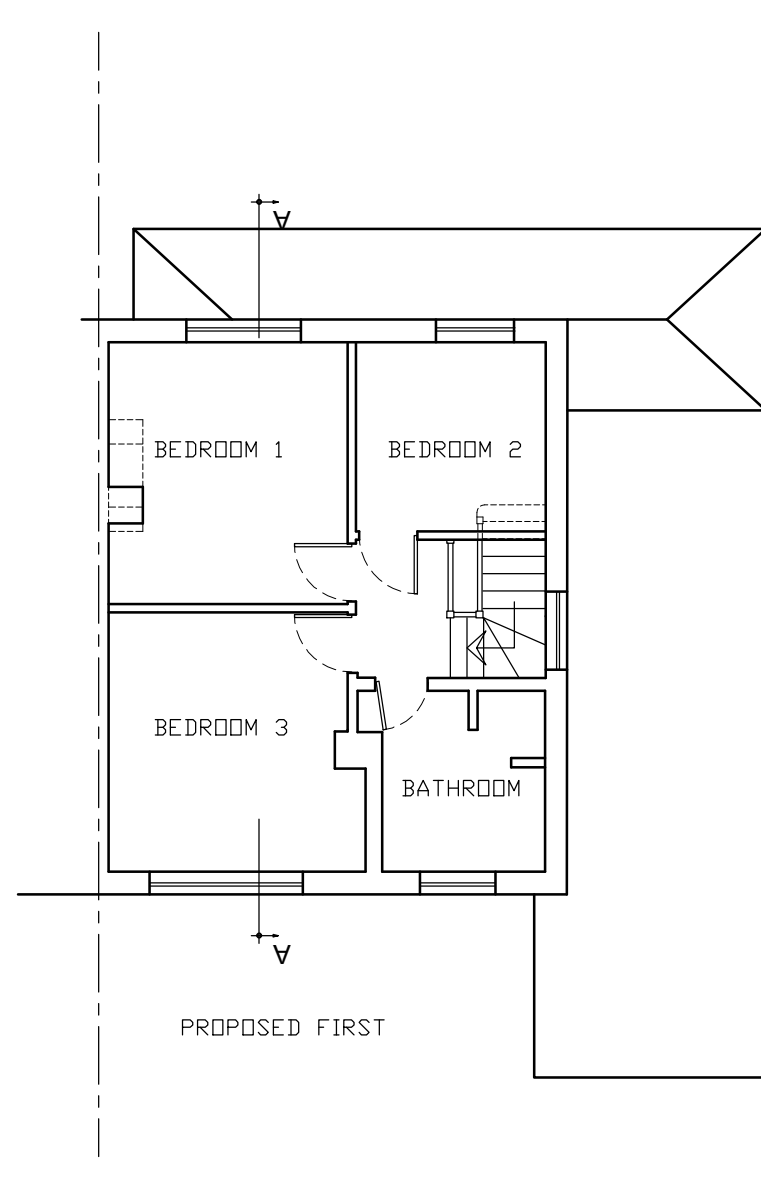
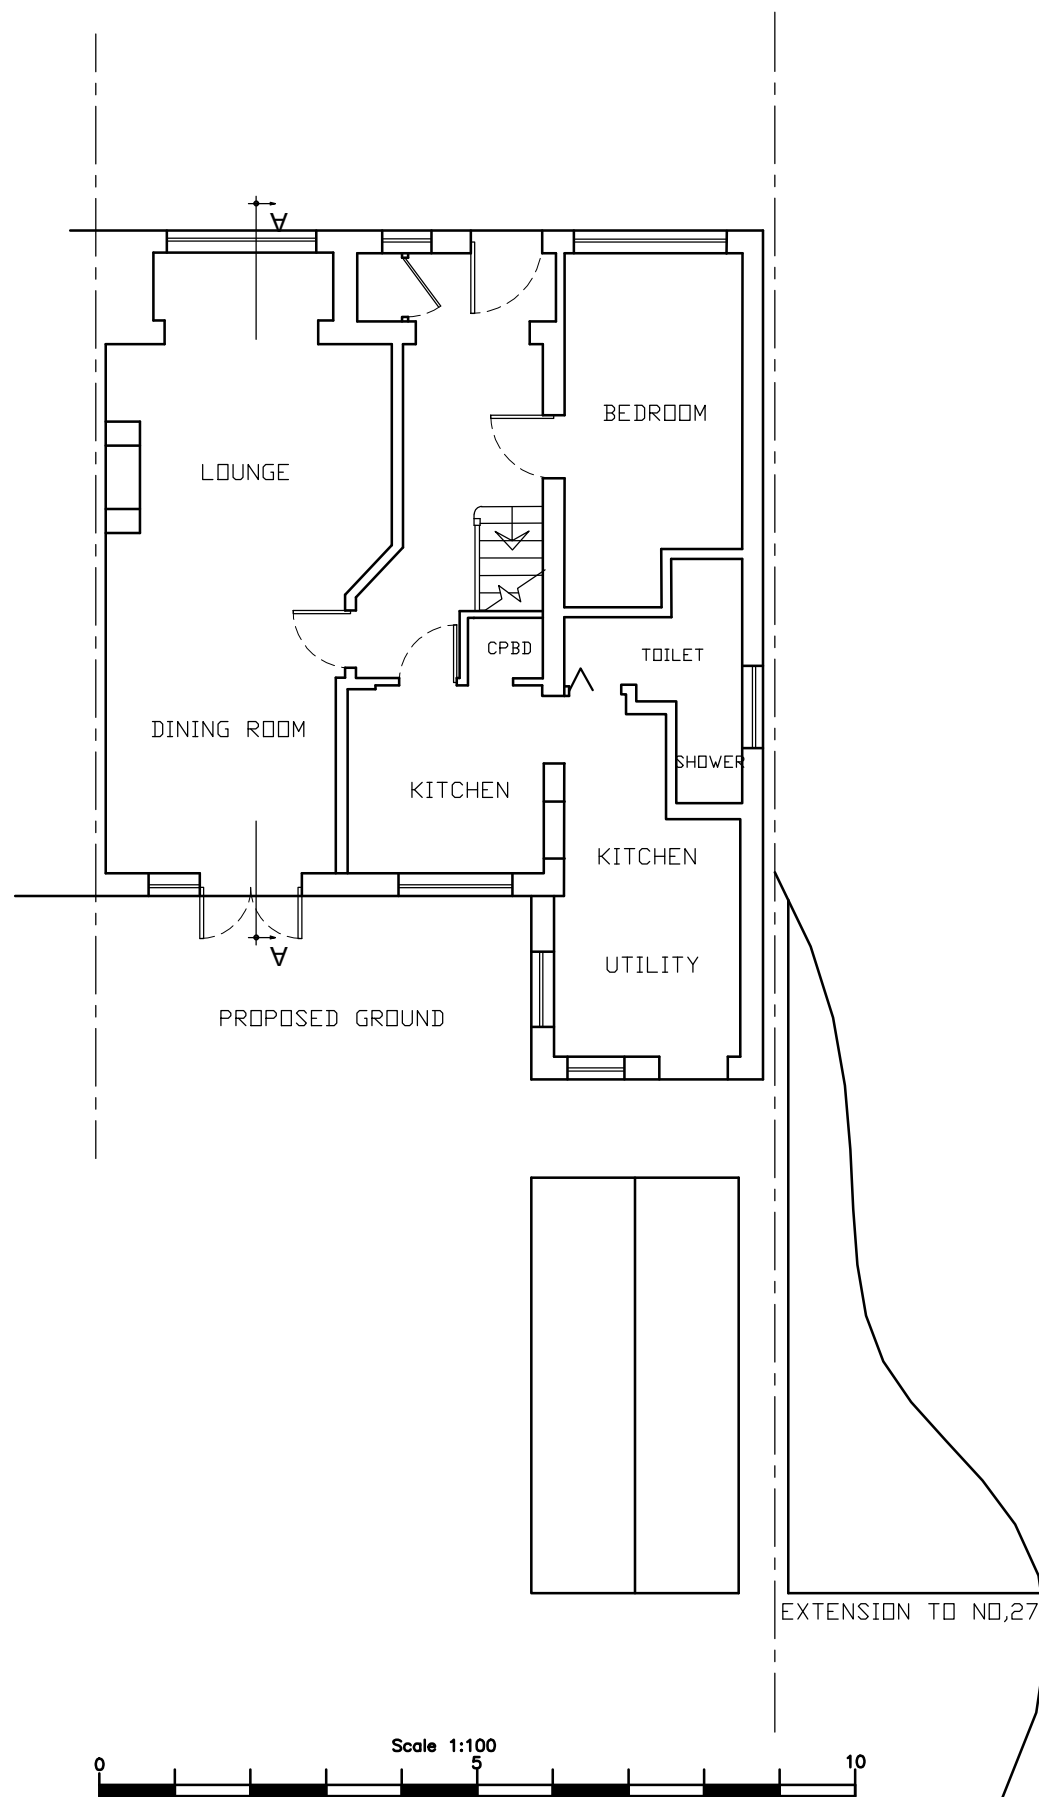


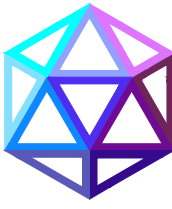

Copyright © 
This drawing which is the property of HEDRON and is the subject of Intellectual Property Rights including copyright and design right and shall not be reproduced, copied, loaned or submitted to any other party without the written consent of HEDRON.
This drawing is not to be scaled. Only figured dimensions to be taken. Any discrepancies to be reported to HEDRON prior to setting out or ordering of any materials.

 HEDRON CONSTRUCTION LTD 8A Nicholsons lane, Maidenhead, SL6 1HR Mob: 07957 572 872									
ADDRESS: 26 Haywood Way Reading RG30 4QP					DRAWING NO: 26/RG30/02				
					R				
CLIENT: Peter White					SCALE: 1:100				
PROJECT: Rear extension							DATE: 14.05.18		
TITLE: Existing floor plans									