




Existing Front (East) Elevation





Existing Side (South) Elevation




Existing Rear (West) Elevation

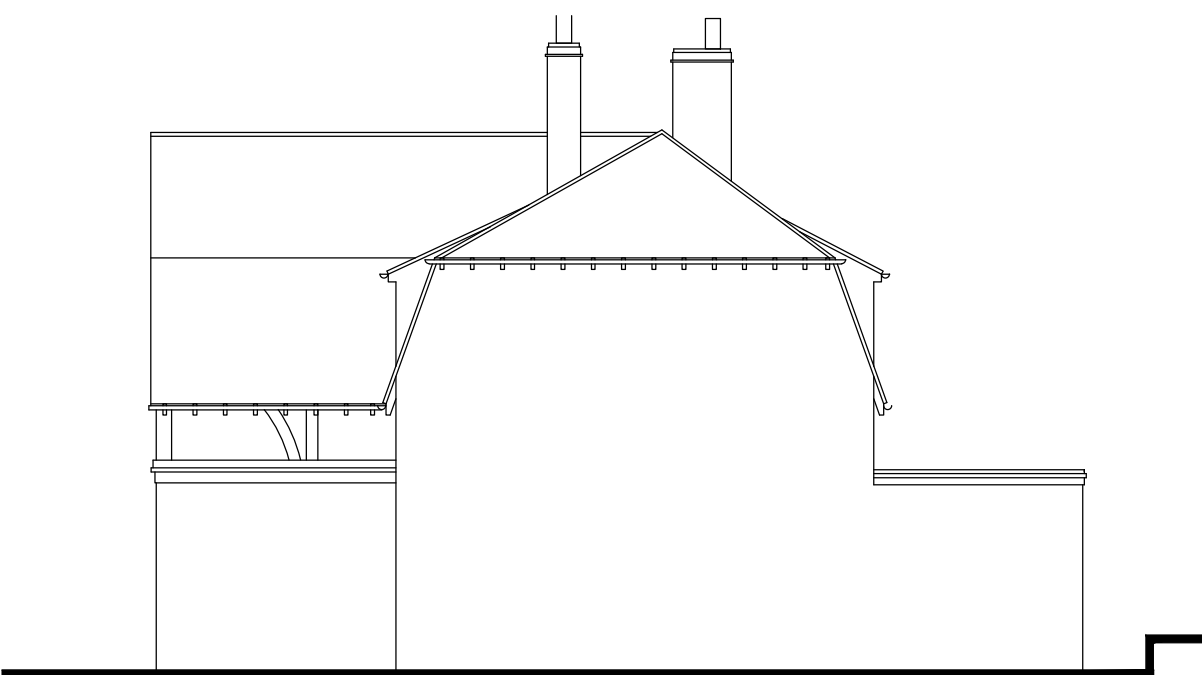


Existing Side (North) Elevation

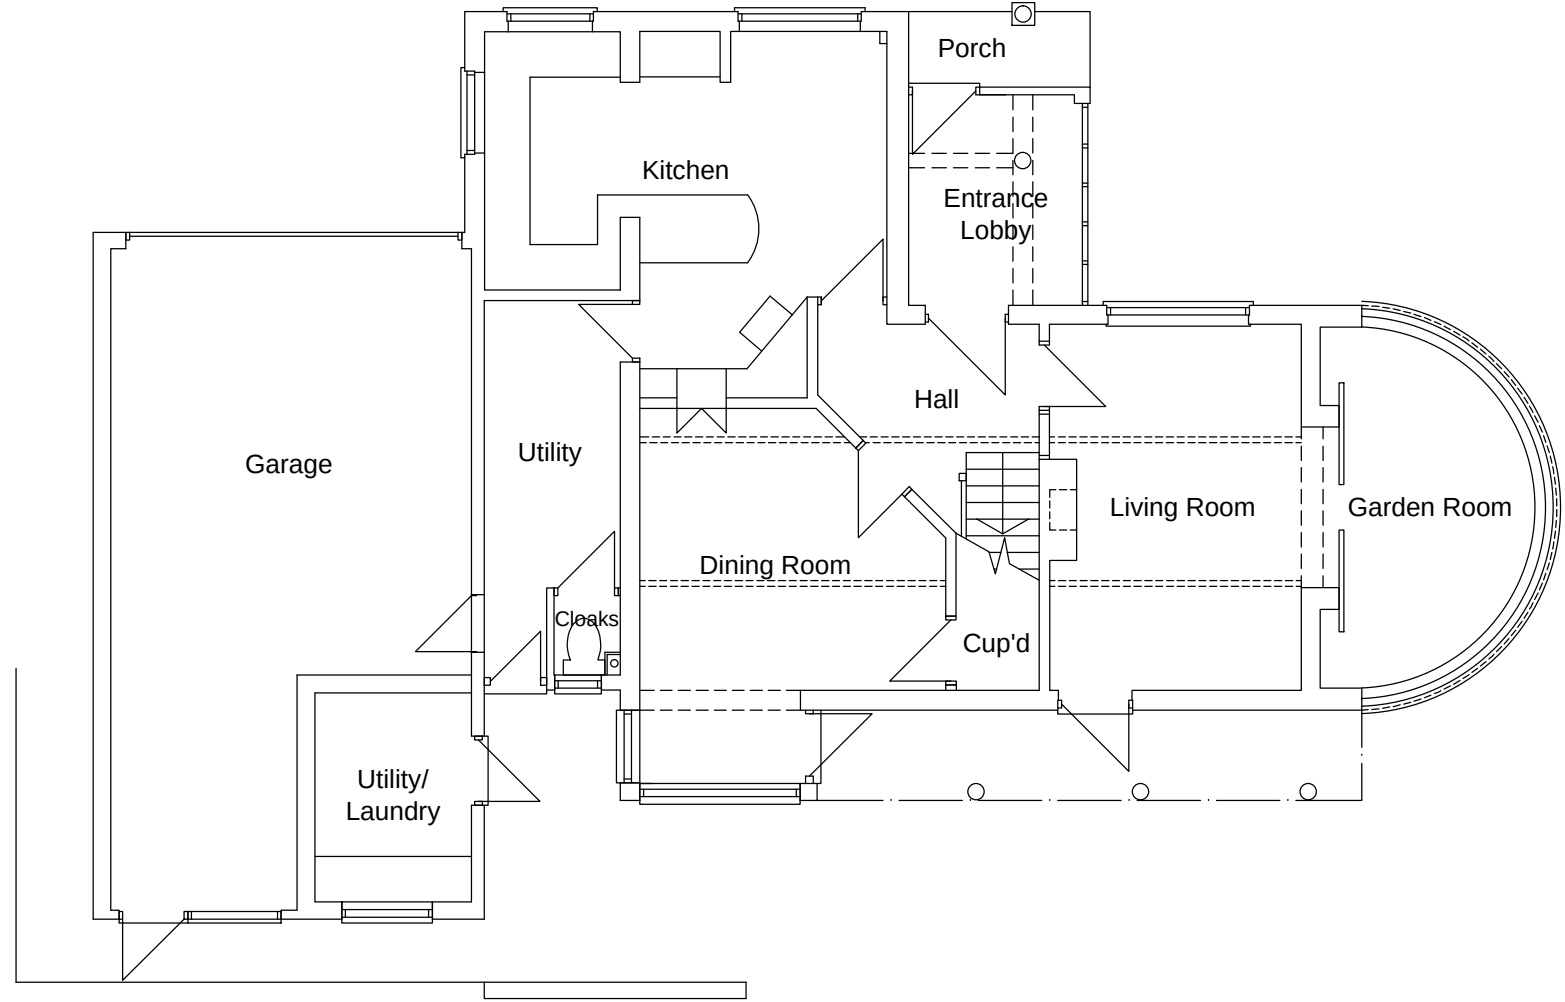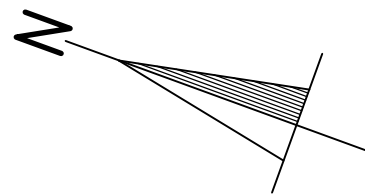


Existing Ground Floor Plan

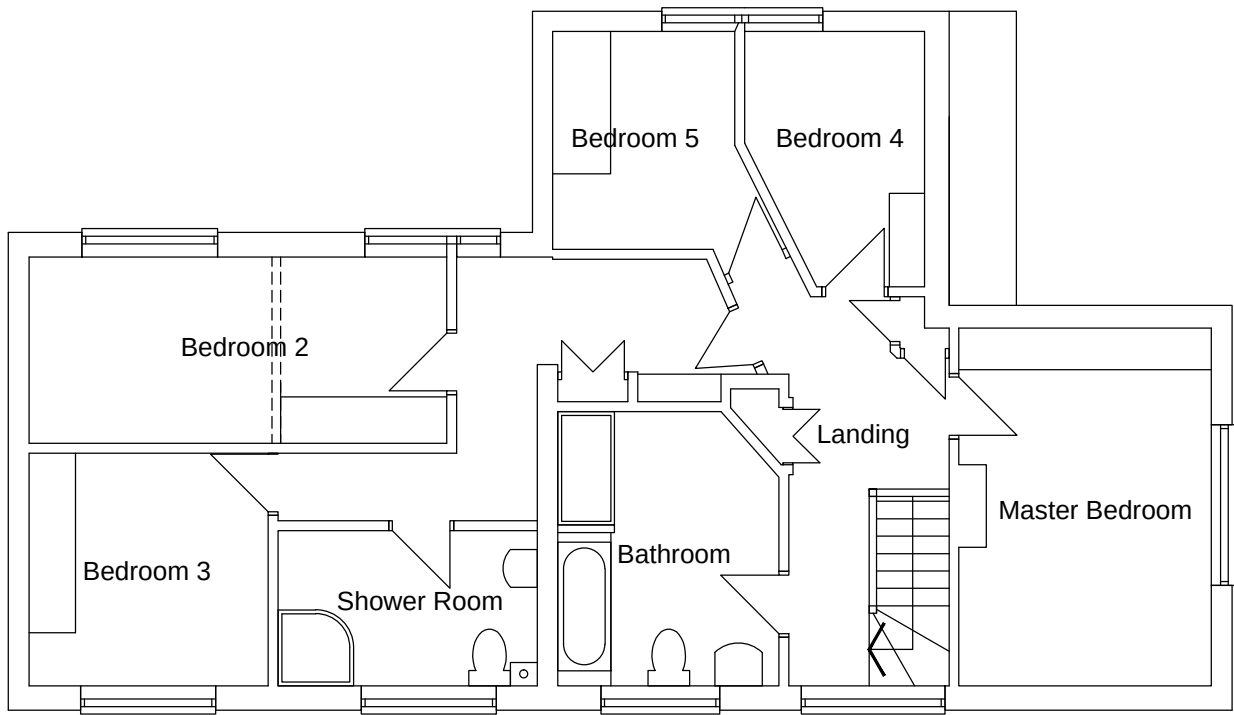

Existing First Floor Plan

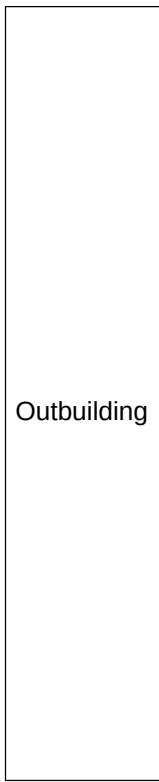

Outbuilding

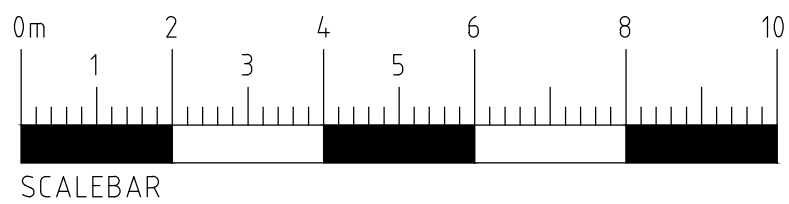

1:100 scale
@ A1

Proposed Single Storey Front and Rear Extensions, Two Storey Side Extension, Internal Alterations and Detached Double Garage at 43 Conisboro Avenue, RG4 7JF.			
Client	Description		
Mr and Mrs Harrison. 43 Conisboro Avenue, Caversham, Reading, Berkshire, RG4 7JF.	Existing Plans and Elevations.		
All dimensions to be checked on site. Any discrepancy between this drawing and other information is to be referred to the Planning Consultant. This drawing is copyright.			
MARTIN BUTLER PARTNERSHIP LIMITED			
28 Broad Street Wokingham Berkshire RG40 1AB Tel/Fax: 0118 989 0990	Scale Date 06/03/18 Drawn MB	Project No. 21803-2	Drawing No. 01 Revision