


All dimensions to be checked on site and the Architect notified of any discrepancy before the work is put in hand. All Copyrights reserved.

180047

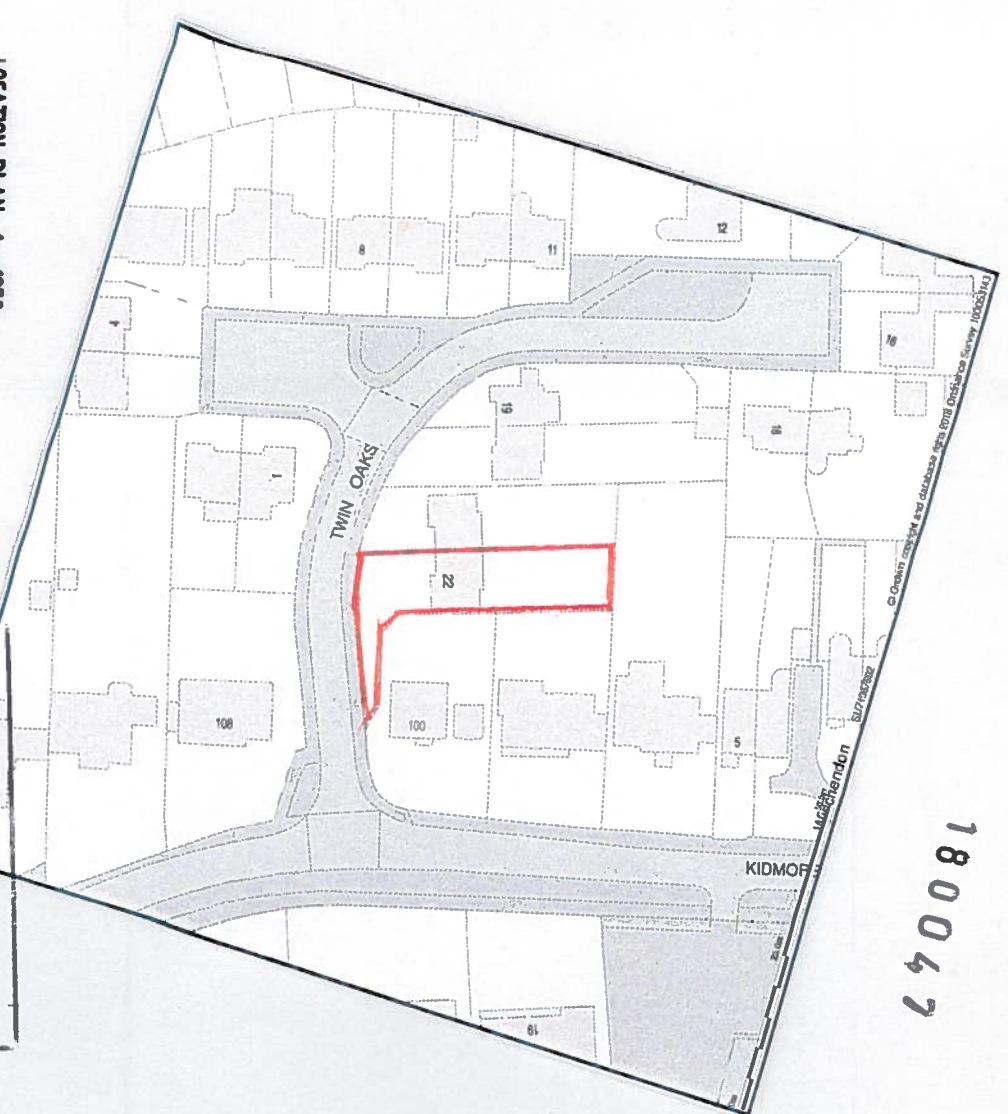


LOCATION PLAN 1: 1250

READING BOROUGH COUNCIL

08 JAN 2018


Client: S RIXON ESQ
PLANNING

KEITH G HALSON RIBA
Chartered Architect
27 Ancastle Green
Henley-on-Thames
RG9 1TR
Tel: 01491 414018

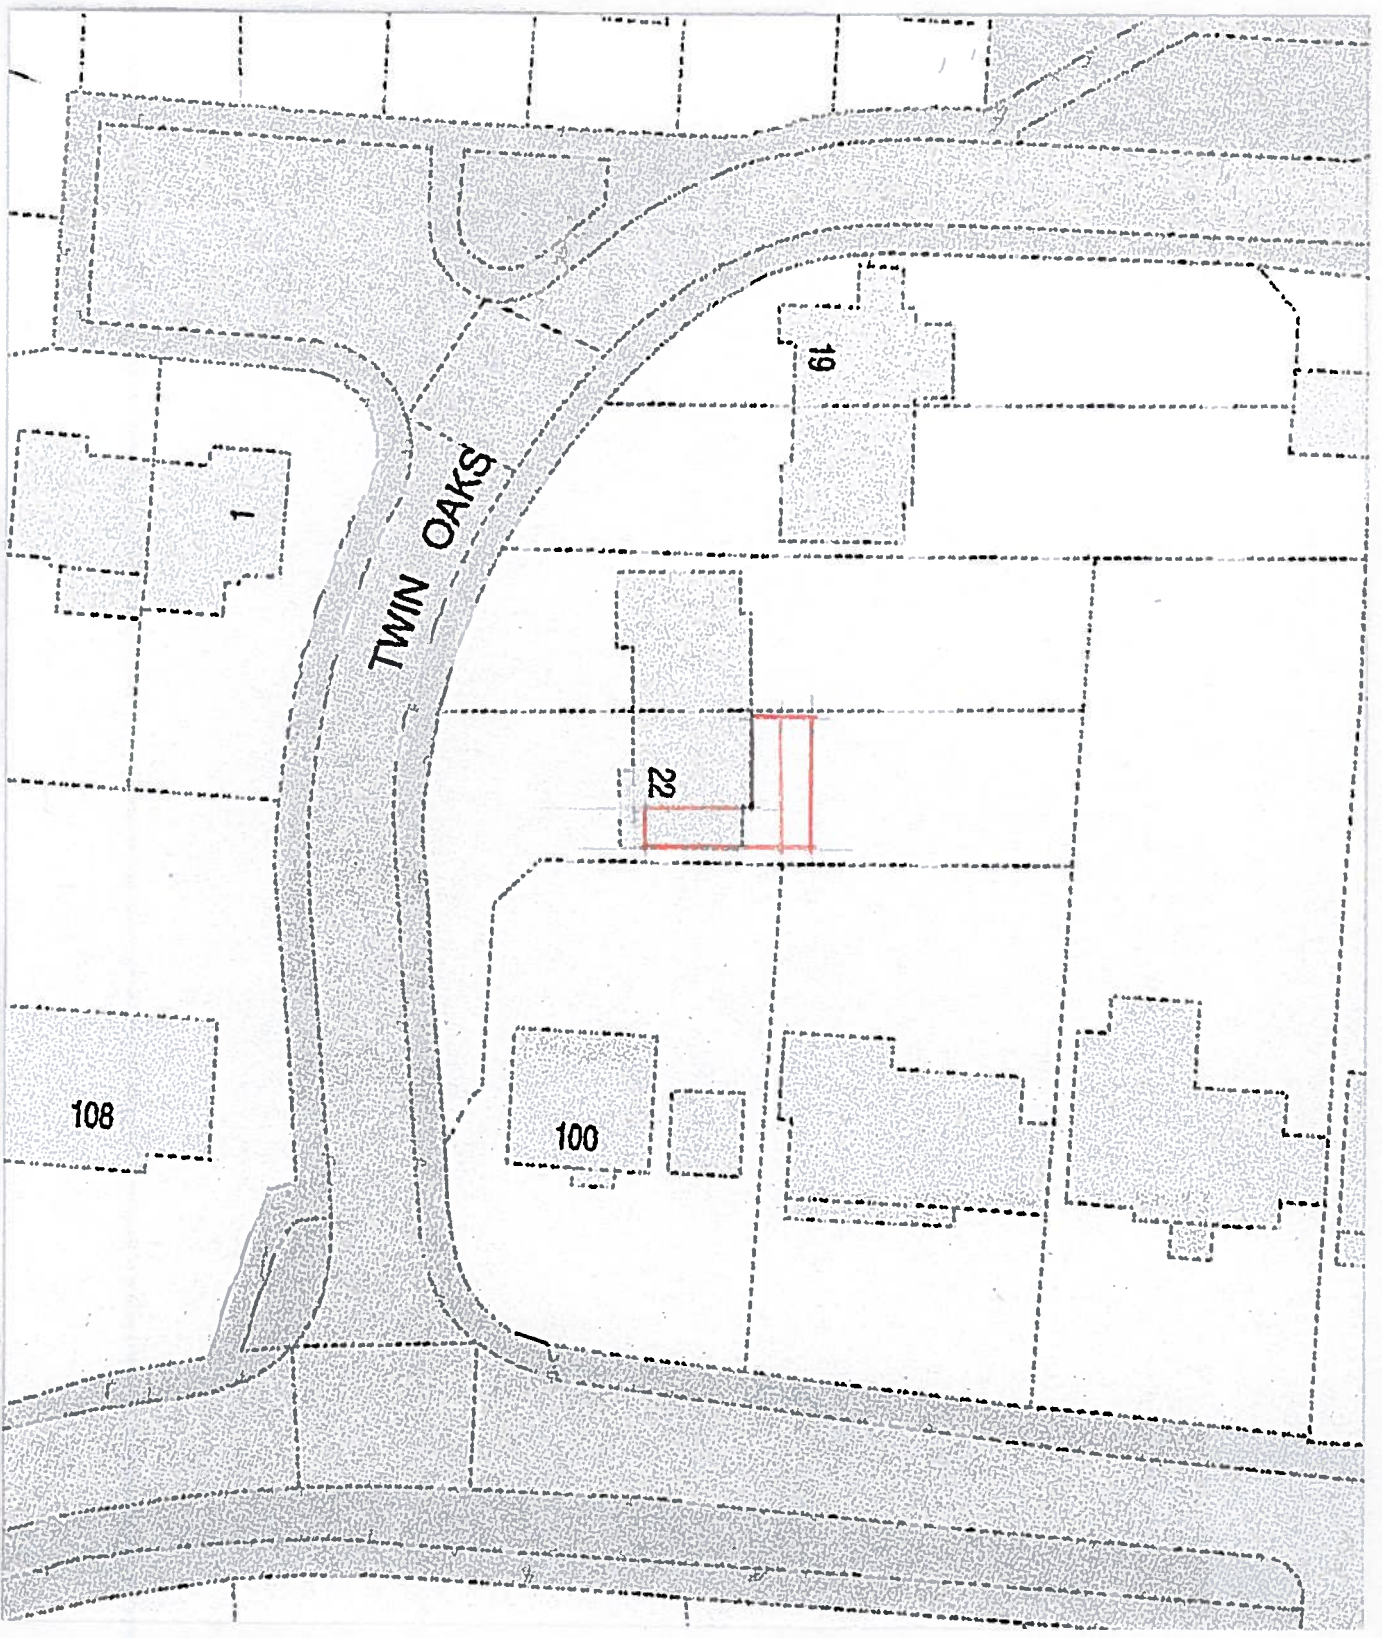

SITE PLAN 1: 500

© CROWN COPYRIGHT ALL RIGHTS RESERVED LICENCE NUMBER AR10006278

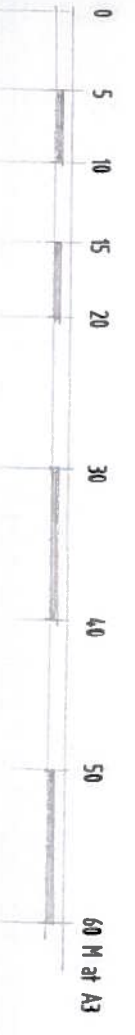

Project: 22 TWIN OAKS EMER GREEN READING RG9 6SW
Drawing: LOCATION: SITE PLANS
Scale: as shown Date: DECEMBER 2017
Dwg.no: 2017 : 2339 : A3 : 1 Rev: