






REAR ELEVATION

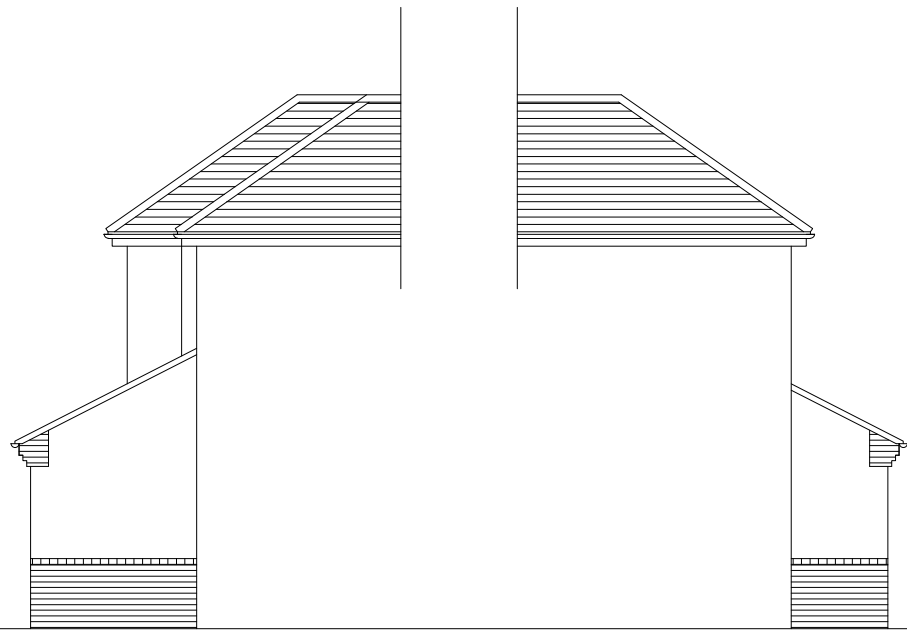

SIDE ELEVATION


SIDE ELEVATION

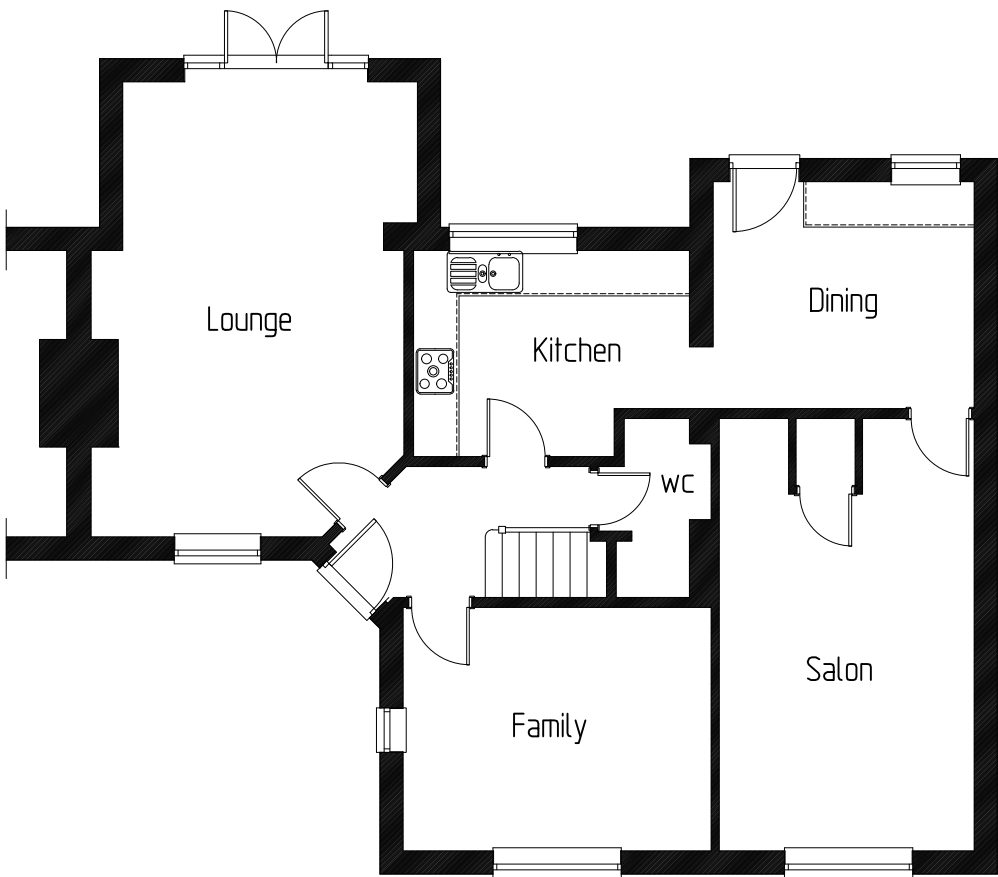 

GROUND FLOOR LAYOUT



LOCATION PLAN (1:1250)

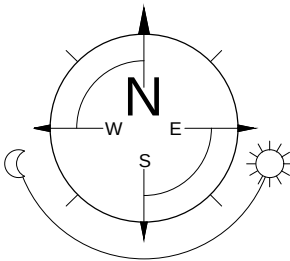

REV. | DATE | COMMENTS

PROJECT
143 Westwood Road,
Tilehurst,
Reading
RG31 6LH

DRAWING TITLE
Single storey rear extension and internal
alterations
EXISTING PLANS & ELEVATIONS

SK-tec Ltd

Planning & Technical Services
36 Clivedale Road, Woodley, Reading, Berkshire, RG5 4XN
tel: 01183 759987, mob: 07714 100537
e-mail: steve@sk-tec.co.uk

CLIENT
Mr & Mrs Chapman

SCALE 1:100 (A3)

DATE Mar. '18

DRG. No. 17/684-01

REV.