


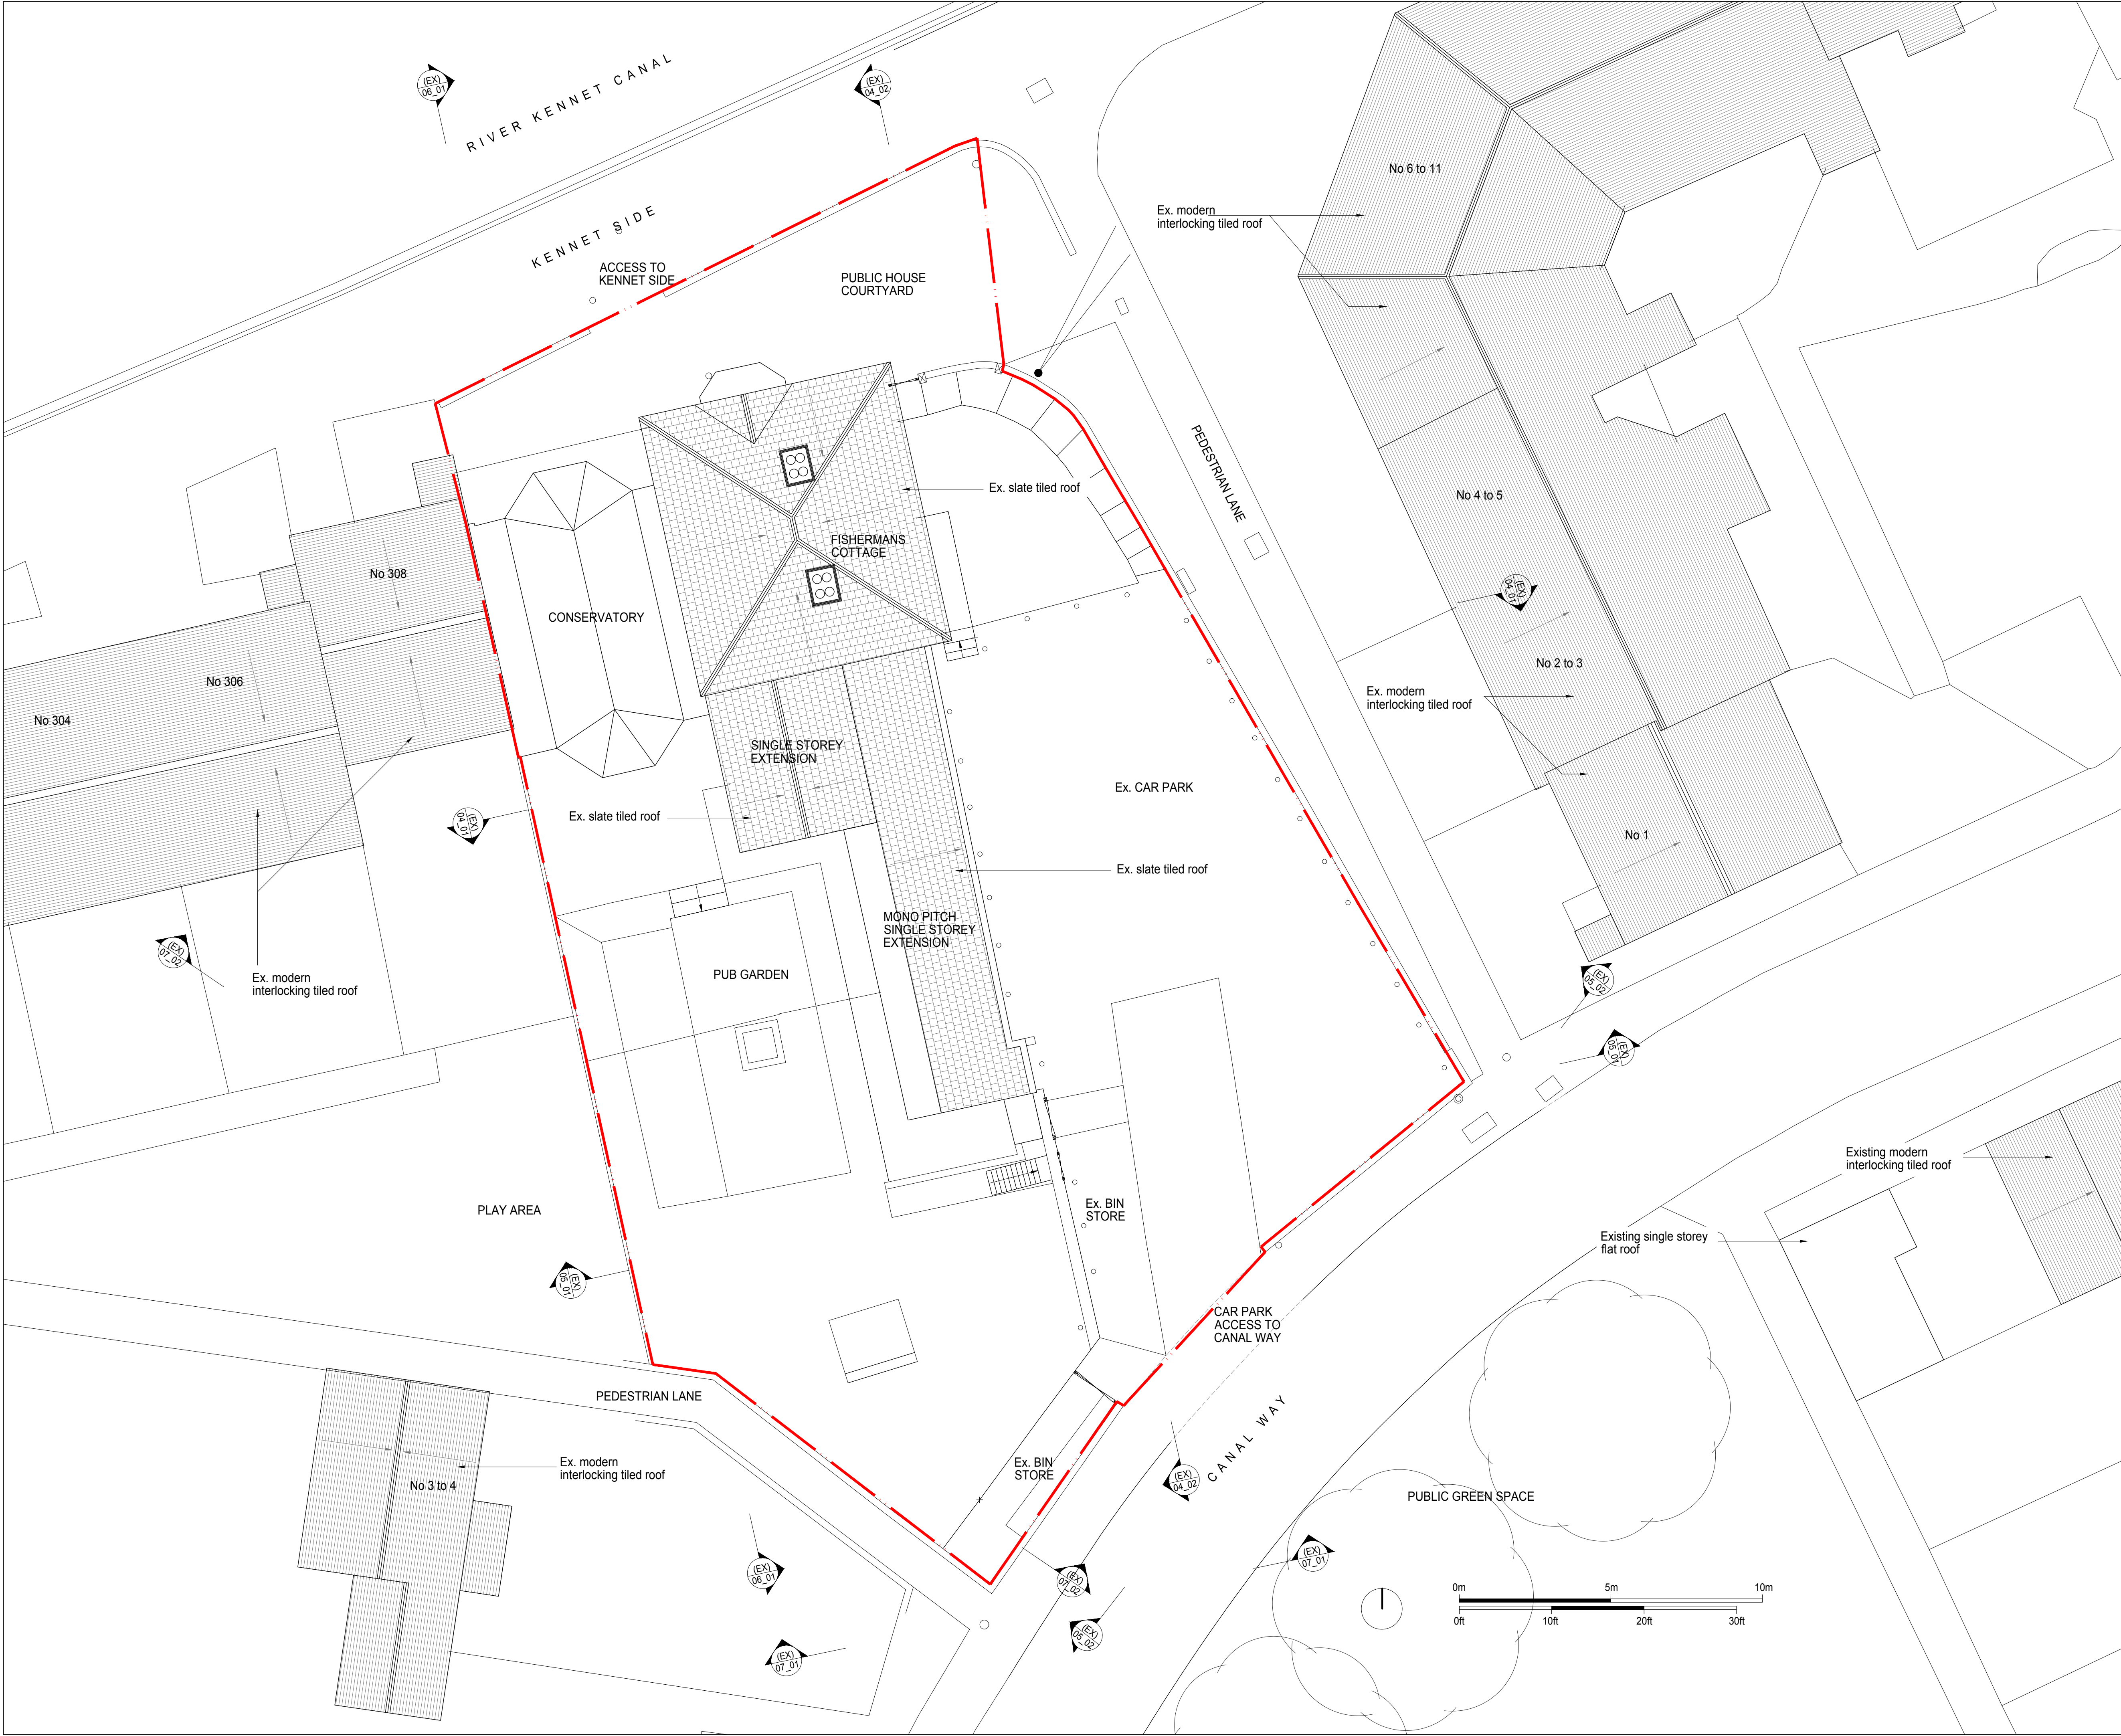

General note
ALL DIMENSIONS ARE IN MILLIMETERS UNLESS STATED.
DO NOT SCALE FROM THIS DRAWING EXCEPT FOR PLANNING PURPOSES.
THE AREAS ON THE DRAWING HAVE BEEN MEASURED DIRECTLY FROM A CAD DRAWING AND HAVE NO TOLERANCES ADDED OR SUBTRACTED.
THIS DRAWING AND INFORMATION DISPLAYED IS THE CONFIDENTIAL PROPERTY OF FLOWERKITTLE ARCHITECTS LTD AND SHALL NOT BE COPIED OR USED FOR ANY PURPOSE WITHOUT WRITTEN CONSENT FROM THE COMPANY

Revision	Date	Drwn	Description
/	02.03.18	FK	For information.
A	08.03.18	FK	Amended to clients comments
P1	09.04.18	FK	For Planning
P2	02.05.18	FK	For Planning. Additional sectional elevations

FlowerKittle
architects
T - +44 (0)1252 597 147 E - info@flowerkittle.com

Project Title
Fisherman's Cottage
Reading RG1 3DN

Client
Mr Alex Gooch

Drawing Title
Site Plan Roof Level
Existing

Scale
1:200 @A3
1:100 @A1

Date
02.05.2018

Drawn By
FK

Drawing Number
1803(EX)03

Revision
P2

Drawing Status
FOR PLANNING