
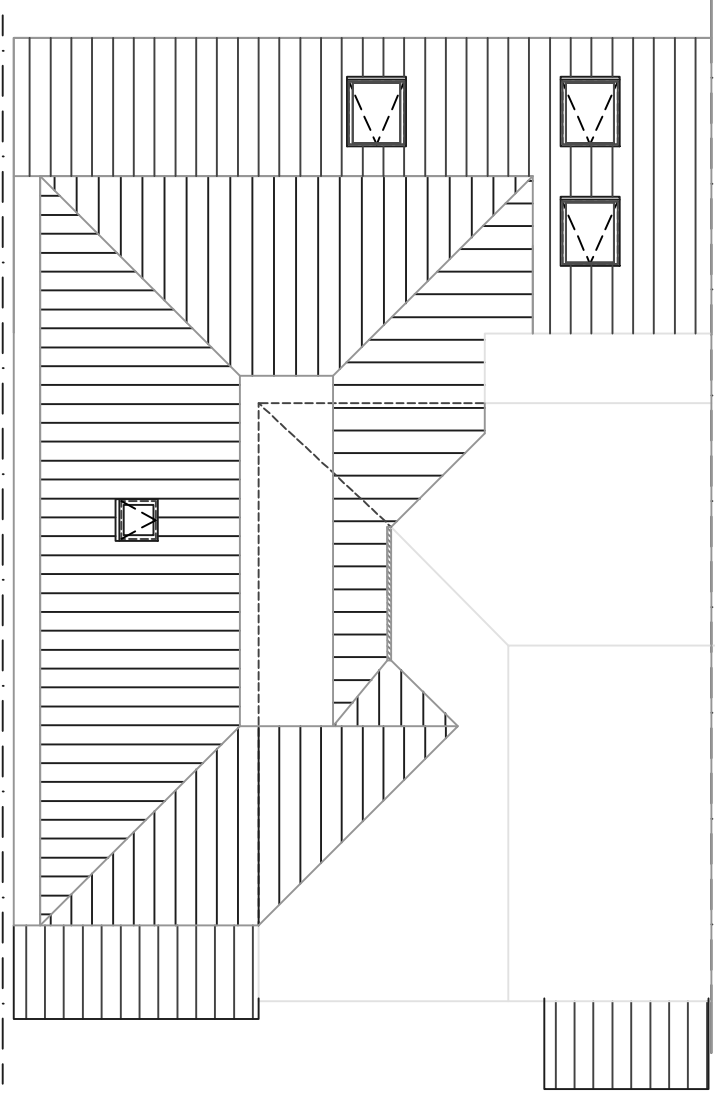


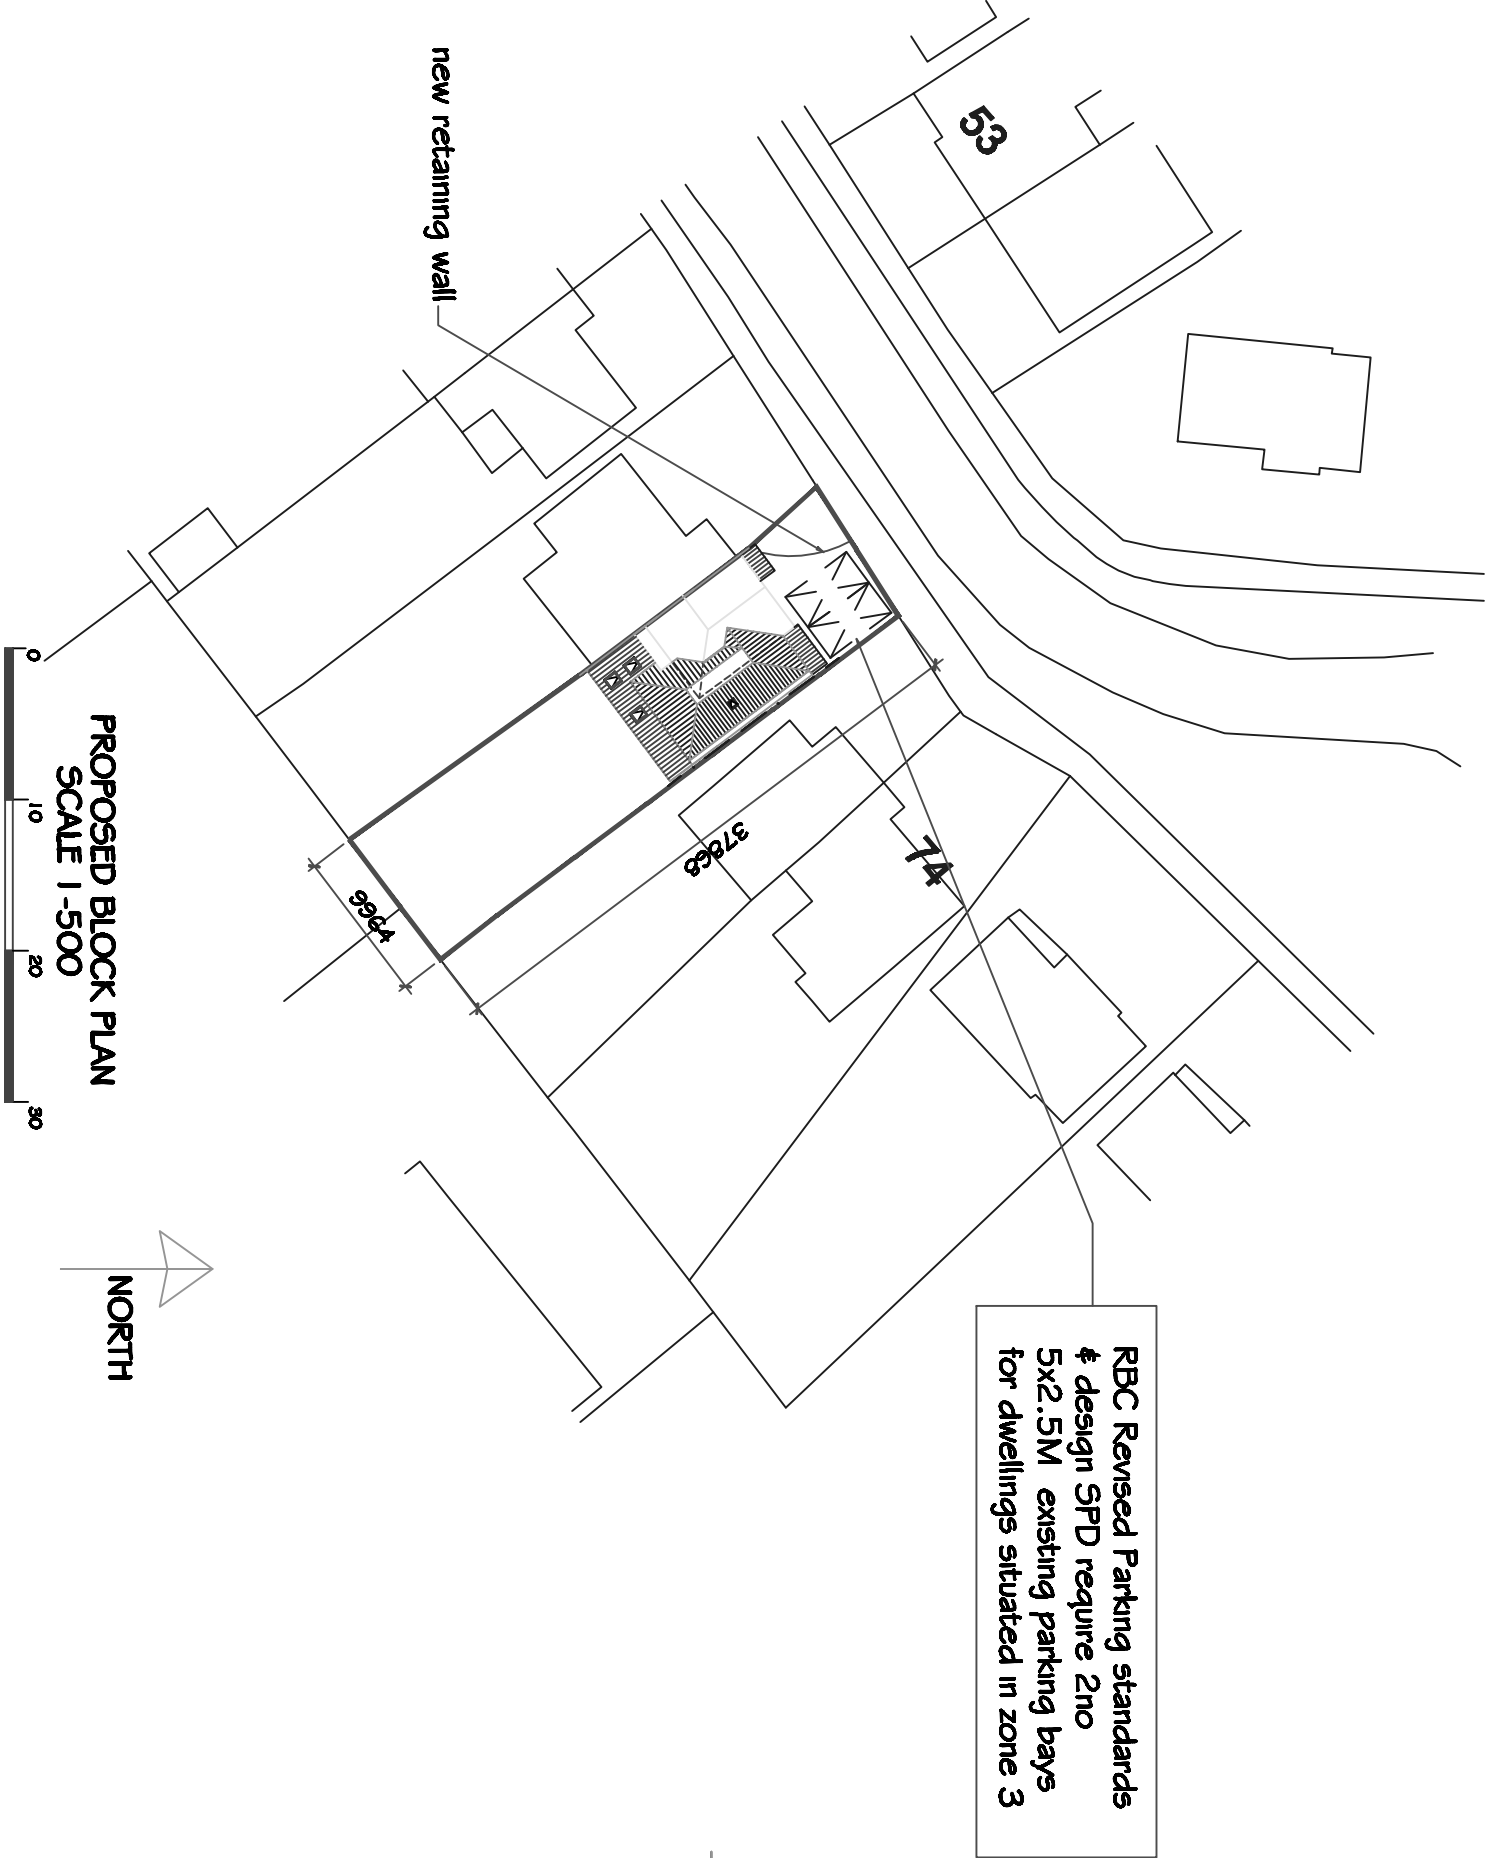

Crown Copyright. All rights reserved. Licence no. 100019980

PROPOSED ROOF PLAN

DATE	MODIFICATION	ISSUE	TITLE	SCALE:- 1:100 use @ A3		
			PROPOSED PLANS AT 70 BROOKSBY ROAD, TILFURNIST READING, BERKS, RG31 6AY for Mr Angel	DRAWN BY:-	DATE:-	
					Dec 2017	
				DRAWING No:-	REV:-	
				06		