


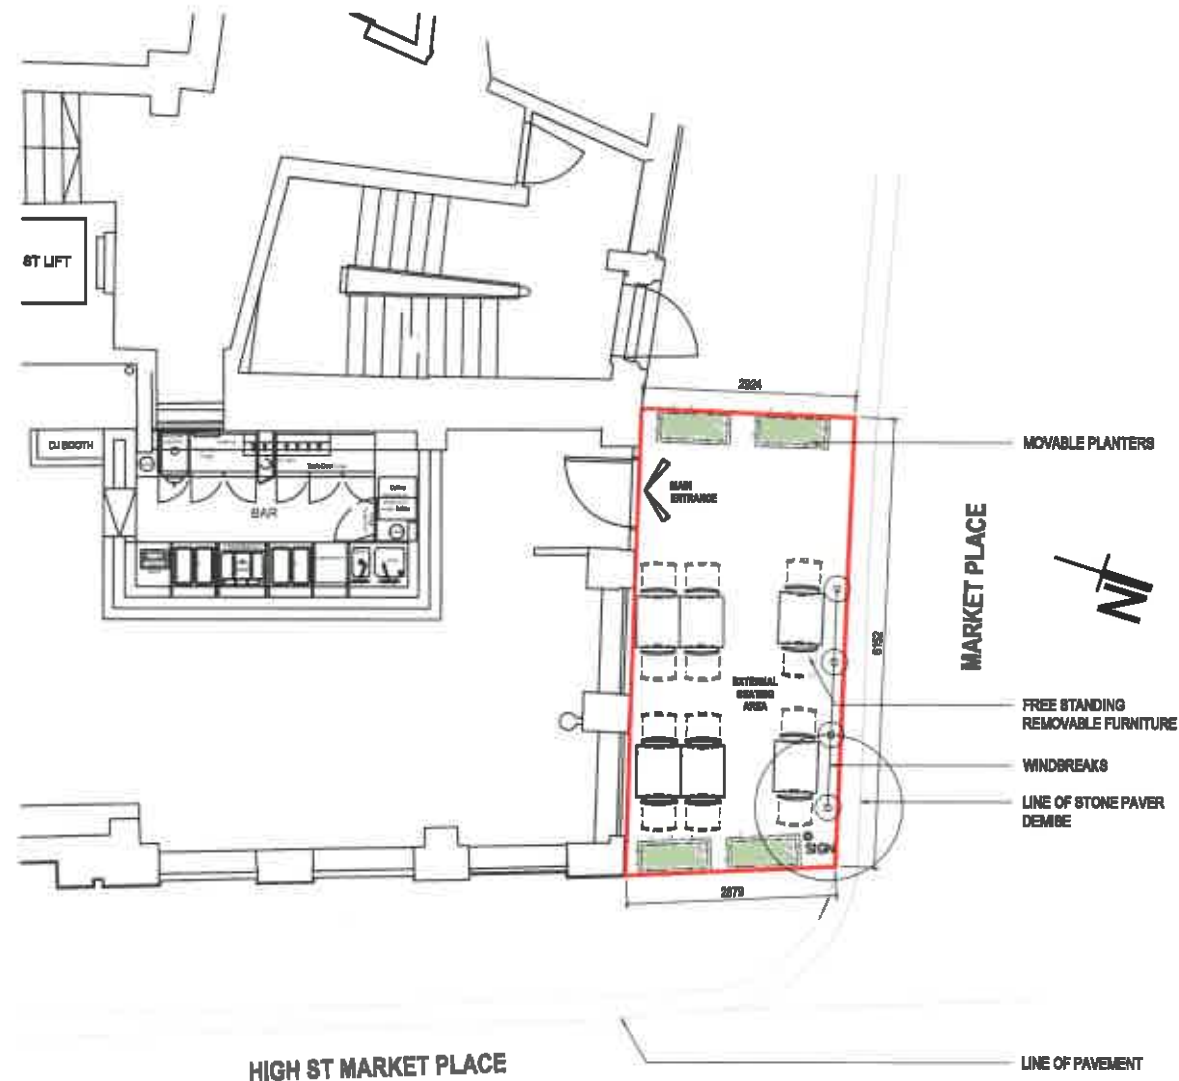

PROPOSED GROUND FLOOR PLAN

SCALE 1:100

COVERS: 12


ALL FURNITURE LOOSE AND ALL PLANTERS TO BE MOBILE ON CASTERS

PLEASE NOTE

THE QUANTITY OF SEATS (COVERS) SHOULD REMAIN AS SHOWN, EXACT FURNITURE & PLANTER SPECIFICATIONS & DESIGN MAY BE UPDATED IN THE FUTURE AT THE DISCRETION OF THE RESTAURANT.

LEGEND

— INDICATES LINE OF DEMISE

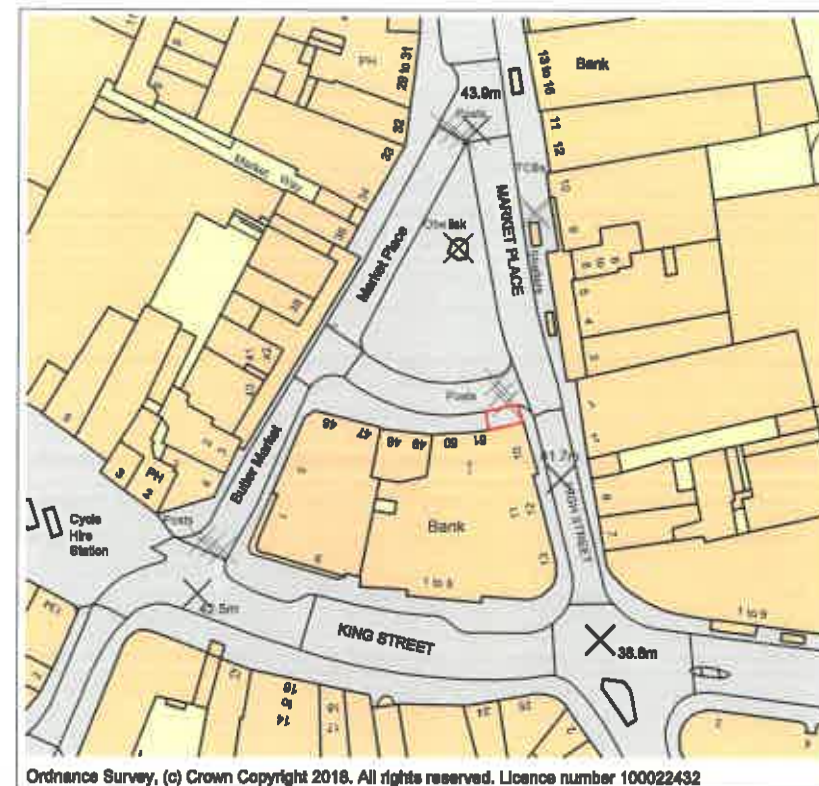

SITE LOCATION PLAN

SCALE 1:1250

old reference	revision
READING	~

NOTES:

1. THIS DRAWING MUST NOT BE SCALED.
2. FOLLOWING COMMENCEMENT OF WORK ON SITE, MAJOR DRAWINGS AND DETAILS MAY BE SUBJECT TO CHANGE DUE TO SITE CONDITIONS OR CONTRACTOR DESIGN MODIFICATIONS.
3. ALL WORKS HAVE BEEN INSTRUCTED TO BE CARRIED OUT TO THE SATISFACTION OF LOCAL AND STATUTORY AUTHORITIES, IN ACCORDANCE WITH CURRENT BUILDING REGULATIONS AND CODES OF PRACTICE.
4. ALL DIMENSIONS ARE TO BE VERIFIED WITH THE CONTRACTOR ON SITE PRIOR TO MANUFACTURE OR INSTALLATION.
5. CONTRACTOR DESIGN MUST BE INFORMED OF ANY AMENDMENTS TO THE DESIGN ON SITE.

NO.	DATE	ISSUE	BY

EXTERNAL
LICENSING



PROJECT:
HONEST BURGERS
1-5 KING ST
READING
RG1 2HB

PROJECT NO.: **J001016** DATE: **01/02/2018**

SHEET TITLE:
**PROPOSED EXTERNAL
SEATING AREA & PAVEMENT
LICENSING PLANS**

SCALE: AS SHOWN @ A1 DRAWN BY: MB

SHEET NO.:
J001016_A2_00

QD
QUADRANT DESIGN
25 KINGS ROAD,
READING,
RG1 2HB
T: 0118 9581 281
E: info@quadrantdesign.co.uk
W: www.quadrantdesign.co.uk