
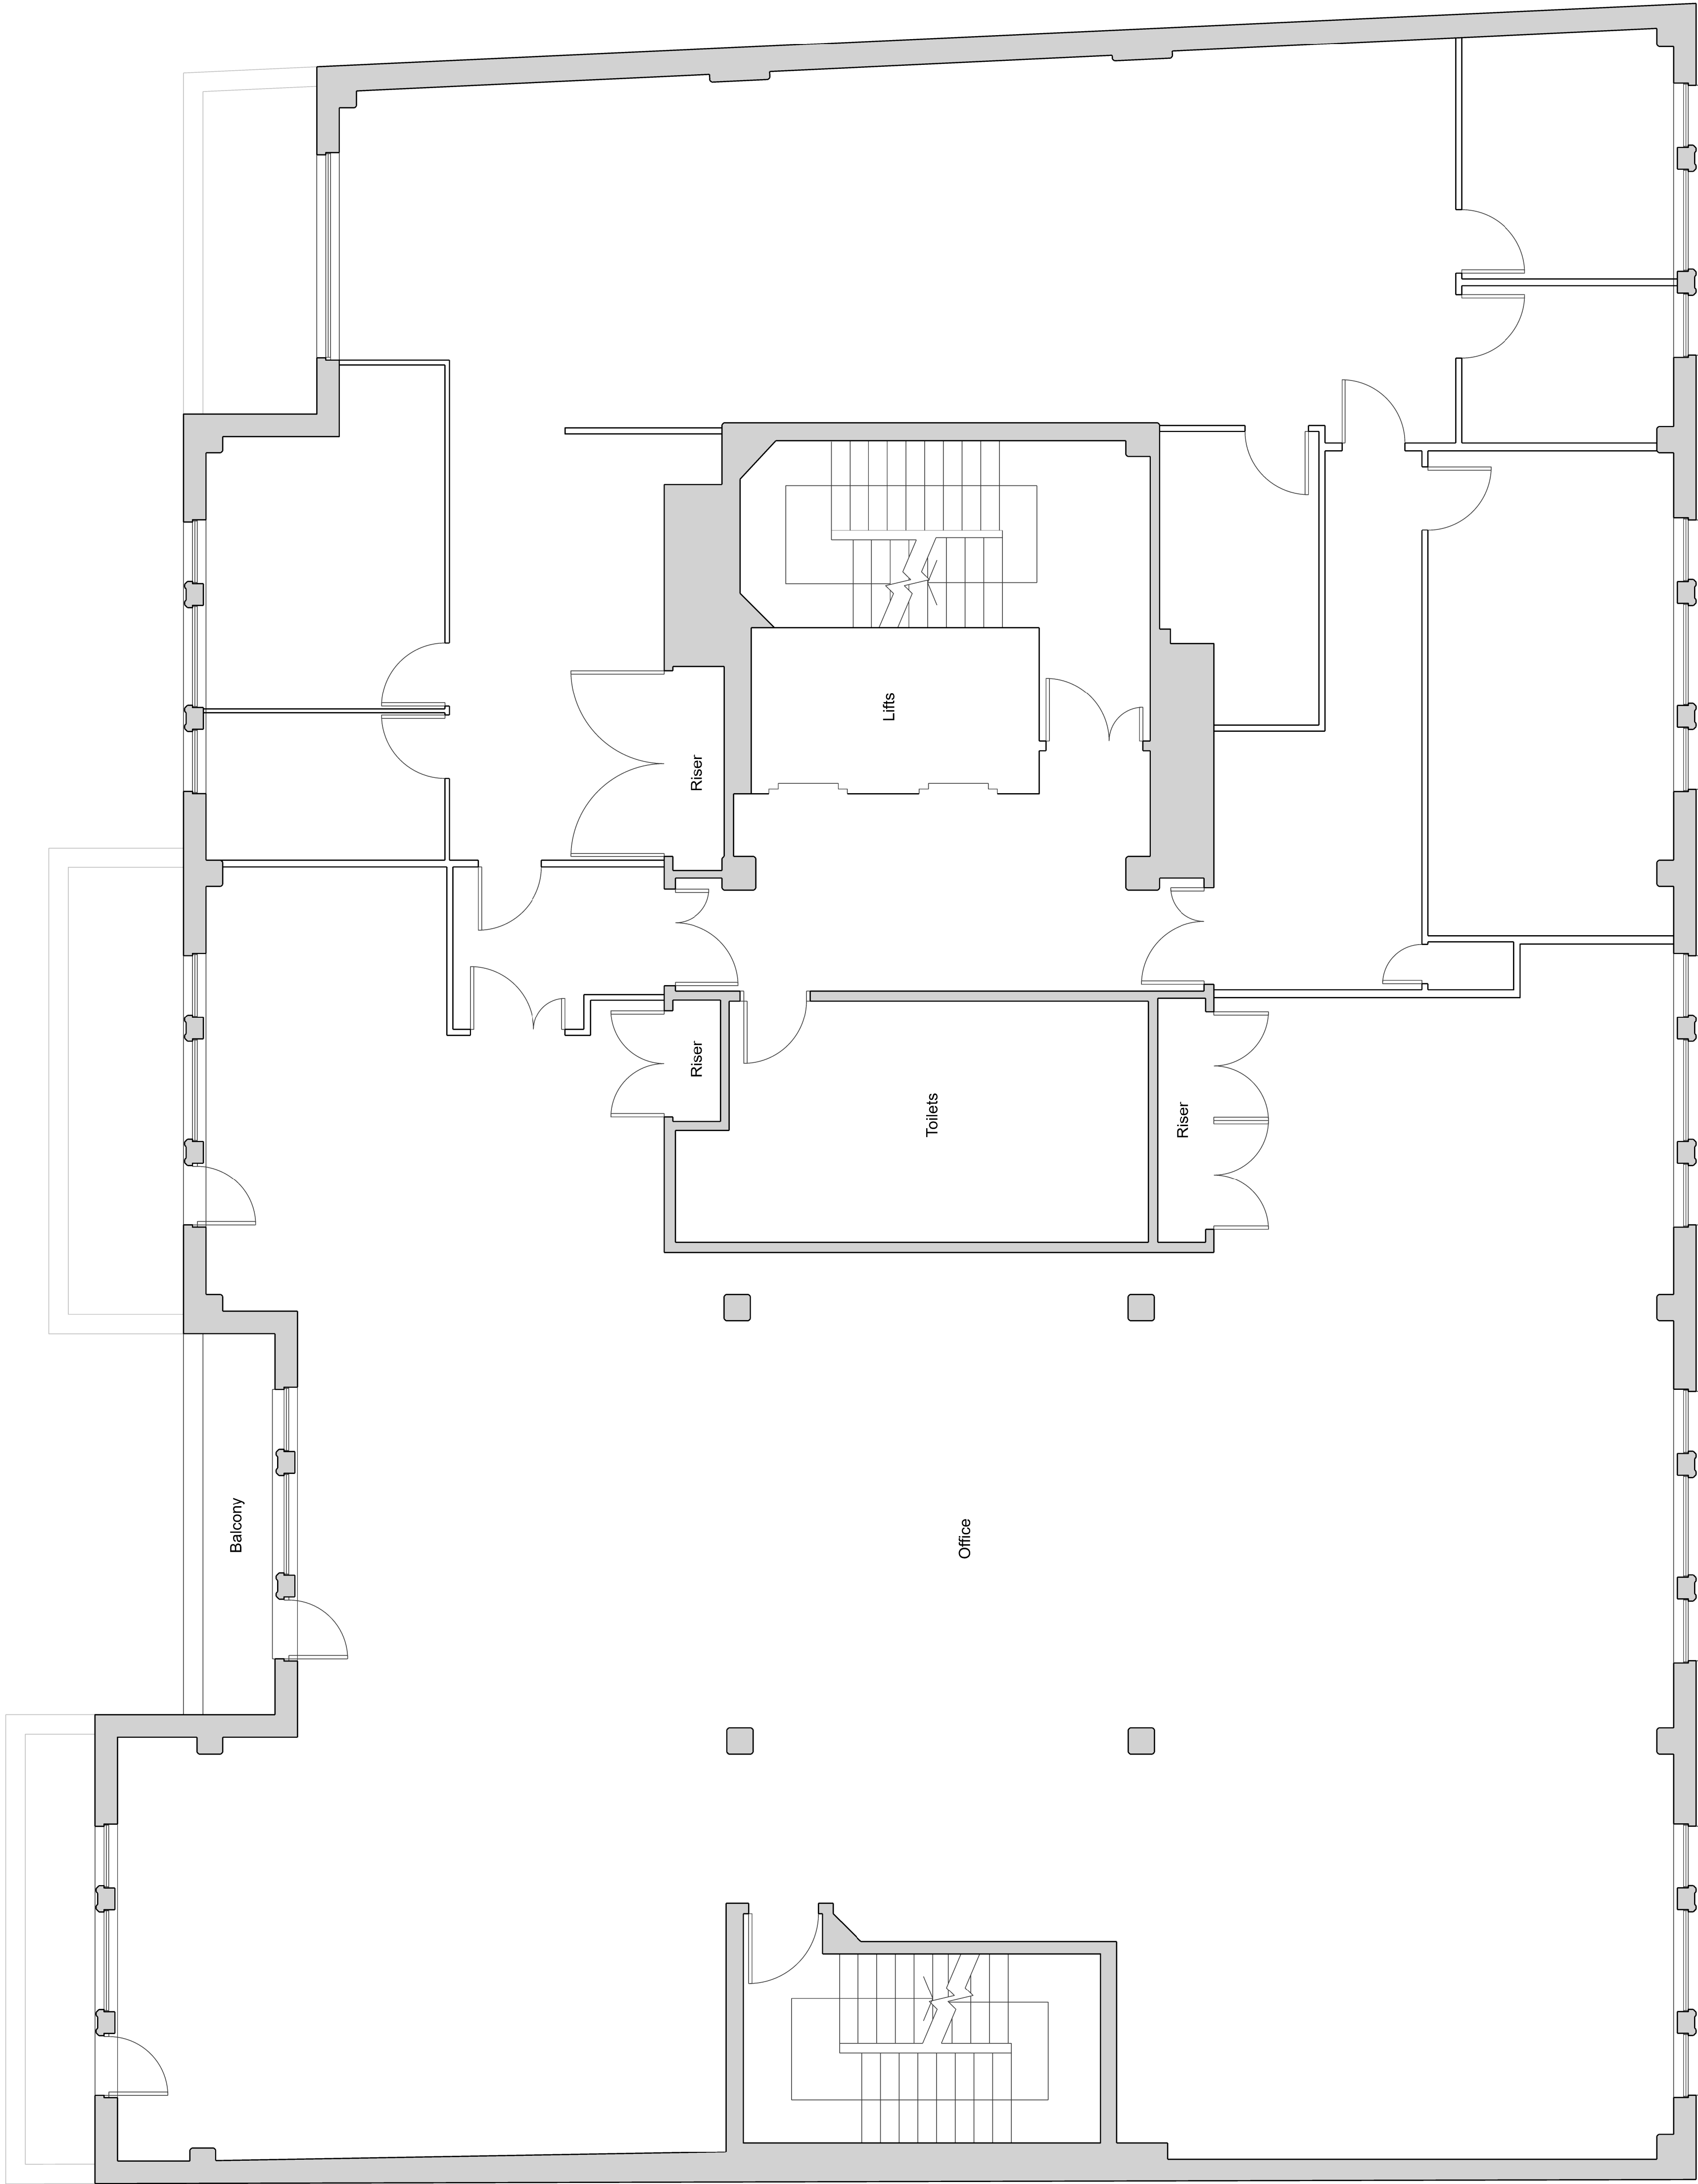


Contractor must check all dimensions on site. Only figured dimensions to be used for construction. Dimensions are not to be used for construction. Dimensions are not to be used for construction.

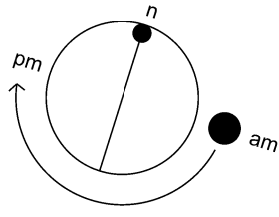

BLAGRAVE STREET

PO1

13.06.18

GP2

UK

First Issue

Date

Drawn

Checked

Revision notes

DKA

DKA The Mill House 17-20 Sydney Buildings, Ball, Ball & BZ
17-20 Sydney Buildings, Ball, Ball & BZ
T 01225 465111 E info@dka.co.uk
www.dka.co.uk

Client

AEW UK

Project

Blaggrave Street, Reading

Drawing Title

Existing Second Floor Plan

Project No.

294033

Drawing No.

P-03

Issue

P01

Scale

1:50@A1 1:100 @A3

Drawn

Preliminary

0

2.5m