




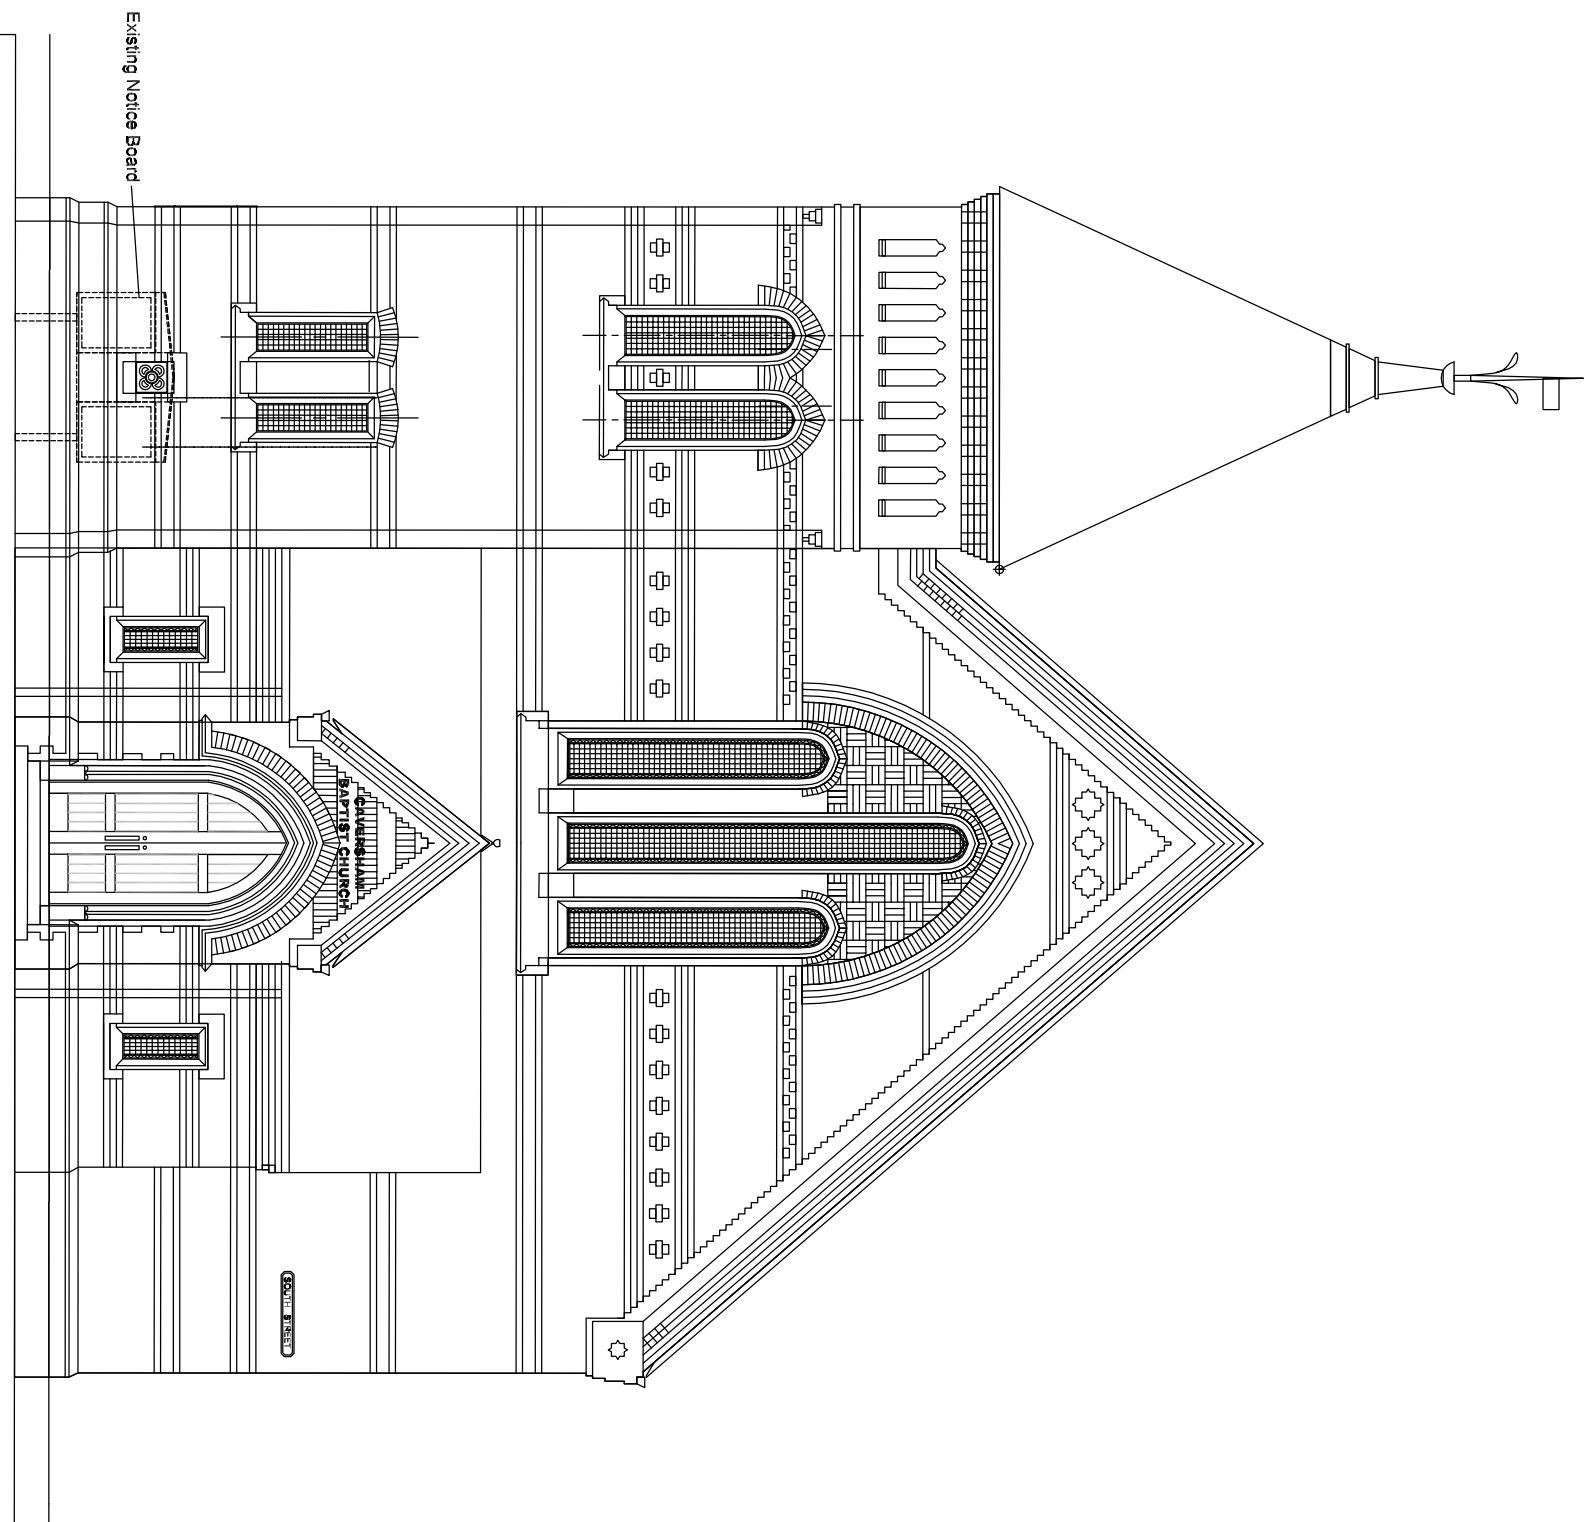


South Elevation

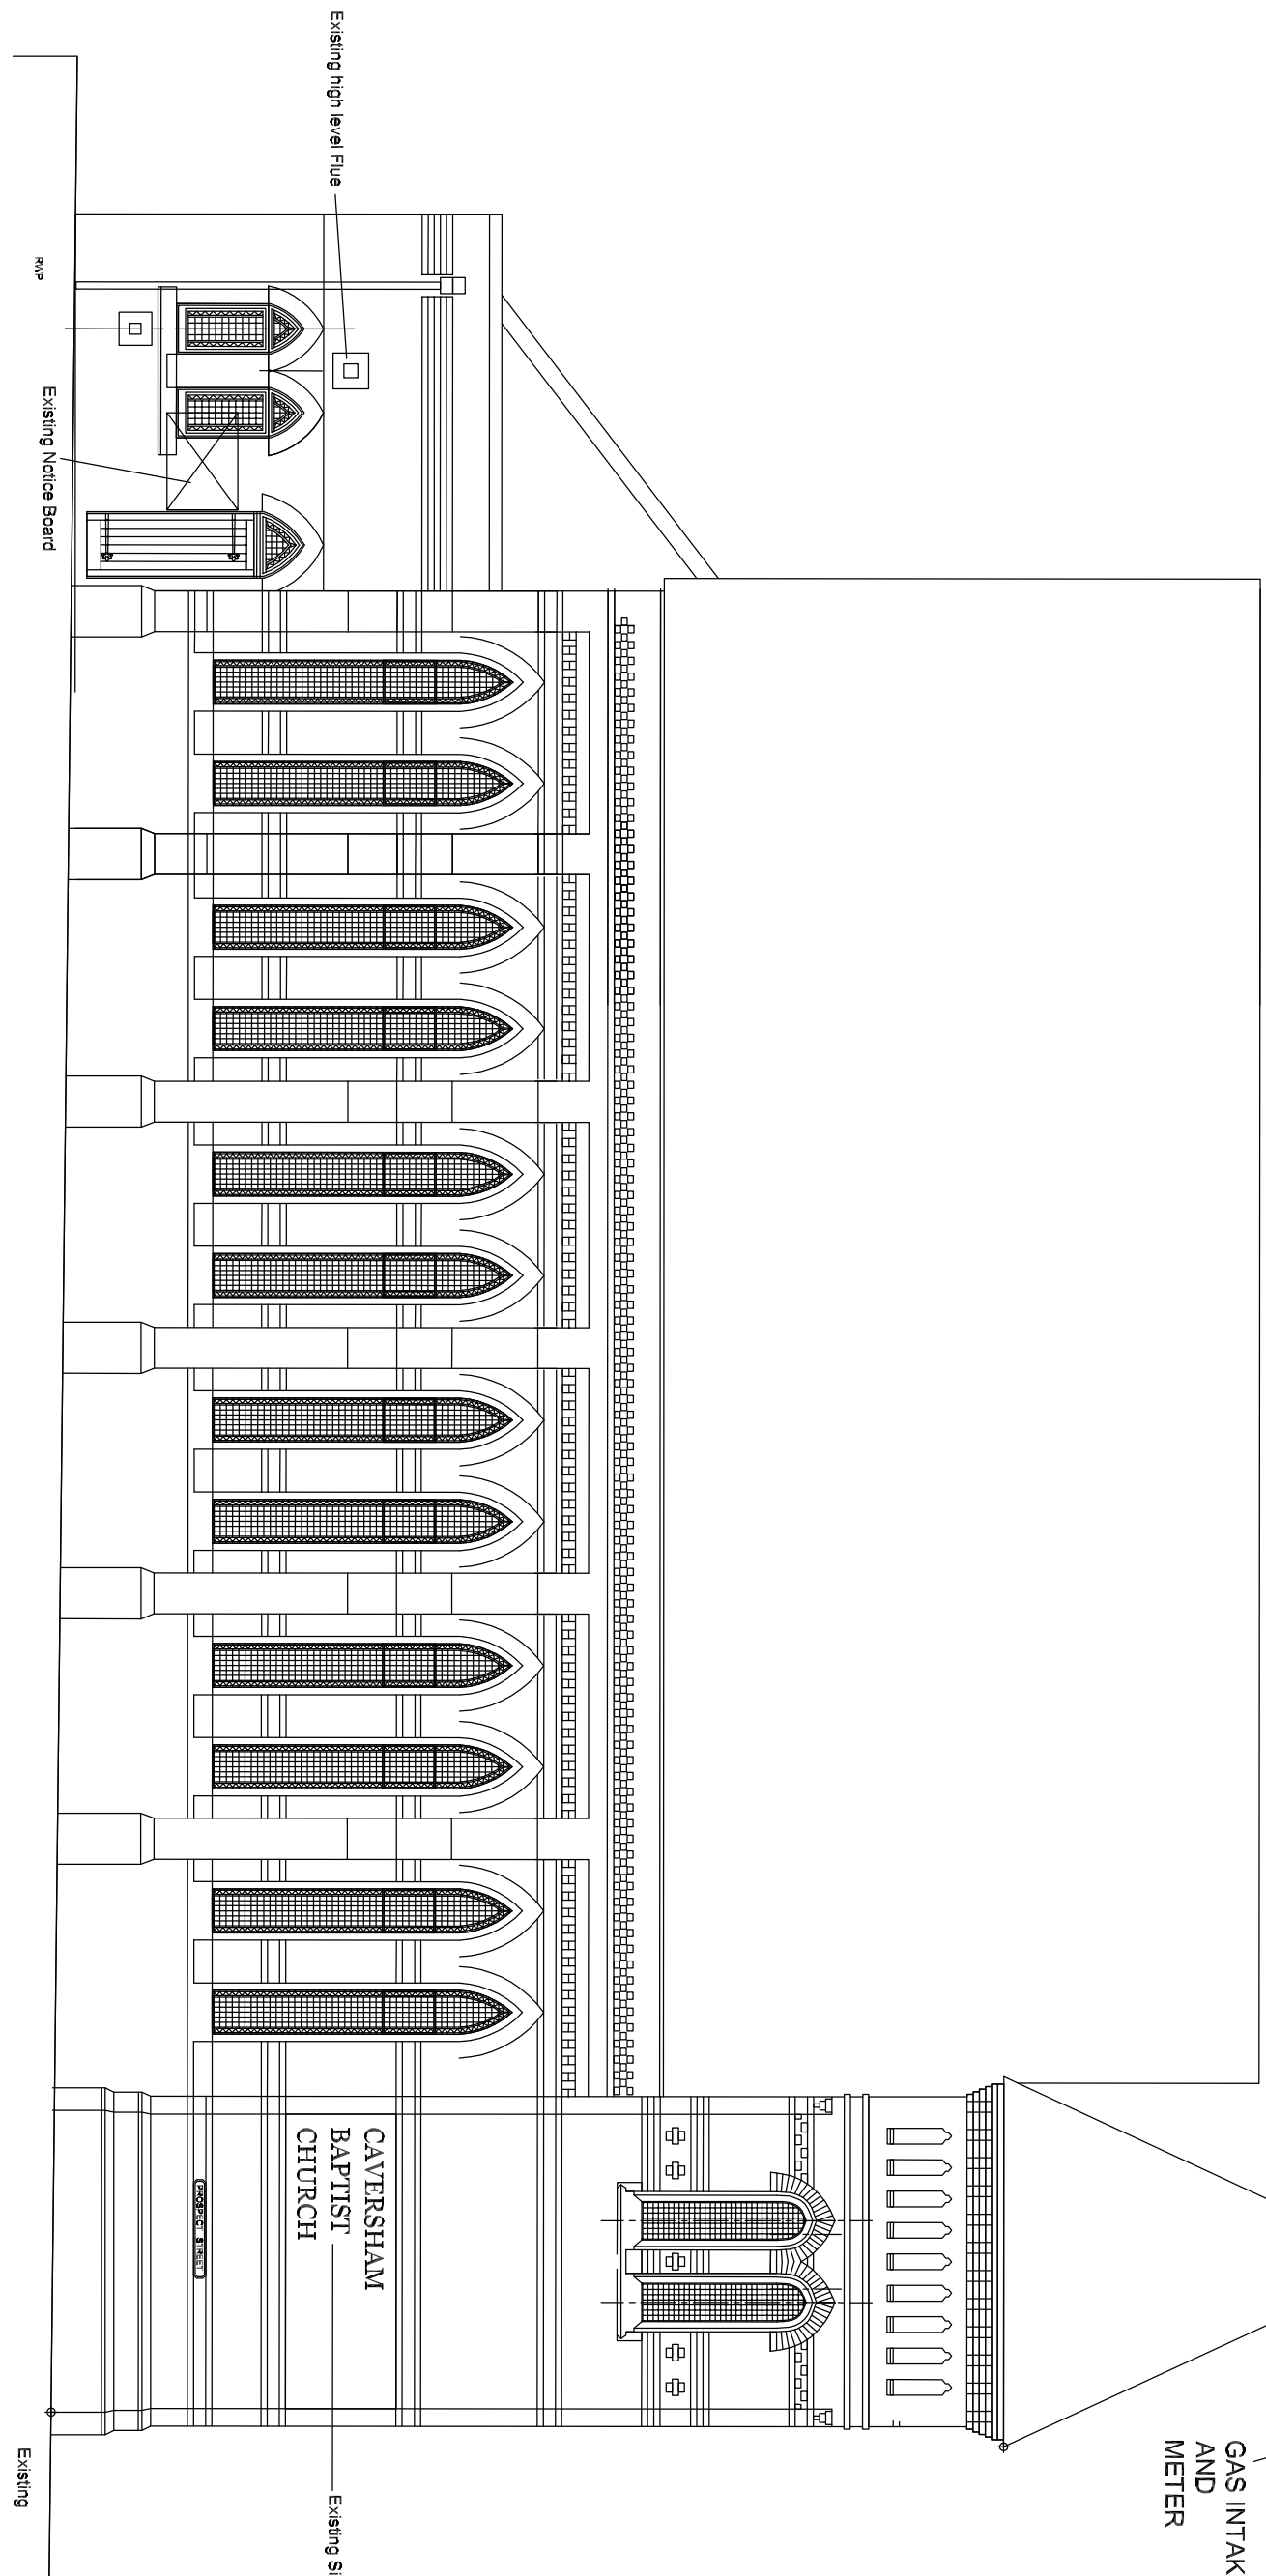


West Elevation

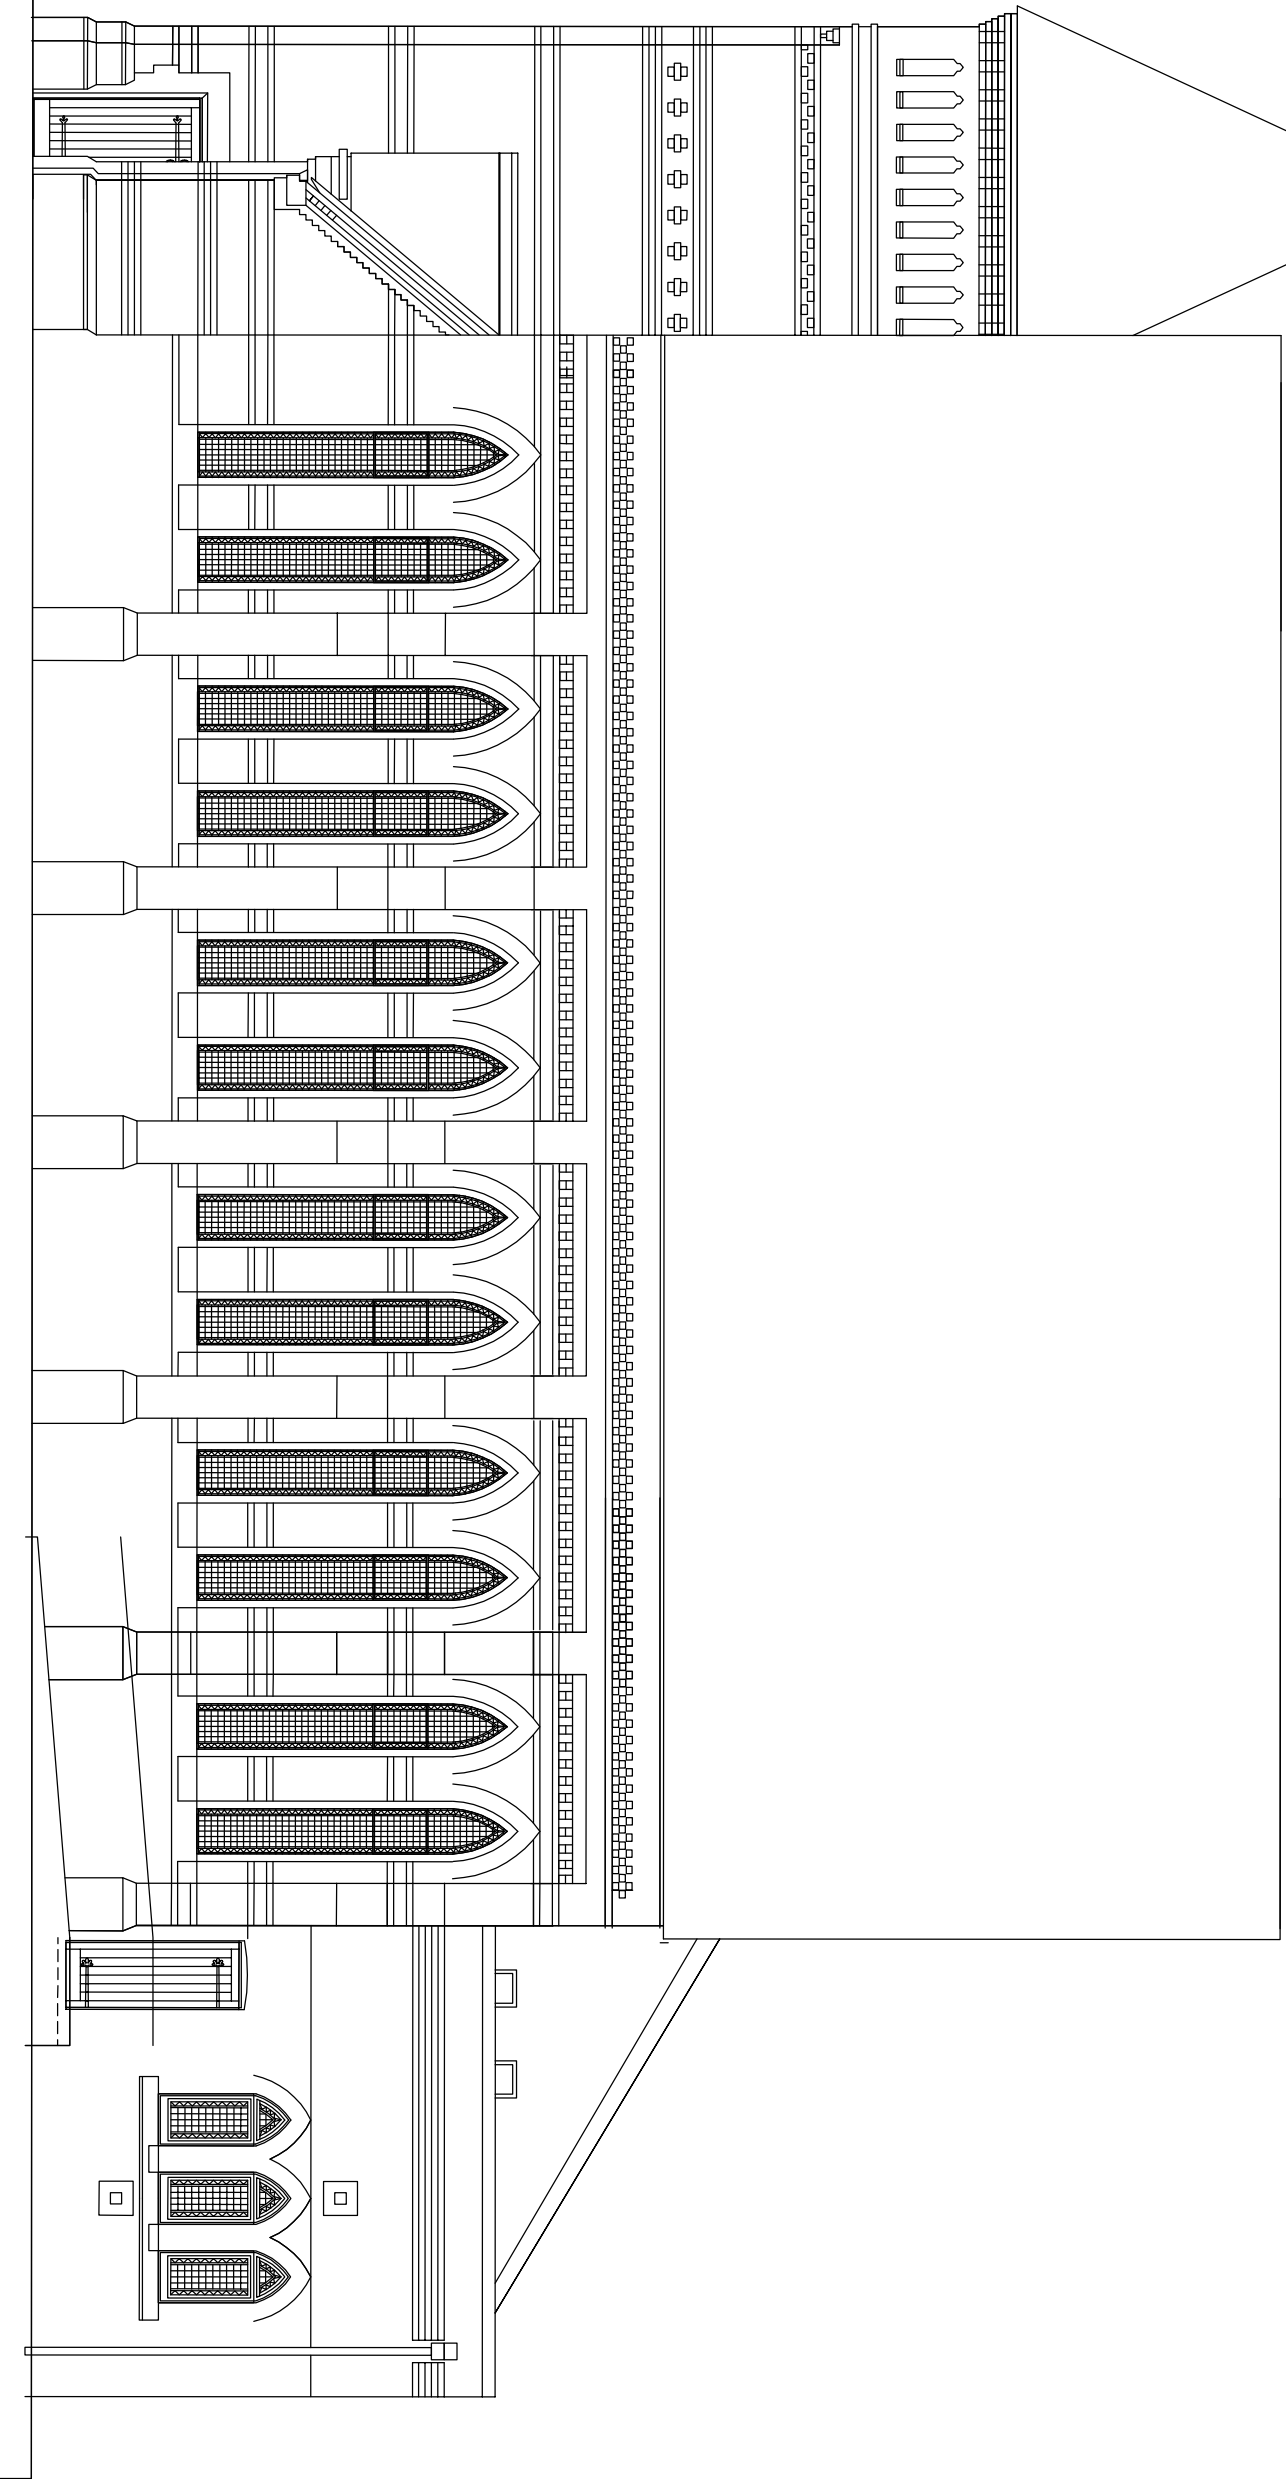


East Elevation

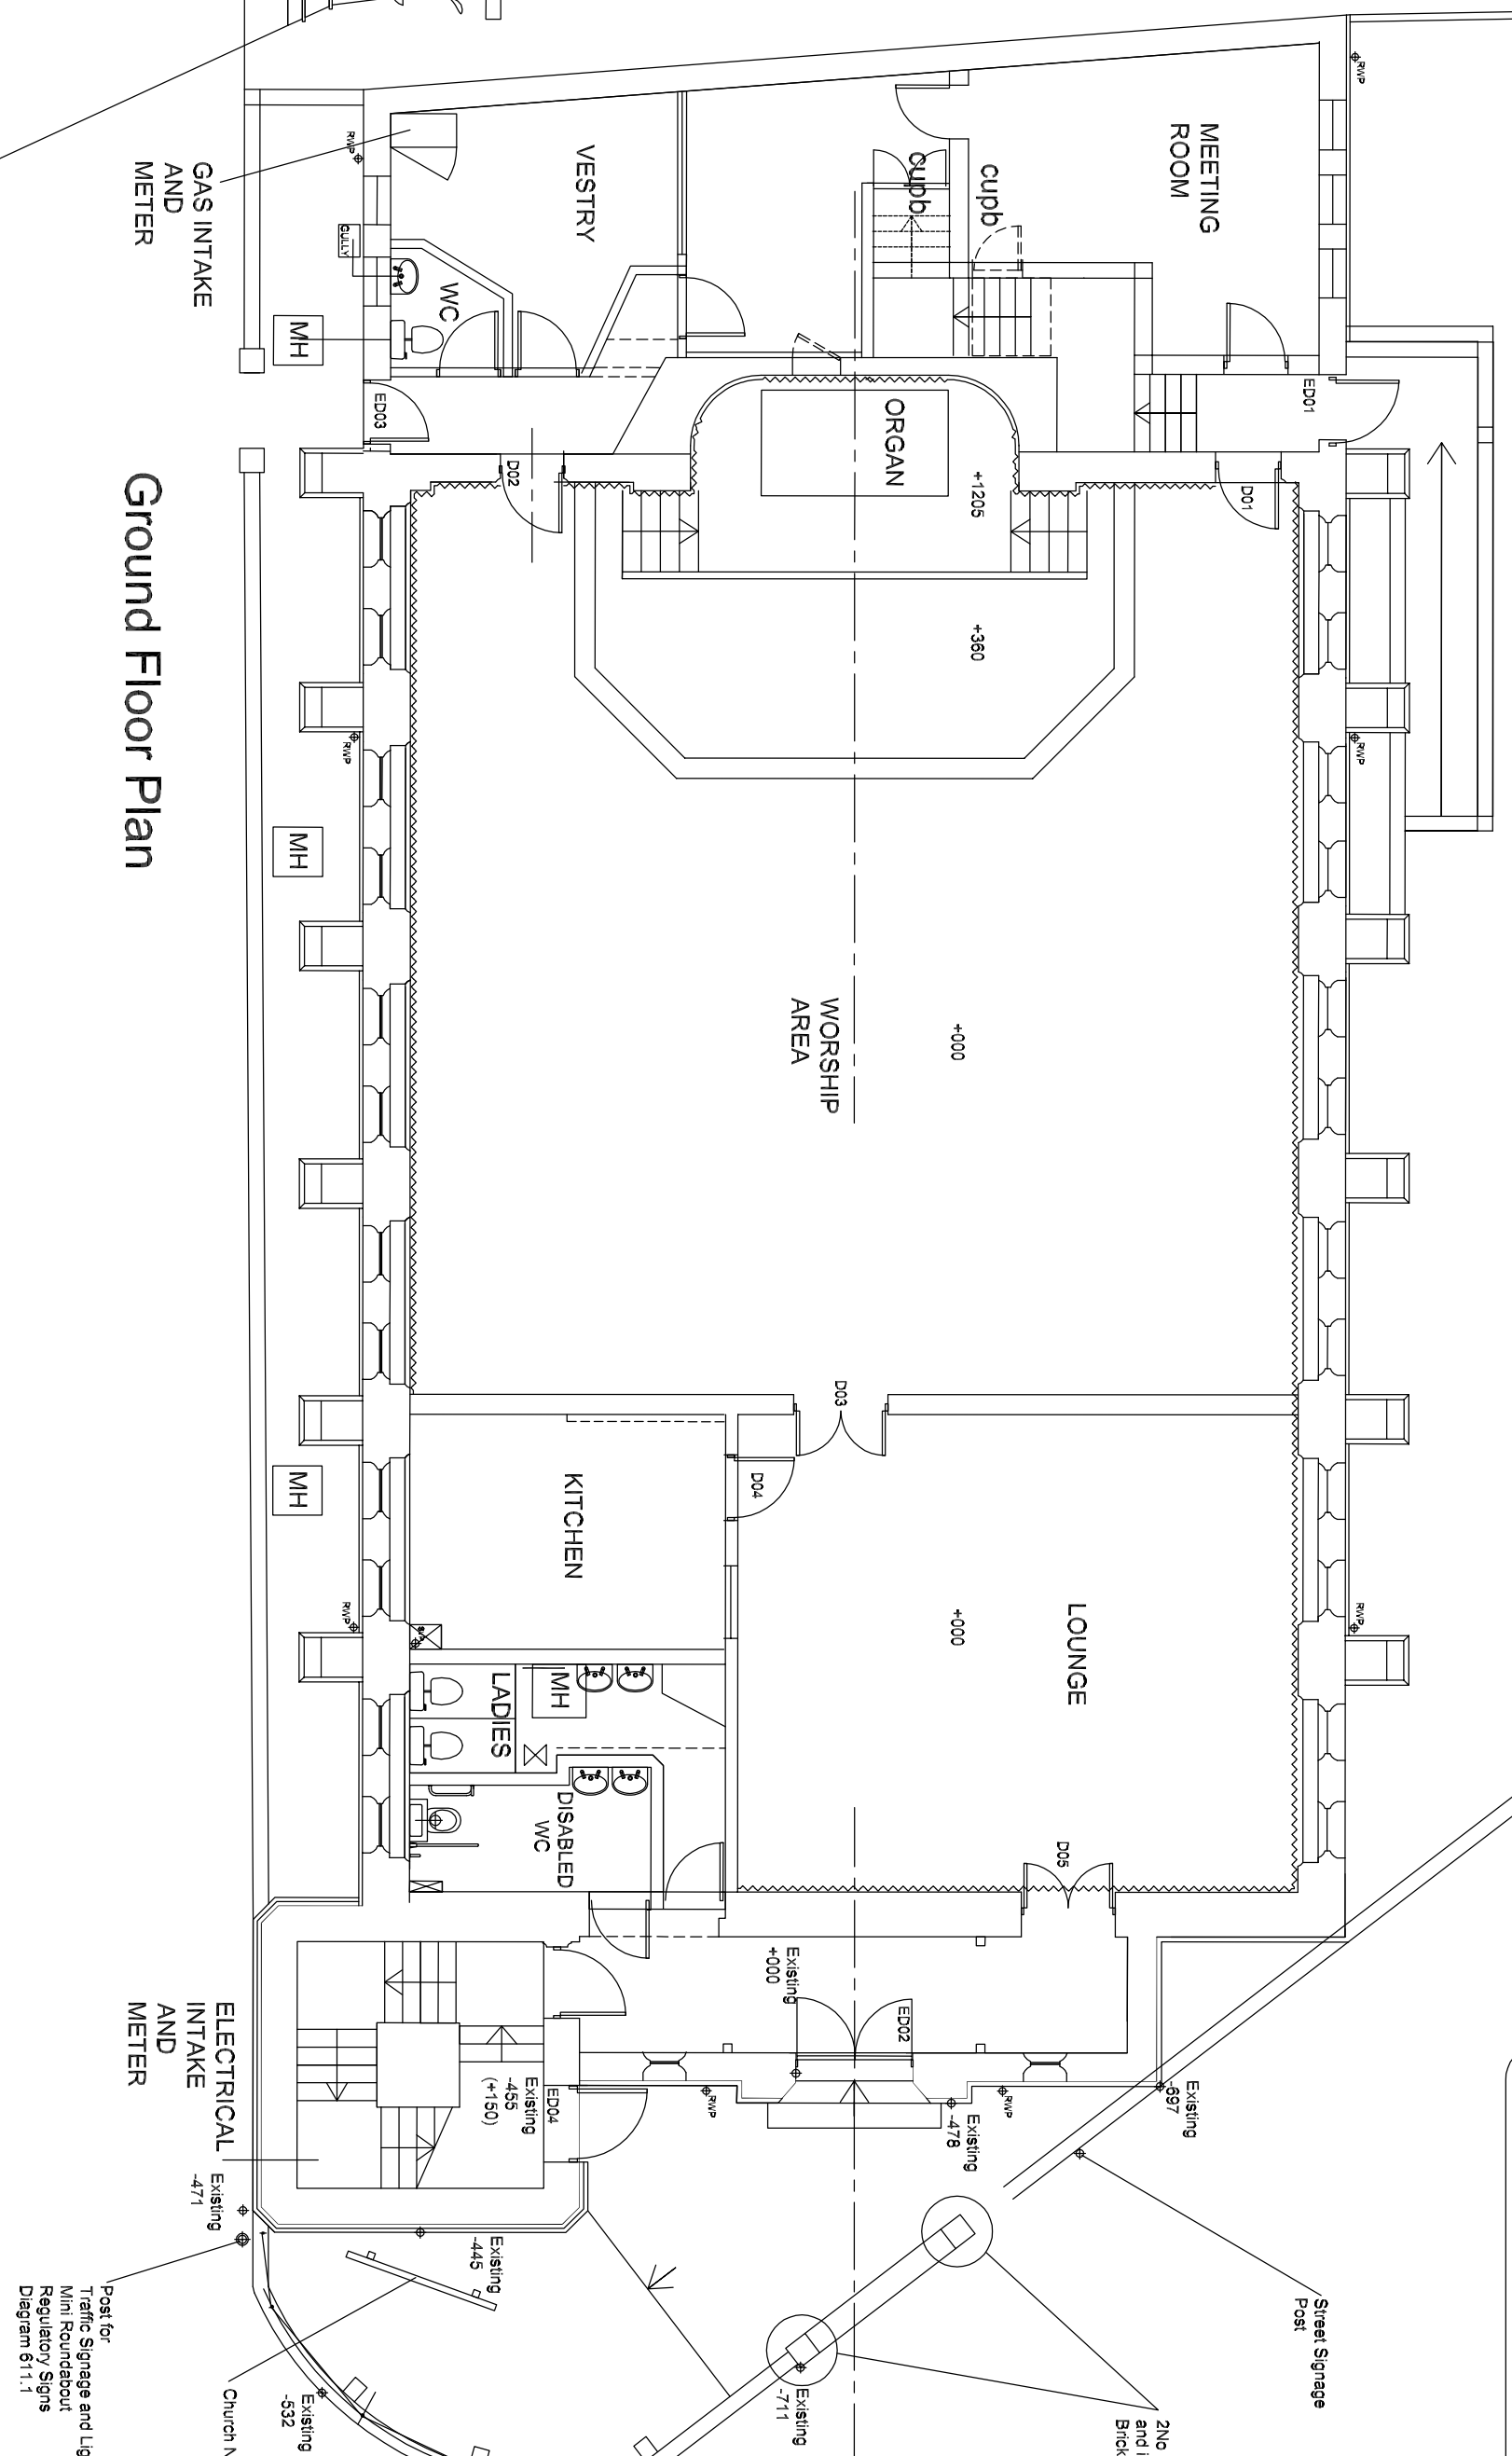

Ground Floor Plan

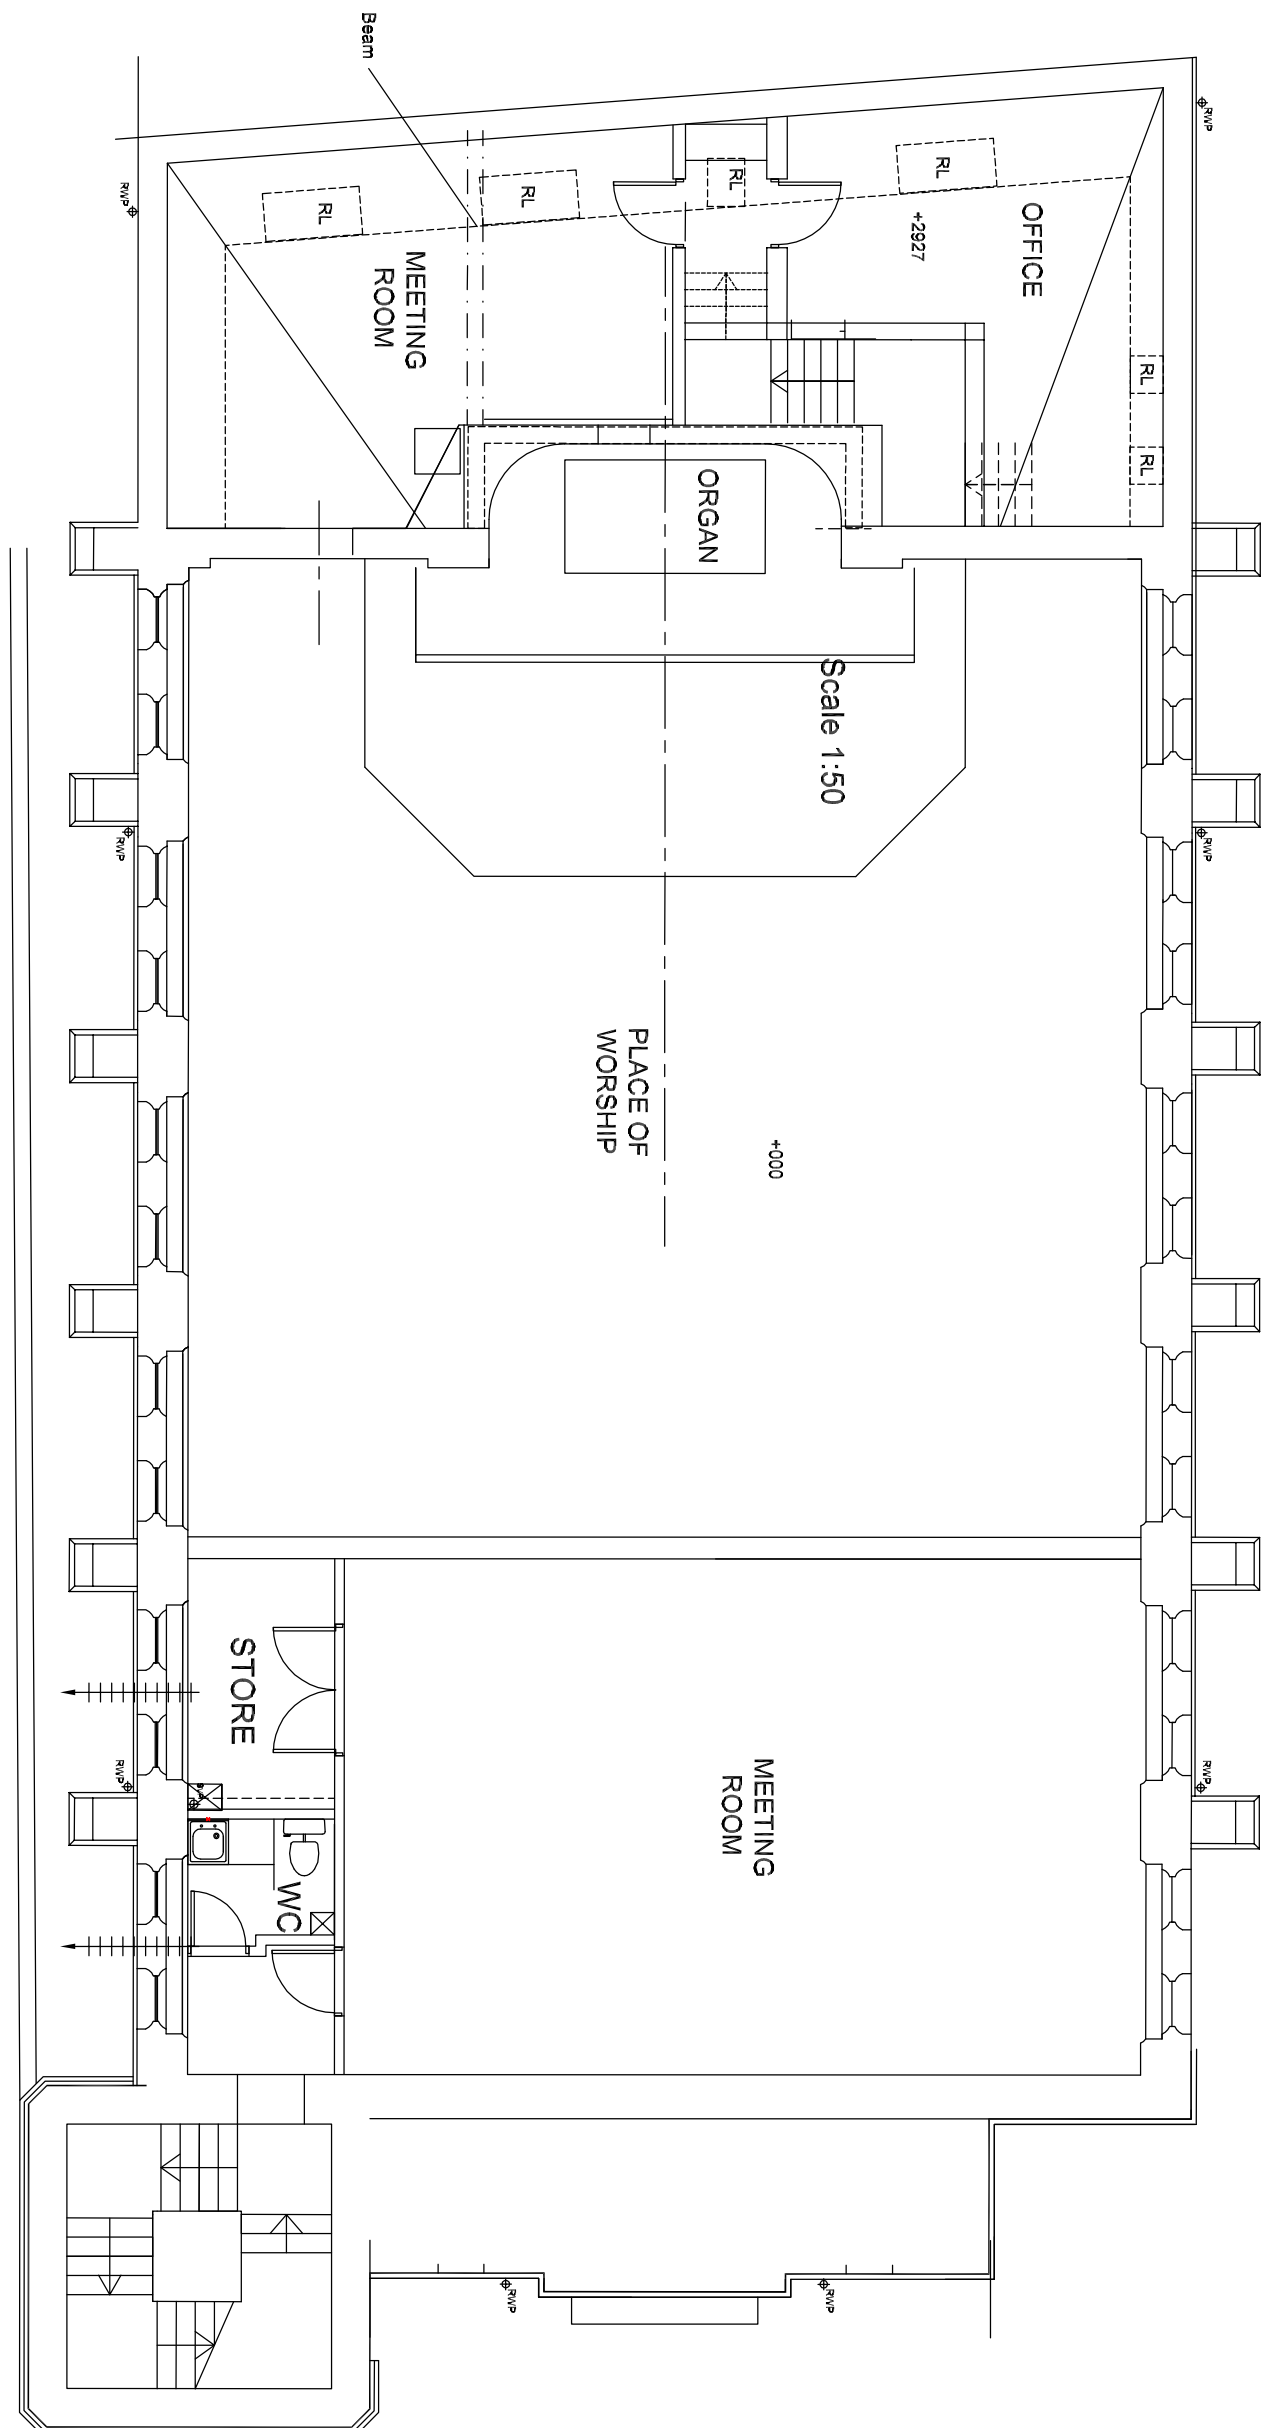

First Floor Plan

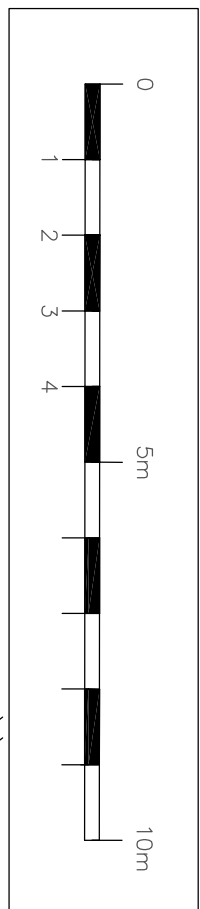

PLANNING

REV	DISCRIPTION	DATE
-----	-------------	------

CLIENT
Caversham Baptist Church

PROJECT
Refurbishment


TITLE
Existing
Plans and Elevations

SCALE
1:100@A1

DATE
March 18

DRAWING NO.
1972/501

REV.
NL

 
DLK
ARCHITECTS

Chiltern Chambers, St Peter's Avenue
Caversham, Tel 018 944 9856
enquiries@dlkarchitects.com