


Drawing title	Scale	Number
Phase 6B Site		
<u>02-Site Plans</u>		
Location plan - extent of phase 6B	1:1250@A1	30934-13-PL-6B-001
Block plan - extent of phase 6B	1:500@A1	30934-13-PL-P6B-002
Existing Survey Levels	1:500@A1	4160764-SK1000-P6B
Proposed Ground Floor Site Plan	1:500@A1	30934-13-PL-P6B-110
Proposed First Floor Site Plan	1:500@A1	30934-13-PL-P6B-111
Site Layout Roof Layout	1:500@A1	30934-13-PL-P6B-112
Site Parking Strategy in DAS		
Site Refuse Strategy in DAS		
<u>03-Plans</u>		
GA Layouts - Typical Blocks A-C	1:200@A1	A-P6-03-001
GA Layouts - Typical Block D	1:200@A1	A-P6-03-002
Bin & Bike Stores GA Plans/Elevations/Sections	1:100@A1	A-P6-03-006
<u>04-Sections</u>		
Phase 6B - 2 Site Cross Sections	1:1250@A1	4160761-SK1001-P6B
GA Sections - Typical Blocks A-C	1:200 @A1	A-P6-04-001
Bay Study - Typical Radial Block - Side A	as noted	A-P6-04-010
Bay Study - Typical Radial Block - Side B	as noted	A-P6-04-011
Bay Study - Typical Pavilion Block	as noted	A-P6-04-012
Site Sections AA BB	1:200@A0	A-P6-04-014
Site Sections CC DD	1:200@A0	A-P6-04-015
<u>05-Elevations</u>		
GA Elevations - Typical Blocks A-C	1:200@A1	A-P6-05-001
GA Elevations - Typical Block D	1:200@A1	A-P6-05-002
<u>Civils and Services</u>		
Proposed Services & Street Lighting Layout	1:500@A1	4160761-SK1110-P6B
Phase 6B Proposed Utility Routes	1:500@A1	BERKHW001-CSL-005
Phase 6B Schematic Drainage Layout	1:500@A1	4160761-SK1200-P6B
<u>Documents</u>		
Design & Access Statement		
CiLL Application Form		
Planning Statement		

[illegible][illegible][illegible][illegible]

Job	Number
Green Park Village	30934-7

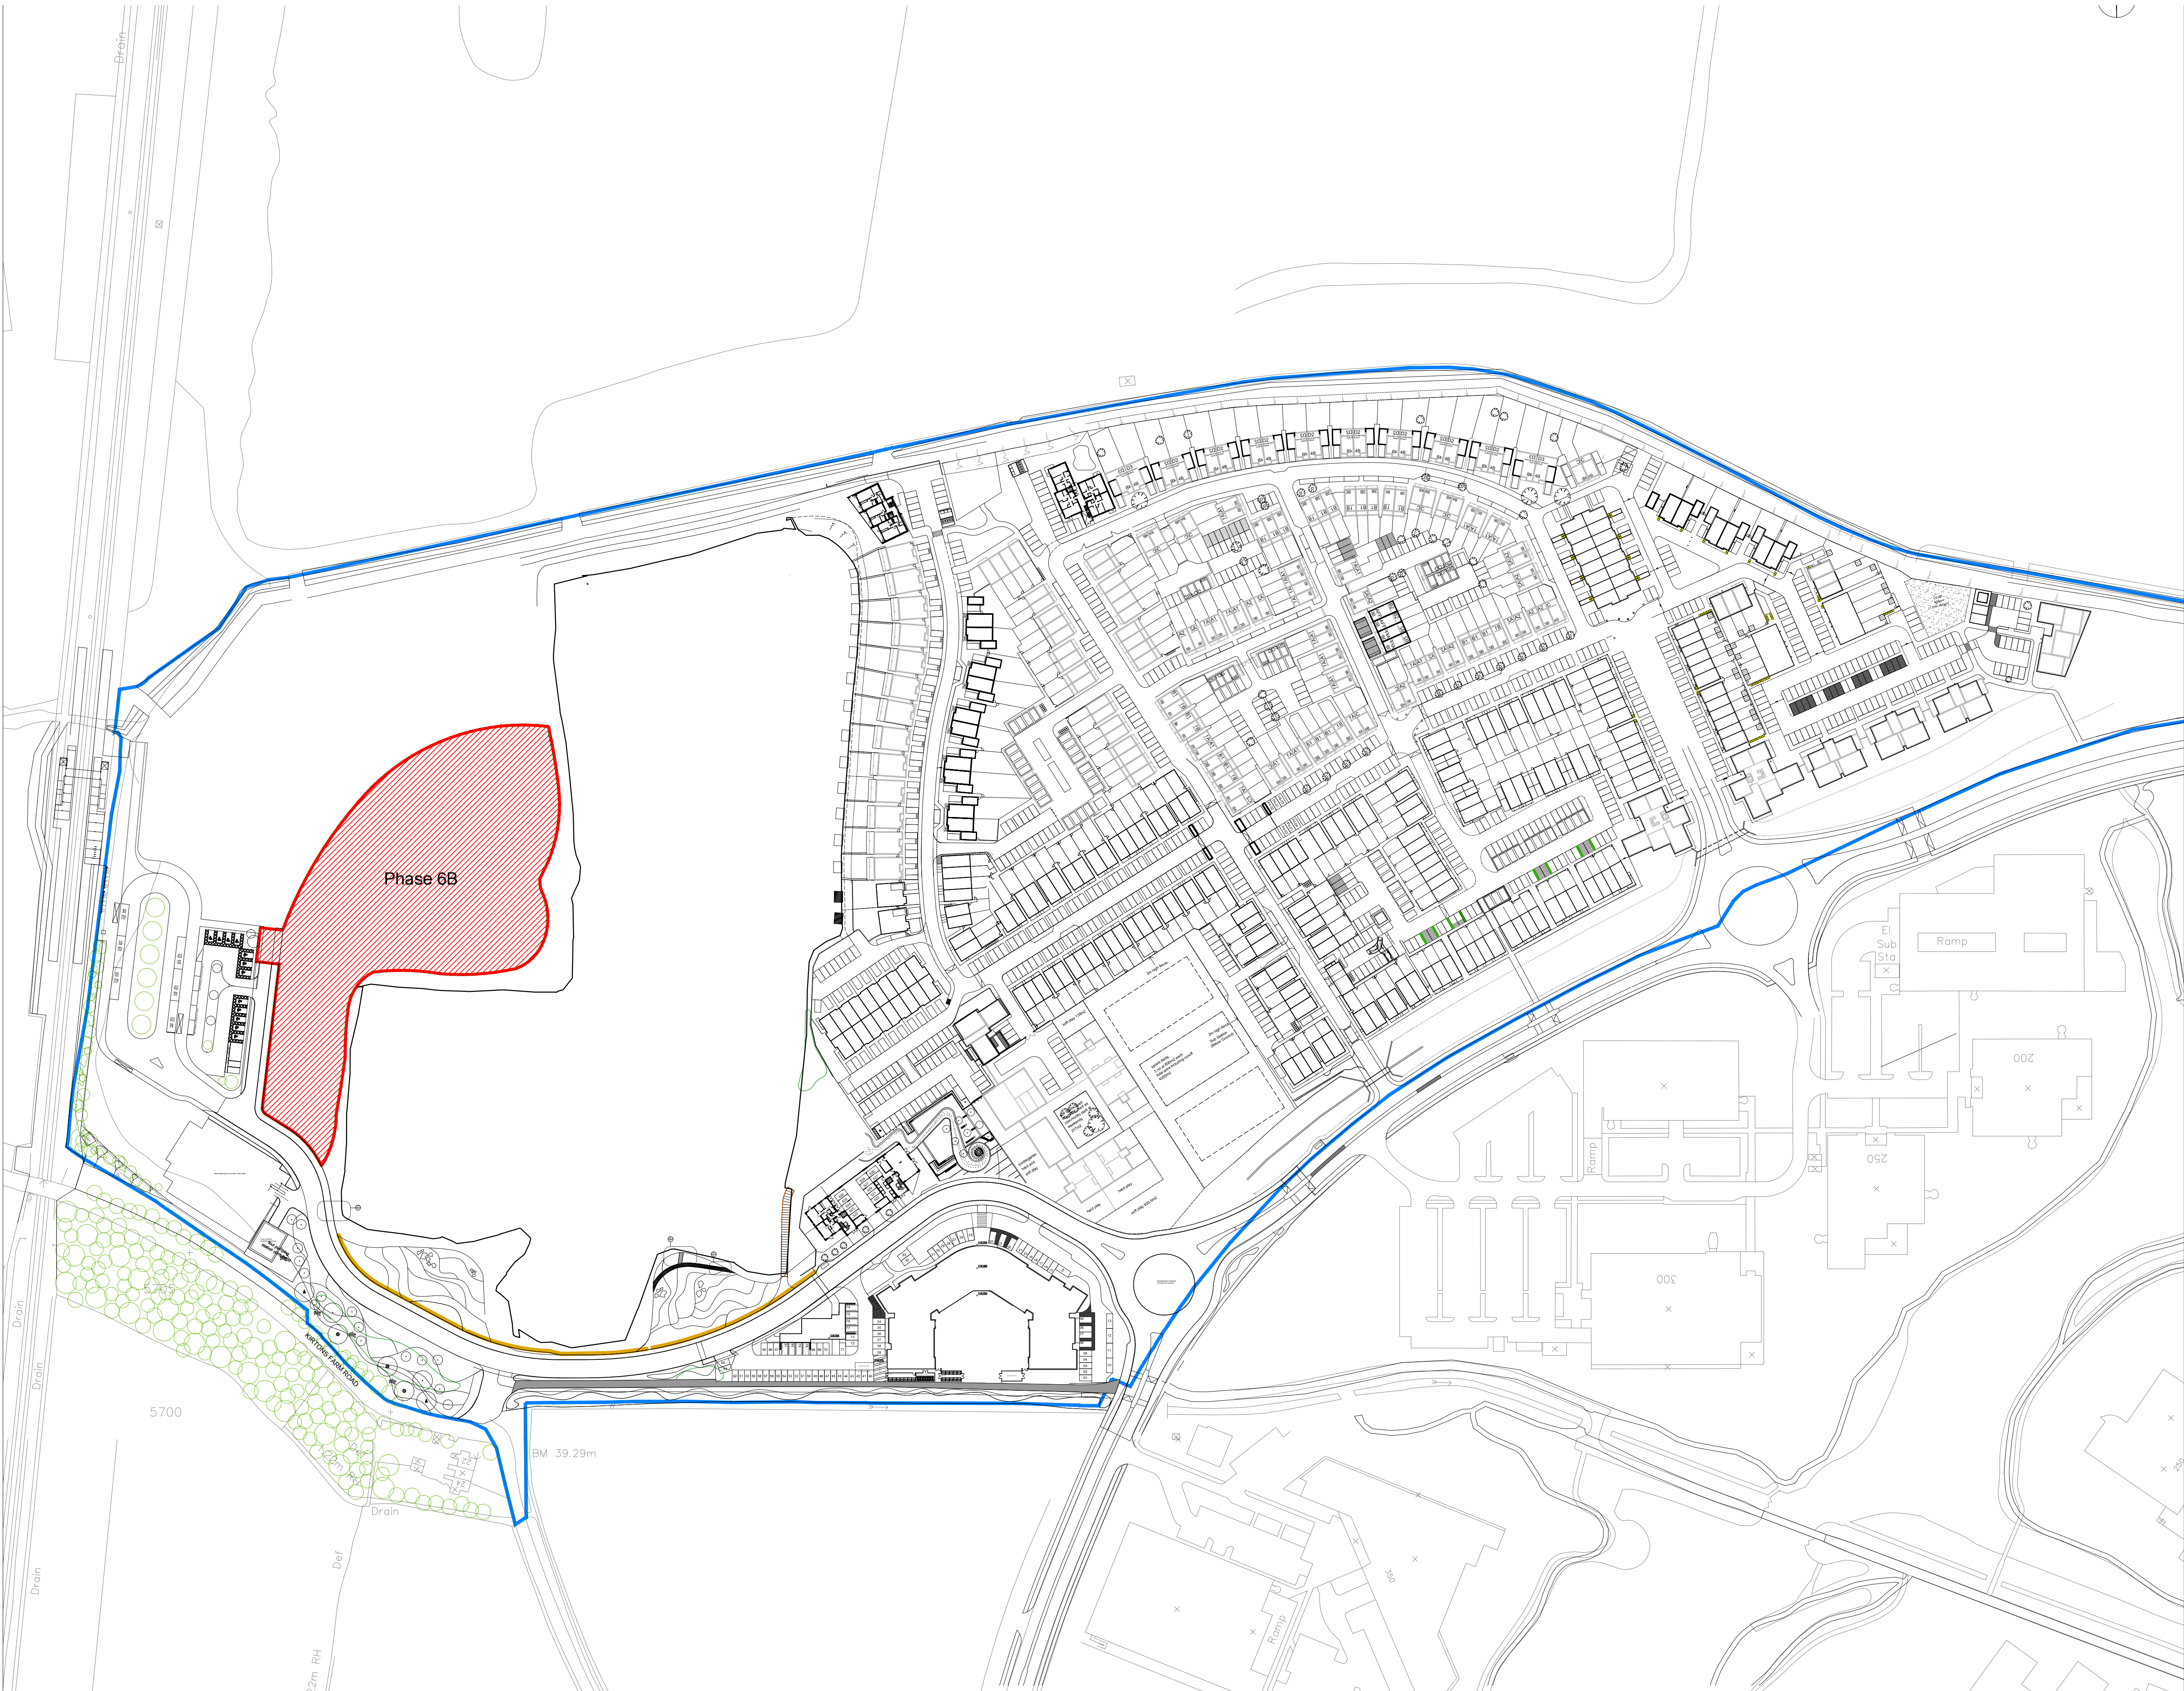

The internal layouts within apartments will be subject to design development.
The precise location of walls and internal doors and the detailed layout of bathroom and kitchen areas will be subject of non-material changes and may vary from the internal layouts set out in these plans.
These minor alterations will not affect the poltion and arrangement fo external doors and windows nor will they affect the relative relationship between habitable rooms and windows.

The survey information shown on this drawing is based on a topographical survey prepared by a third party and Broadway Malyan Limited accept no responsibility for the accuracy or completeness of the survey.

Red line application boundary
Applicant's ownership boundary



P5	Boundary updated	Jc	17.01.18
P4	Scale Bar added	VP	23.06.17
P3	Planning issue	DJ	25.05.17
P2	Draft planning issue	SD	11.05.17
P1	Updated masterplan layout	VP	04.05.17
P-	First Issue	DJ	27.03.17
Rev	Description	By	Date

BroadwayMalyan^{BM}
Architecture Urbanism Design

Ilex House, 10 High Street
Theale, Reading
Berkshire
RG7 5AN

T: +44 (0)118 932 3456
F: +44 (0)118 932 3461
E: Rdg@BroadwayMalyan.com

www.BroadwayMalyan.com

Client
St Edward Homes
Project
**Green Park Village
Phase 6B**
Description
**Location Plan
Extent of Phase 6B**

Status	PLANNING		
Scale	Drawn By	Date	
1:1250@A1	DJ	March '17	
Job Number	Drawing Number	Revision	
30934-13 PL-P6B-001		P5	



The internal layouts within apartments will be subject to design development.
The precise location of walls and internal doors and the detailed layout of bathroom and kitchen areas will be subject of non-material changes and may vary from the internal layouts set out in these plans.
These minor alterations will not affect the poltion and arrangement fo external doors and windows nor will they affect the relative relationship between habitable rooms and windows.

The survey information shown on this drawing is based on a topographical survey prepared by a third party and Broadway Malyan Limited accept no responsibility for the accuracy or completeness of the survey.

- Red line application boundary
- Applicants ownership boundary

P3	Boundary updated	Jc	17.01.18
P2	Planning issue	DJ	25.05.17
P1	Draft planning issue	SD	11.05.17
P-	First Issue	DJ	27.03.17
Rev	Description	By	Date

BroadwayMalyan^{BM}
Architecture Urbanism Design

Ilex House, 10 High Street
Theale, Reading
Berkshire
RG7 5AN

T: +44 (0)118 932 3456
F: +44 (0)118 932 3461
E: Rdg@BroadwayMalyan.com

www.BroadwayMalyan.com

Client
St Edward Homes
Project
**Green Park Village
Phase 6B**
Description
**Block Plan
Extent of Phase 6B**

Status	PLANNING		
Scale	Drawn By	Date	
1:500@A1	DJ	March '17	
Job Number	Drawing Number	Revision	
30934-13 PL-P6B-002		P3	



Contractors are not to scale dimensions from this drawing

The internal layouts within apartments will be subject to design development.
The precise location of walls and internal doors and the detailed layout of bathroom and kitchen areas will be subject of non-material changes and may vary from the internal layouts set out in these plans.
These minor alterations will not affect the portion and arrangement to external doors and windows nor will they affect the relative relationship between habitable rooms and windows.

The survey information shown on this drawing is based on a topographical survey prepared by a third party and Broadway Malyan Limited accept no responsibility for the accuracy or completeness of the survey.

- Red line application boundary
- Applicant's ownership boundary
- Outline of Phase 6B RMA
- 1 Bed Apartment
- 2 Bed Apartment
- Retail space
- Circulation space
- Retail / Service space

P6	Boundary updated	jc	17.01.18
P5	Station plaza layout amended	DJ	17.11.17
P4	MRT route updated	DJ	16.10.17
P3	Landscape updated - Planning issue	DJ	25.05.17
P2	Draft planning issue	SD	11.05.17
P1	Updated masterplan layout	VP	02.04.17
P-	First Issue	DJ	27.03.17
Rev	Description	By	Date

BroadwayMalyan^{BM}
Architecture Urbanism Design

Ilex House, 10 High Street
Theale, Reading
Berkshire
RG7 5AN

T: +44 (0)118 932 3456
F: +44 (0)118 932 3461
E: Rdg@BroadwayMalyan.com

www.BroadwayMalyan.com

Client
St Edward Homes

Project
**Green Park Village
Phase 6B1**

Description
Proposed Ground Level Site Plan

Status
PLANNING

Scale
1:500@A1

Job Number
30934-13 PL-P6B1-110

Drawn By
JC

Drawing Number
PL-P6B1-110

Date
March '17

Revision
P6

Original size 100mm @ A1 Copyright Broadway Malyan Limited



Contractors are not to scale dimensions from this drawing

The internal layouts within apartments will be subject to design development.
The precise location of walls and internal doors and the detailed layout of bathroom and kitchen areas will be subject of non-material changes and may vary from the internal layouts set out in these plans.
These minor alterations will not affect the portion and arrangement to external doors and windows nor will they affect the relative relationship between habitable rooms and windows.

The survey information shown on this drawing is based on a topographical survey prepared by a third party and Broadway Malyan Limited accept no responsibility for the accuracy or completeness of the survey.

- Red line application boundary
- Applicants ownership boundary
- Outline of Phase 6B RMA
- 1 Bed Apartment
- 2 Bed Apartment
- Retail space
- Circulation space
- Retail / Service space
- Resident Gym

P5	Updated boundary	jc	17.01.18
P4	Station plaza layout amended	DJ	17.11.17
P3	MRT route updated	DJ	16.10.17
P2	Landscape updated - planning issue	DJ	25.05.17
P1	Draft planning issue	SD	11.05.17
P-	First Issue	DJ	27.03.17
Rev	Description	By	Date

BroadwayMalyan^{BM}
Architecture Urbanism Design

Ilex House, 10 High Street
Theale, Reading
Berkshire
RG7 5AN

T: +44 (0)118 932 3456
F: +44 (0)118 932 3461
E: Rdg@BroadwayMalyan.com

www.BroadwayMalyan.com

Client
St Edward Homes

Project
**Green Park Village
Phase 6B**

Description
Proposed First Floor Site Plan

Status
PLANNING

Scale	Drawn By	Date
1:500@A1	JC	March '17
Job Number	Drawing Number	Revision
30934-13 PL-P6B-111		P5



Contractors are not to scale dimensions from this drawing

The internal layouts within apartments will be subject to design development.
The precise location of walls and internal doors and the detailed layout of bathroom and kitchen areas will be subject of non-material changes and may vary from the internal layouts set out in these plans.
These minor alterations will not affect the portion and arrangement to external doors and windows nor will they affect the relative relationship between habitable rooms and windows.

The survey information shown on this drawing is based on a topographical survey prepared by a third party and Broadway Malyan Limited accept no responsibility for the accuracy or completeness of the survey.

- Red line application boundary
- Applicants ownership boundary
- Outline of Phase 6B RMA

P5	Boundary updated	jc	17.01.18
P4	Station plaza layout amended	DJ	17.11.17
P3	MRT route updated	DJ	16.10.17
P2	Planning issue	DJ	07.06.17
P1	Landscape updated - planning issue	DJ	25.05.17
P-	First Issue	SD	11.05.17
Rev	Description	By	Date

BroadwayMalyan^{BM}
Architecture Urbanism Design

Ilex House, 10 High Street
Theale, Reading
Berkshire
RG7 5AN

T: +44 (0)118 932 3456
F: +44 (0)118 932 3461
E: Rdg@broadwaymalyan.com

www.BroadwayMalyan.com

Client
St Edward Homes


Project
**Green Park Village
Phase 6B**

Description
Combined Roof Plan

Status	PLANNING	
Scale	Drawn By	Date
1:500@A1	SD	May '17
Job Number	Drawing Number	Revision
30934-13 PL-P6B-112		P5

The internal layouts within apartments will be subject to design development.
The precise location of walls and internal doors and the detailed layout of bathroom and kitchen areas will be subject of non-material changes and may vary from the internal layouts set out in these plans.
These minor alterations will not affect the position and arrangement to external doors and windows nor will they affect the relative relationship between habitable rooms and windows.

The survey information shown on this drawing is based on a topographical survey prepared by a third party and Broadway Malayan Limited accept no responsibility for the accuracy or completeness of the survey.

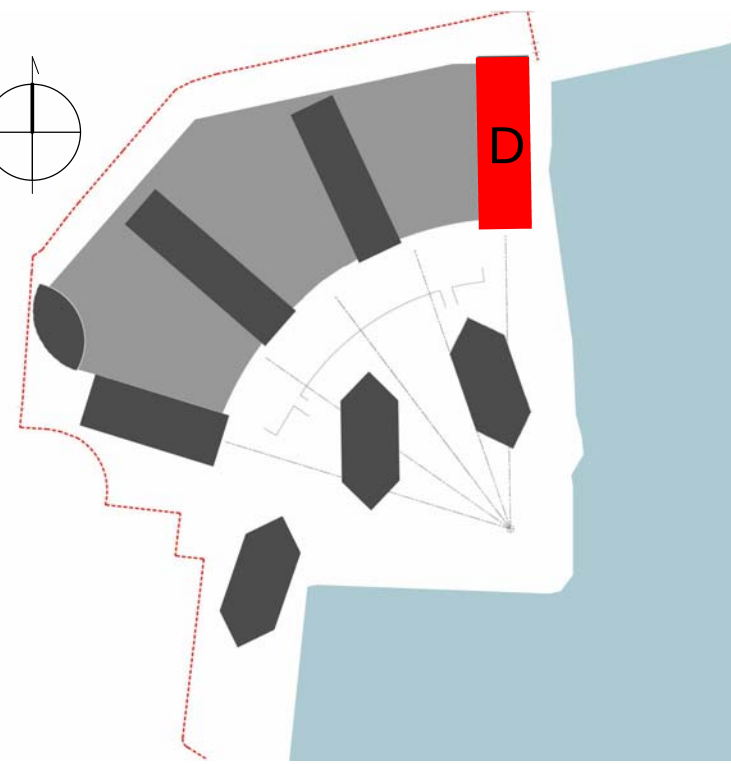

- Living/Dining/Kitchen
- Bedroom
- Bathroom/Ensuite
- Ancillary
- Circulation
- Retail/ Concierge


P	5	Building heights reduced	24.10.17	DJ
P	4	Scale added	23.06.17	DJ
P	3	Planning issue	25.05.17	SD/DJ
P	2	Draft planning issue	11.05.17	DJ/SD
P	1	First issue	18.05.17	DLJ
Description			Date	Issued by

GREEN PARK VILLAGE
St Edward
Designed for life

BroadwayMalayan^{BM}
Architecture Urbanism Design
Hex House, 10 High Street
Theale
Reading
Berkshire
RG7 5AN
T: +44 (0)118 932 3456
F: +44 (0)118 932 3461
E: Rdg@BroadwayMalayan.com
www.BroadwayMalayan.com

Client
St Edward Homes Ltd
Project
Green Park Village - Phase 6
Description
GA Layout - Block D

Status	PLANNING		
Scale	1 : 200	Drawn	DLJ
Job number	30934	Drawing number	A-P6-03-002
		Date	March 2017
		Revision	P5
Original size 100mm@A1		Copyright Broadway Malayan Limited	

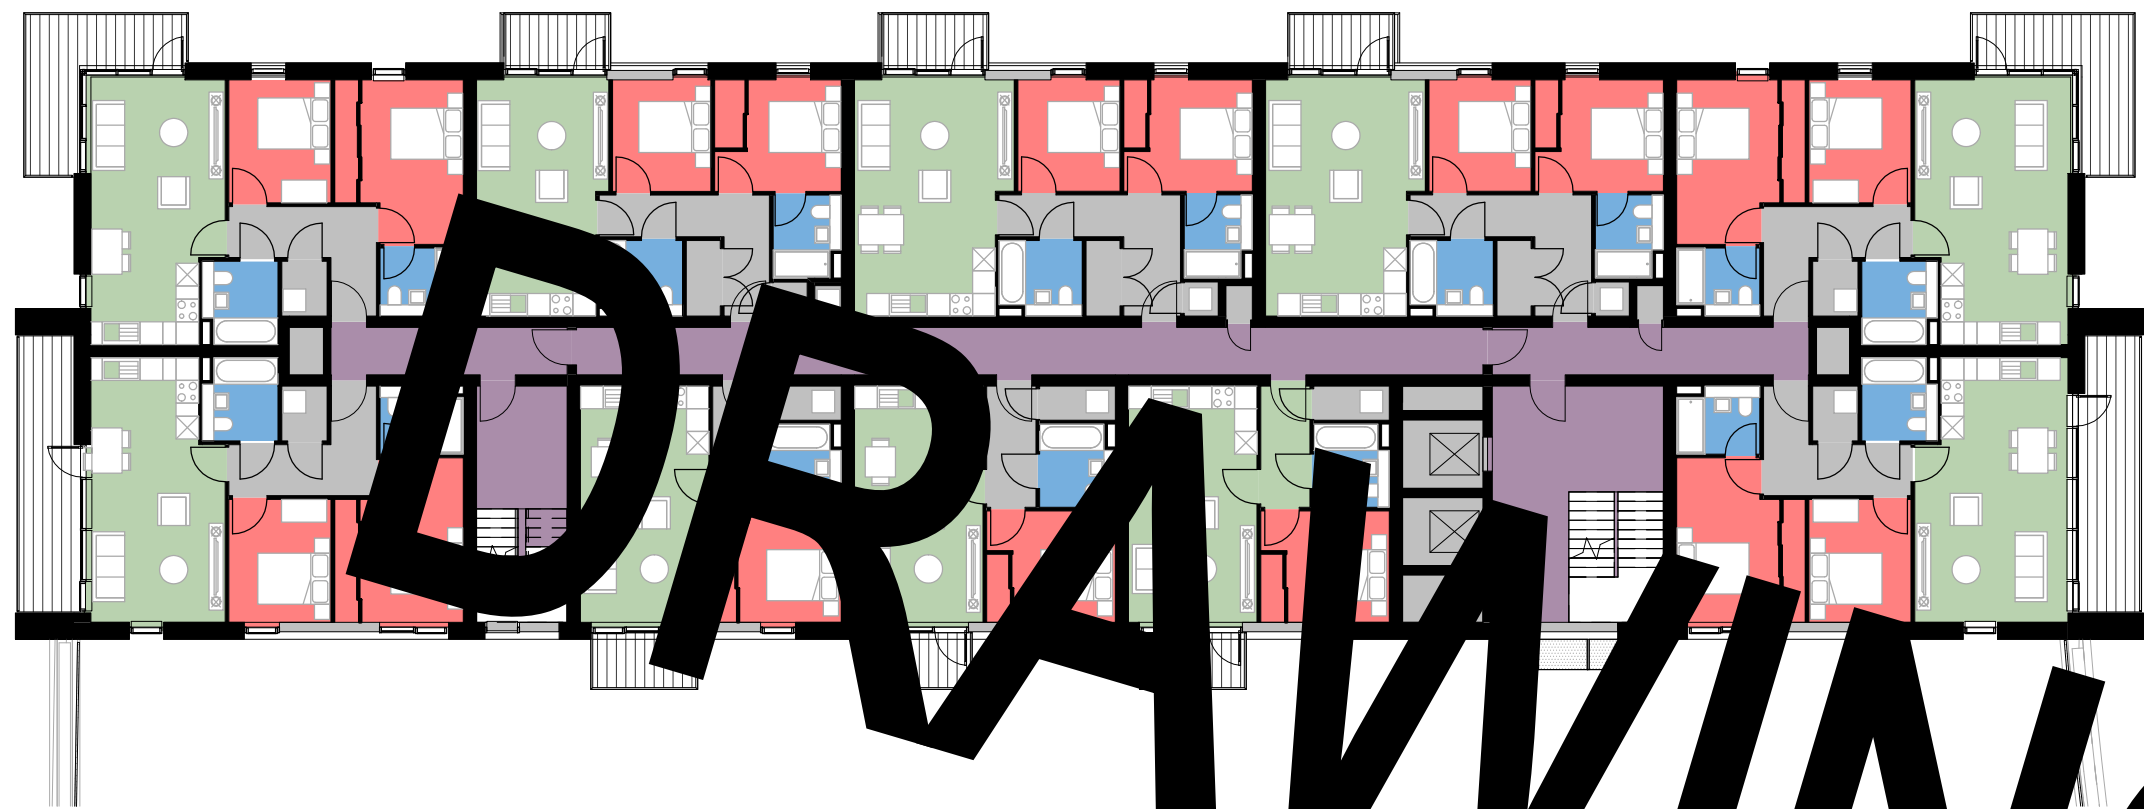


2 Typical Upper Floor Plan (2nd to 5th floors)
1 : 200



1 Podium Floor Plan (1st floor)
1 : 200




0 Ground Floor Layout - L00
1 : 200

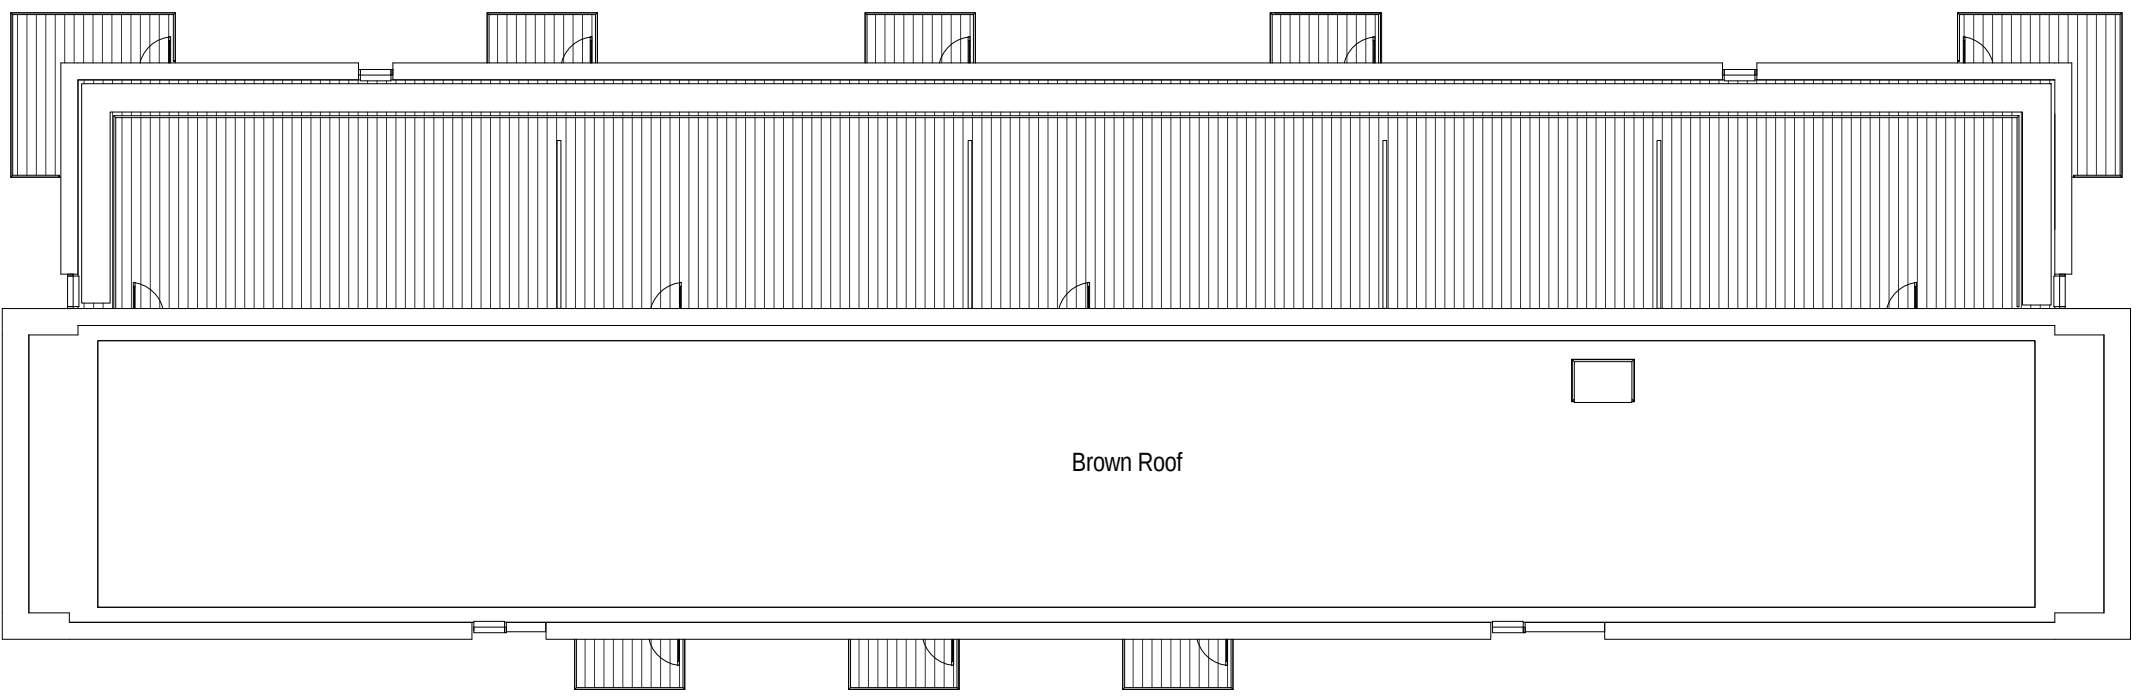


RL Roof Plan
1 : 200



7 Upper Duplex Floor Plan (7th floor)
1 : 200

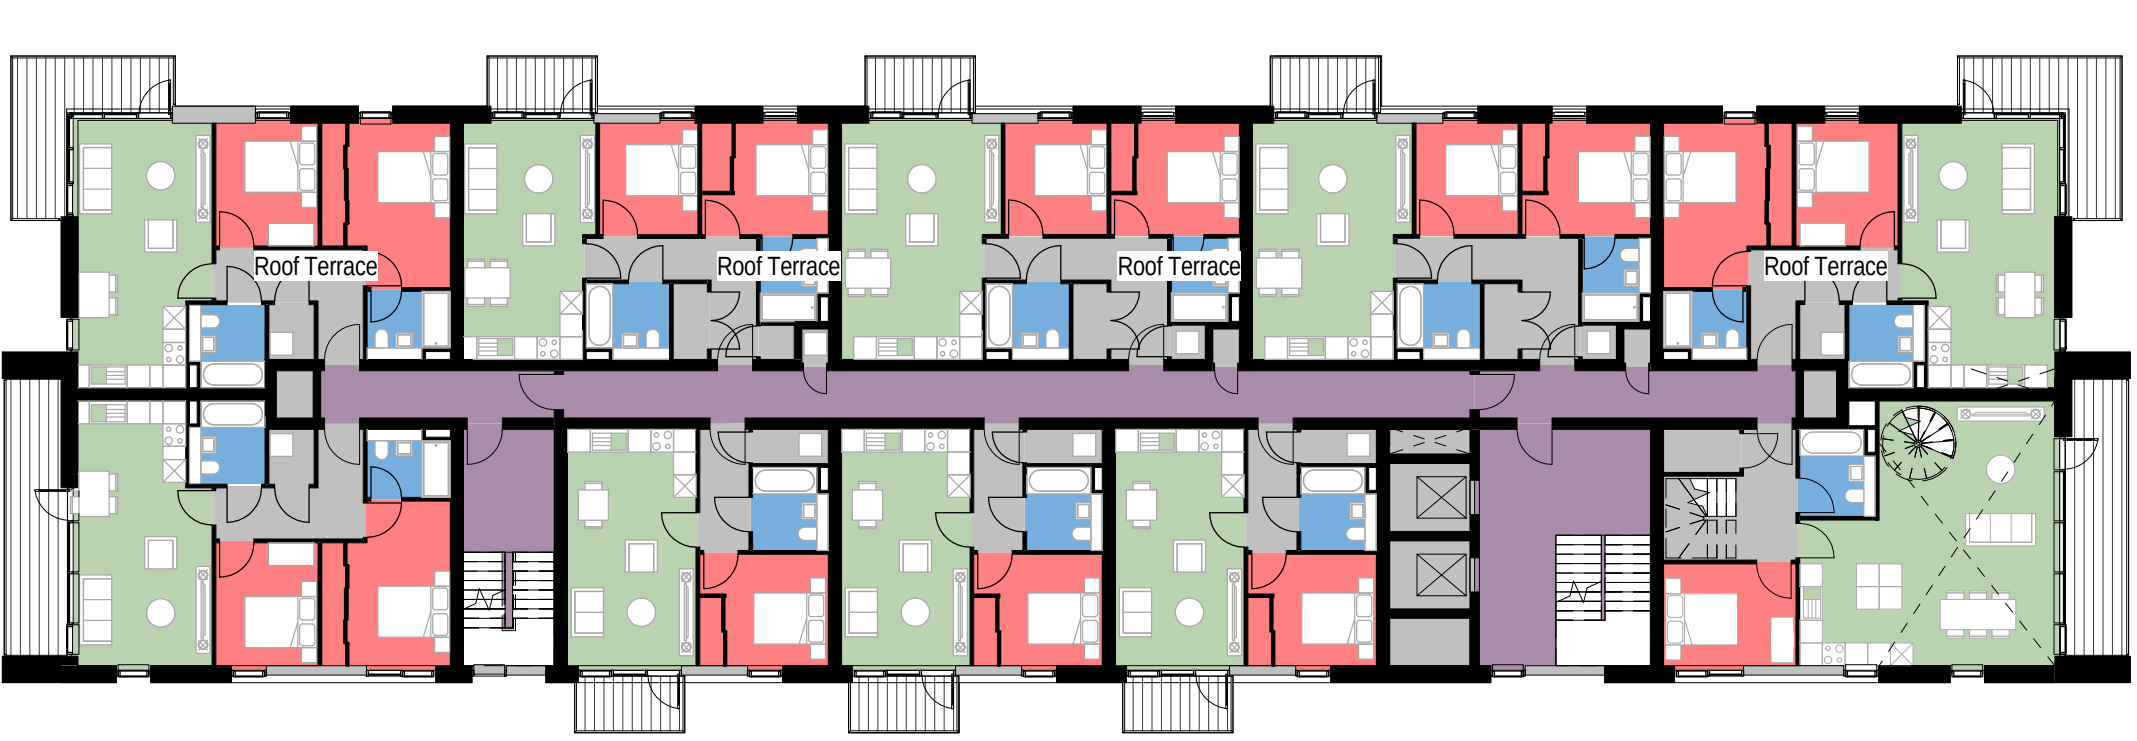

6 Lower Duplex Floor Plan (6th floor)
1 : 200

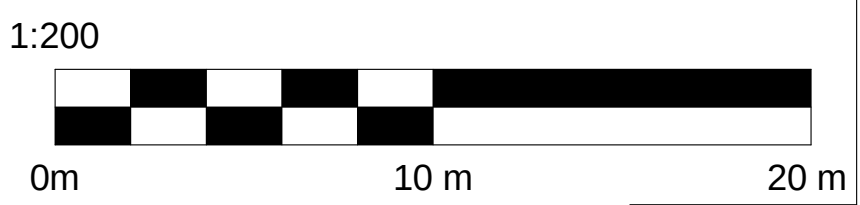


The internal layouts within apartments will be subject to design development.


The precise location of walls and internal doors and the detailed layout of bathroom and kitchen areas will be subject of non-material changes and may vary from the internal layouts set out in these plans.

These minor alterations will not affect the potion and arrangement to external doors and windows nor will they affect the relative relationship between habitable rooms and windows.


The survey information shown on this drawing is based on a topographical survey prepared by a third party and Broadway Malayan Limited accept no responsibility for the accuracy or completeness of the survey.

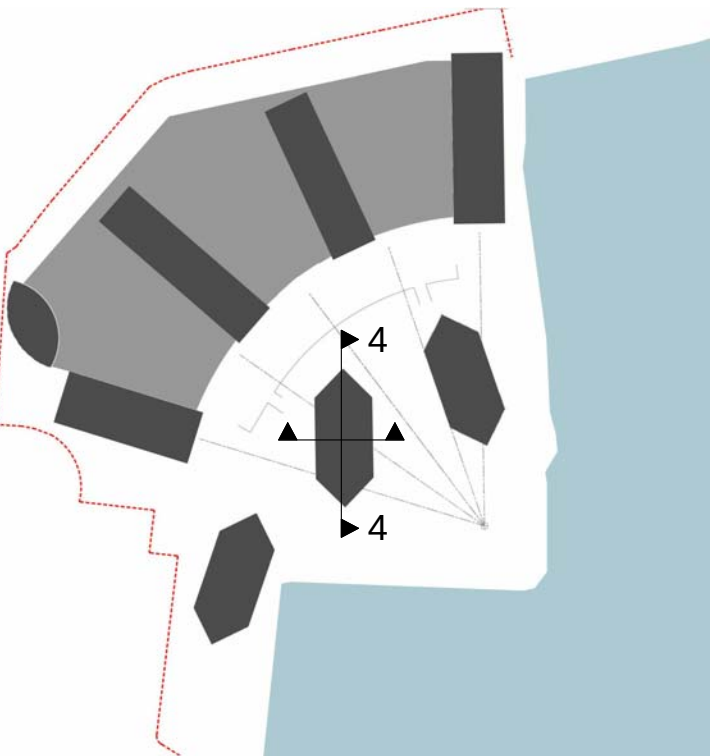


P	5	Change to Phase 6 Boundaries	17.01.18	jc
P	4	Building heights reduced	24.10.17	DJ
P	3	Scale added	23.06.17	DJ
P	2	Planning Issue	25.05.17	SD/DJ
P	1	Draft planning issue	11.05.17	DJ/SD
-	Rev	Description	Date	Issued by

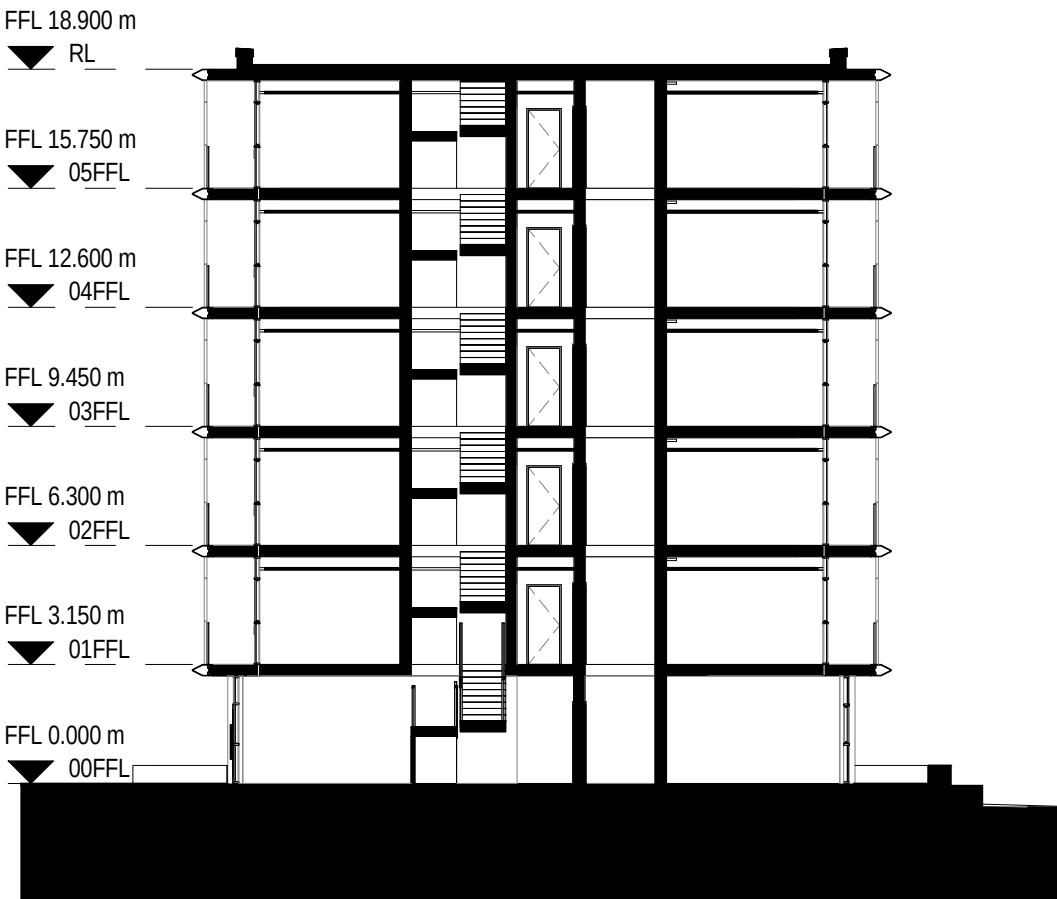


3 Pavilion Block Cross Section 3-3
1 : 200

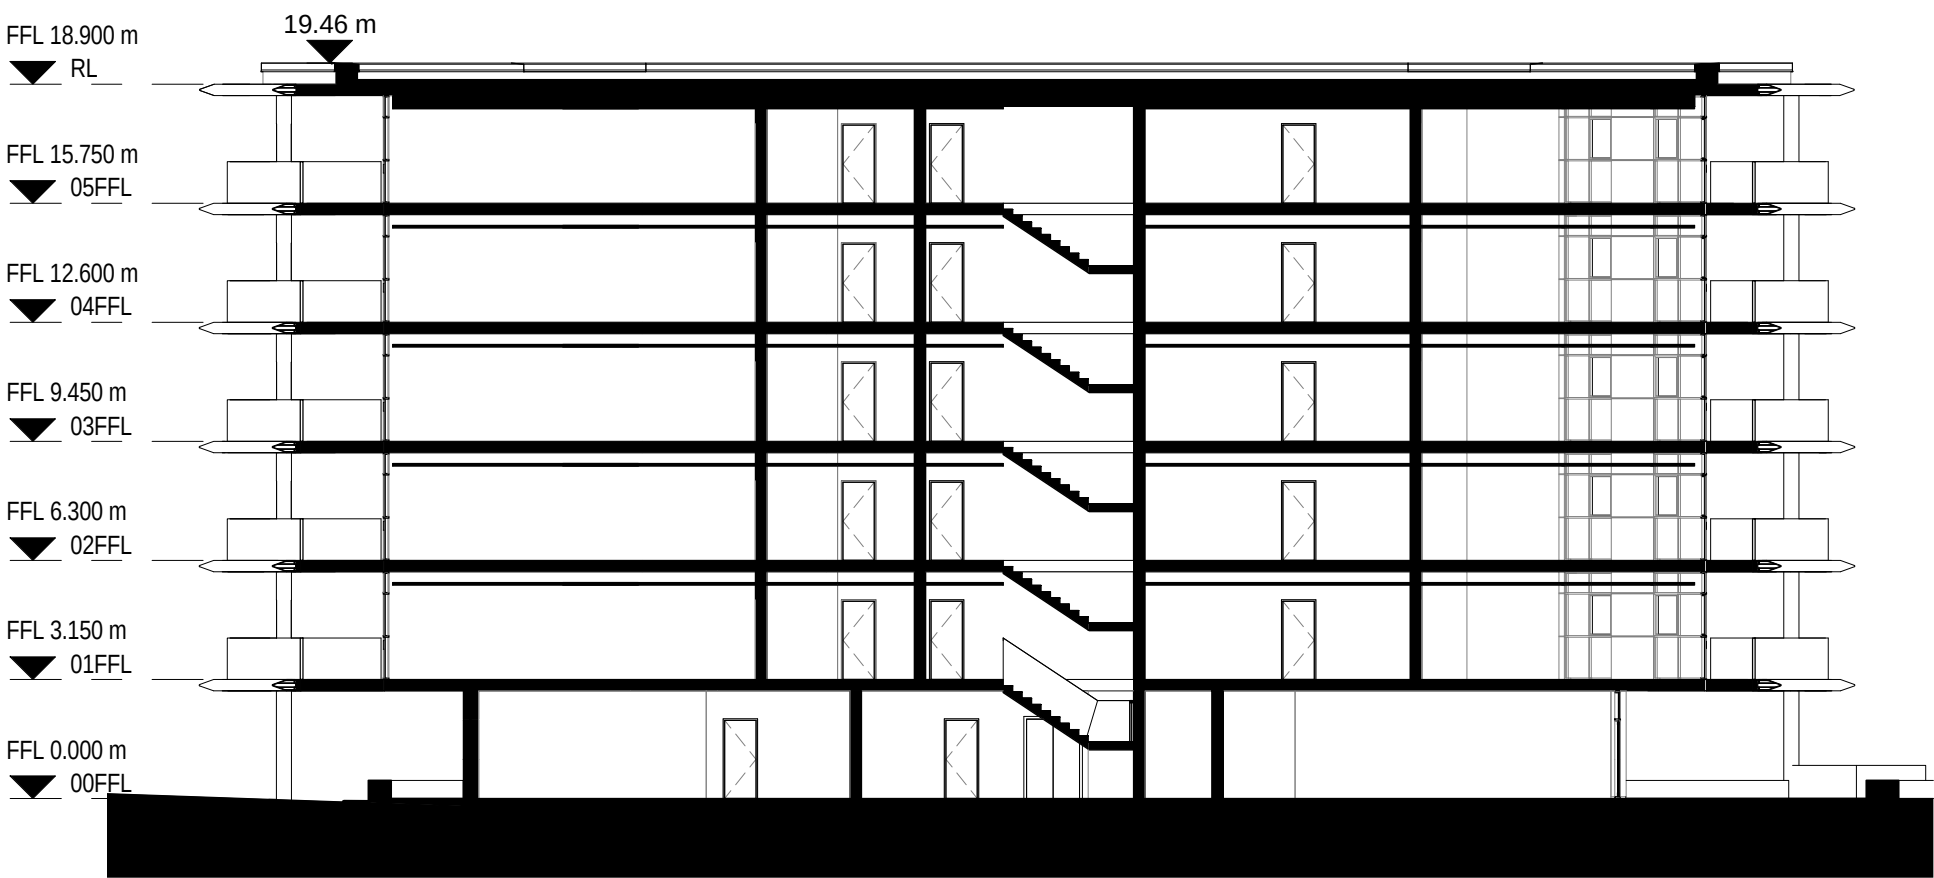


4 Pavilion Block Long Section 4-4
1 : 200

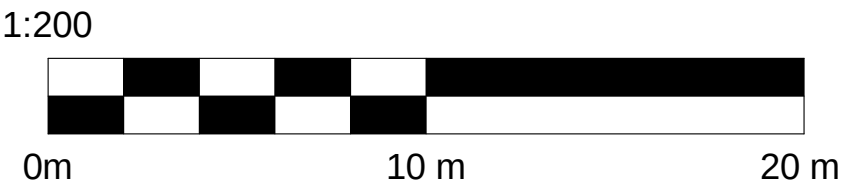

Status	PLANNING	
Scale	1 : 200	Drawn SD
Job number	30934	Date 23/03/17
	A-P6-04-001	Revision P5
Original size 100mm@A1 Copyright Broadway Malayan Limited		

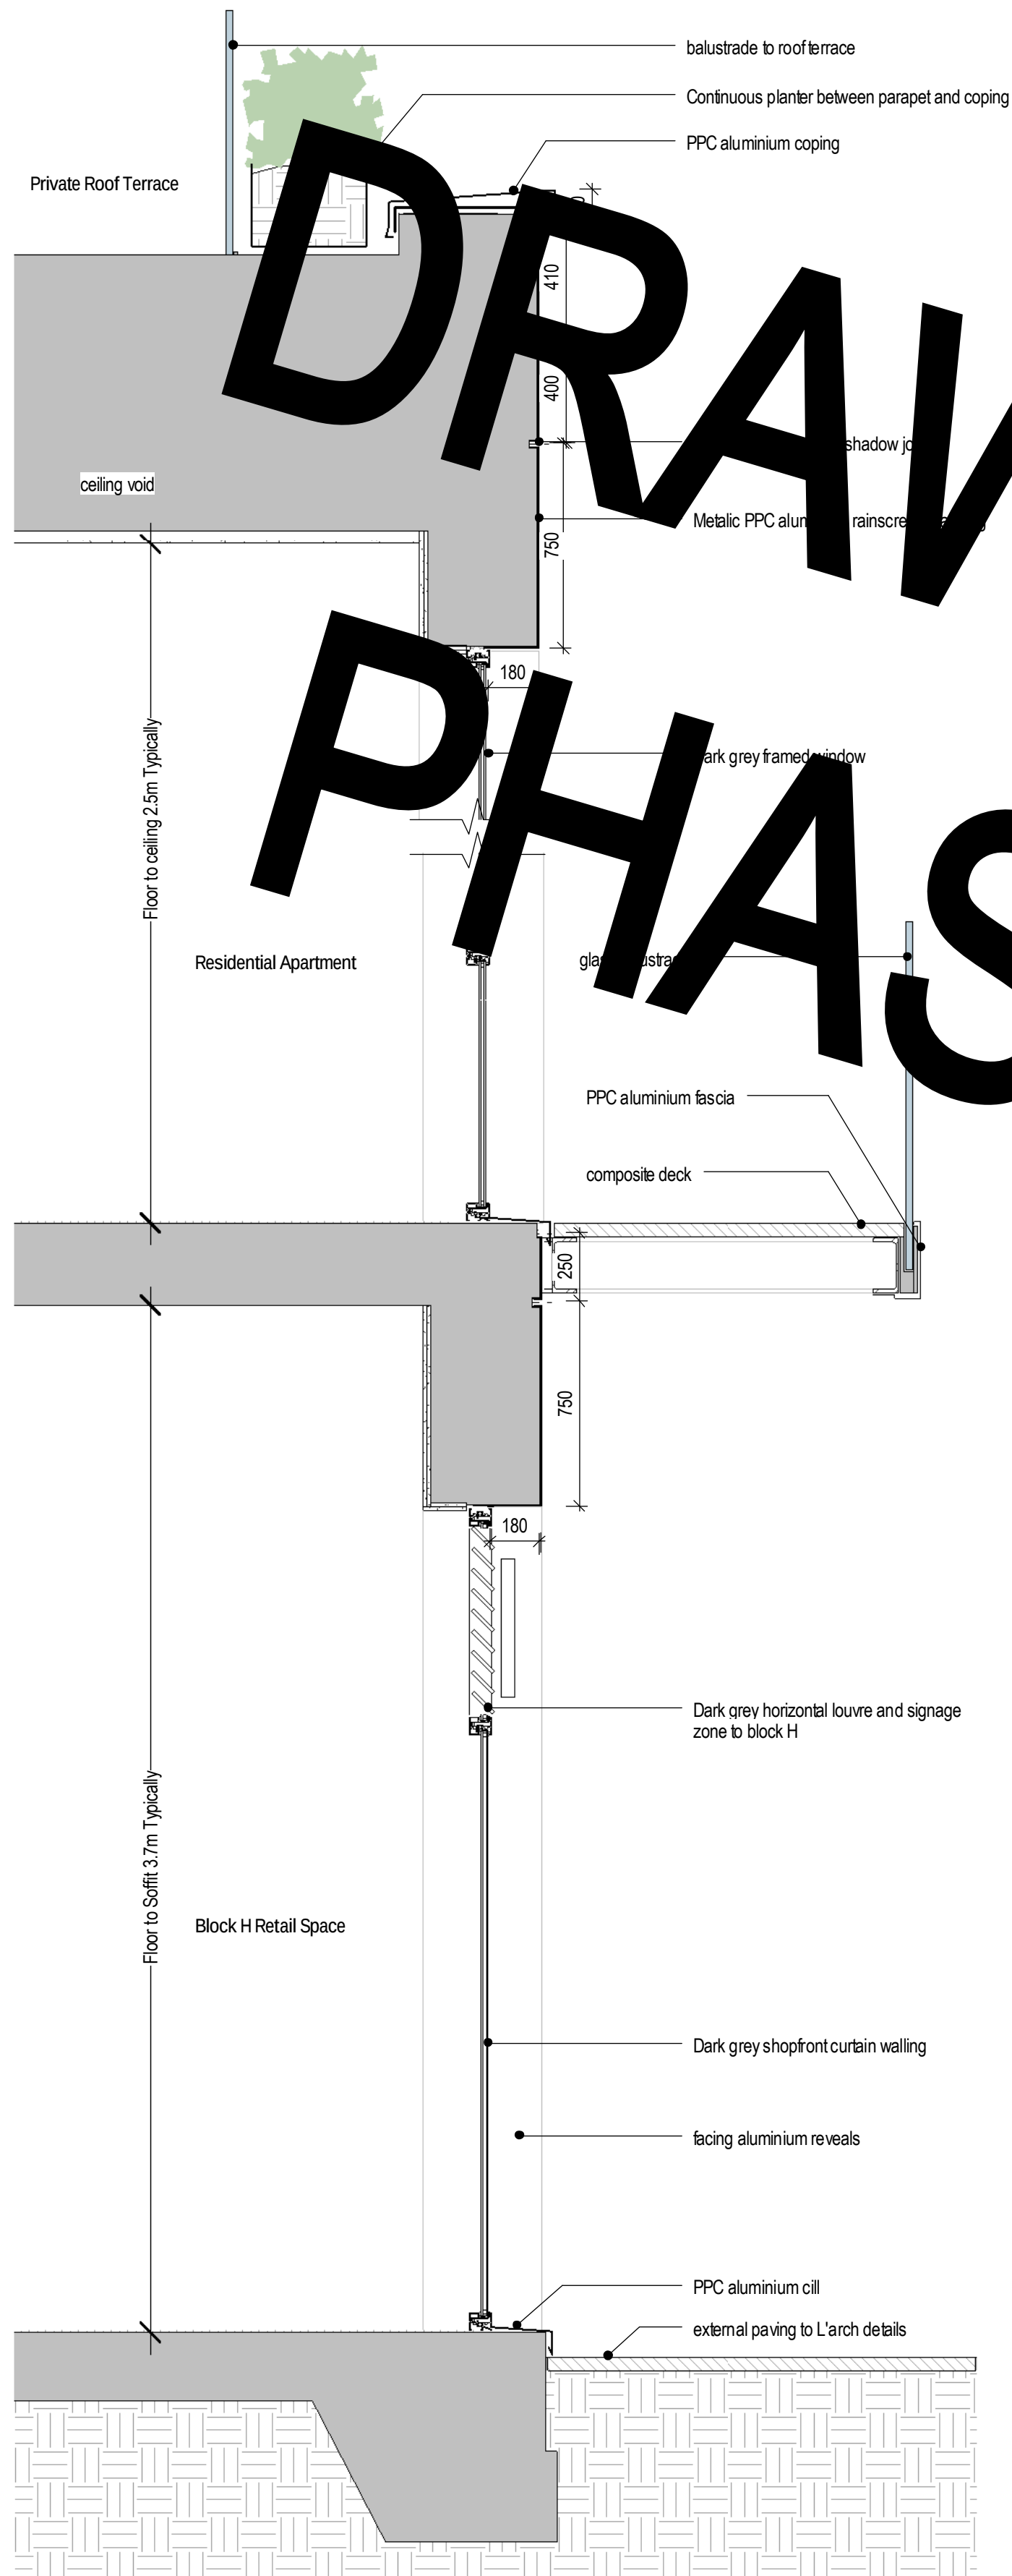



1 Typical Bay Section Side A
1:20

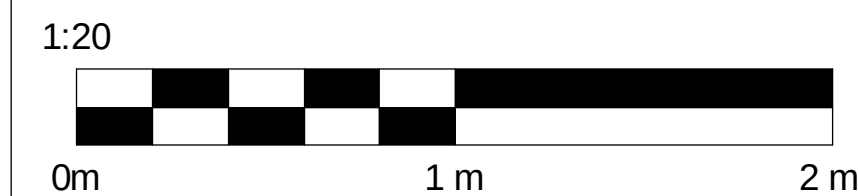

2 Block H Typical Bay Elevation Side A
1:100




3 3D Axo section view - Radial Block Side A
1:100

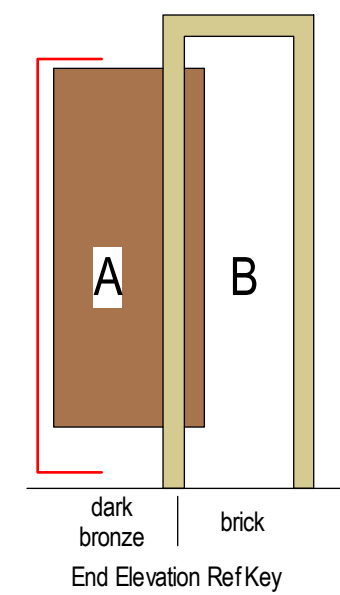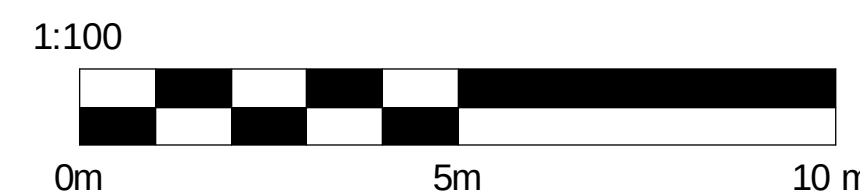

The internal layouts within apartments will be subject to design development.
The precise location of walls and internal doors and the detailed layout of bathroom and kitchen areas will be subject of non-material changes and may vary from the internal layouts set out in these plans.
These minor alterations will not affect the position and arrangement to external doors and windows nor will they affect the relative relationship between habitable rooms and windows.

The survey information shown on this drawing is based on a topographical survey prepared by a third party and Broadway Malayan Limited accept no responsibility for the accuracy or completeness of the survey.

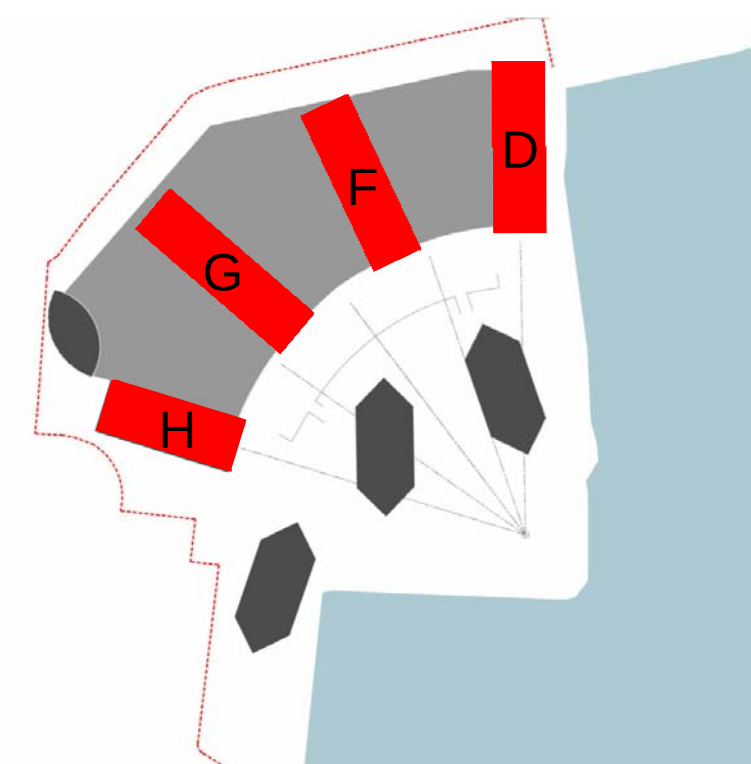

P	Scale	Date	Issued by
P	1:20	23.06.17	DJ
P	1:100	07.06.17	DJ
P	1:100	07.06.17	DJ



GREEN PARK VILLAGE
St Edward
Designed for life

BroadwayMalayan^{BM}
Architecture Urbanism Design

Ilex House, 10 High Street
Reading
Berkshire
RG7 5AN

T: +44 (0)118 932 3456
F: +44 (0)118 932 3461
E: RDG@BroadwayMalayan.com

www.BroadwayMalayan.com




Client
St Edward Homes Ltd
Project
Green Park Village - Phase 6

Description
**Bay Study - Typical Radial Blocks
D-H Side A**

Status
PLANNING
Scale
As indicated
Job number
30934
Drawn
DK
Drawing number
A-P6-04-010
Date
03/16/17
Revision
P4


Original size 100mm@A1 Copyright Broadway Malayan Limited

DRAWING OMITTED FROM PHASE 6B APPLICATION

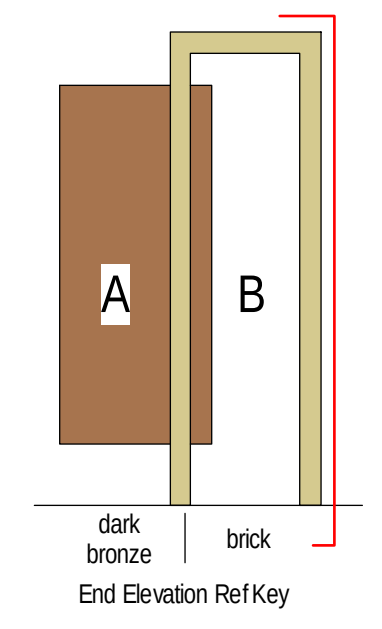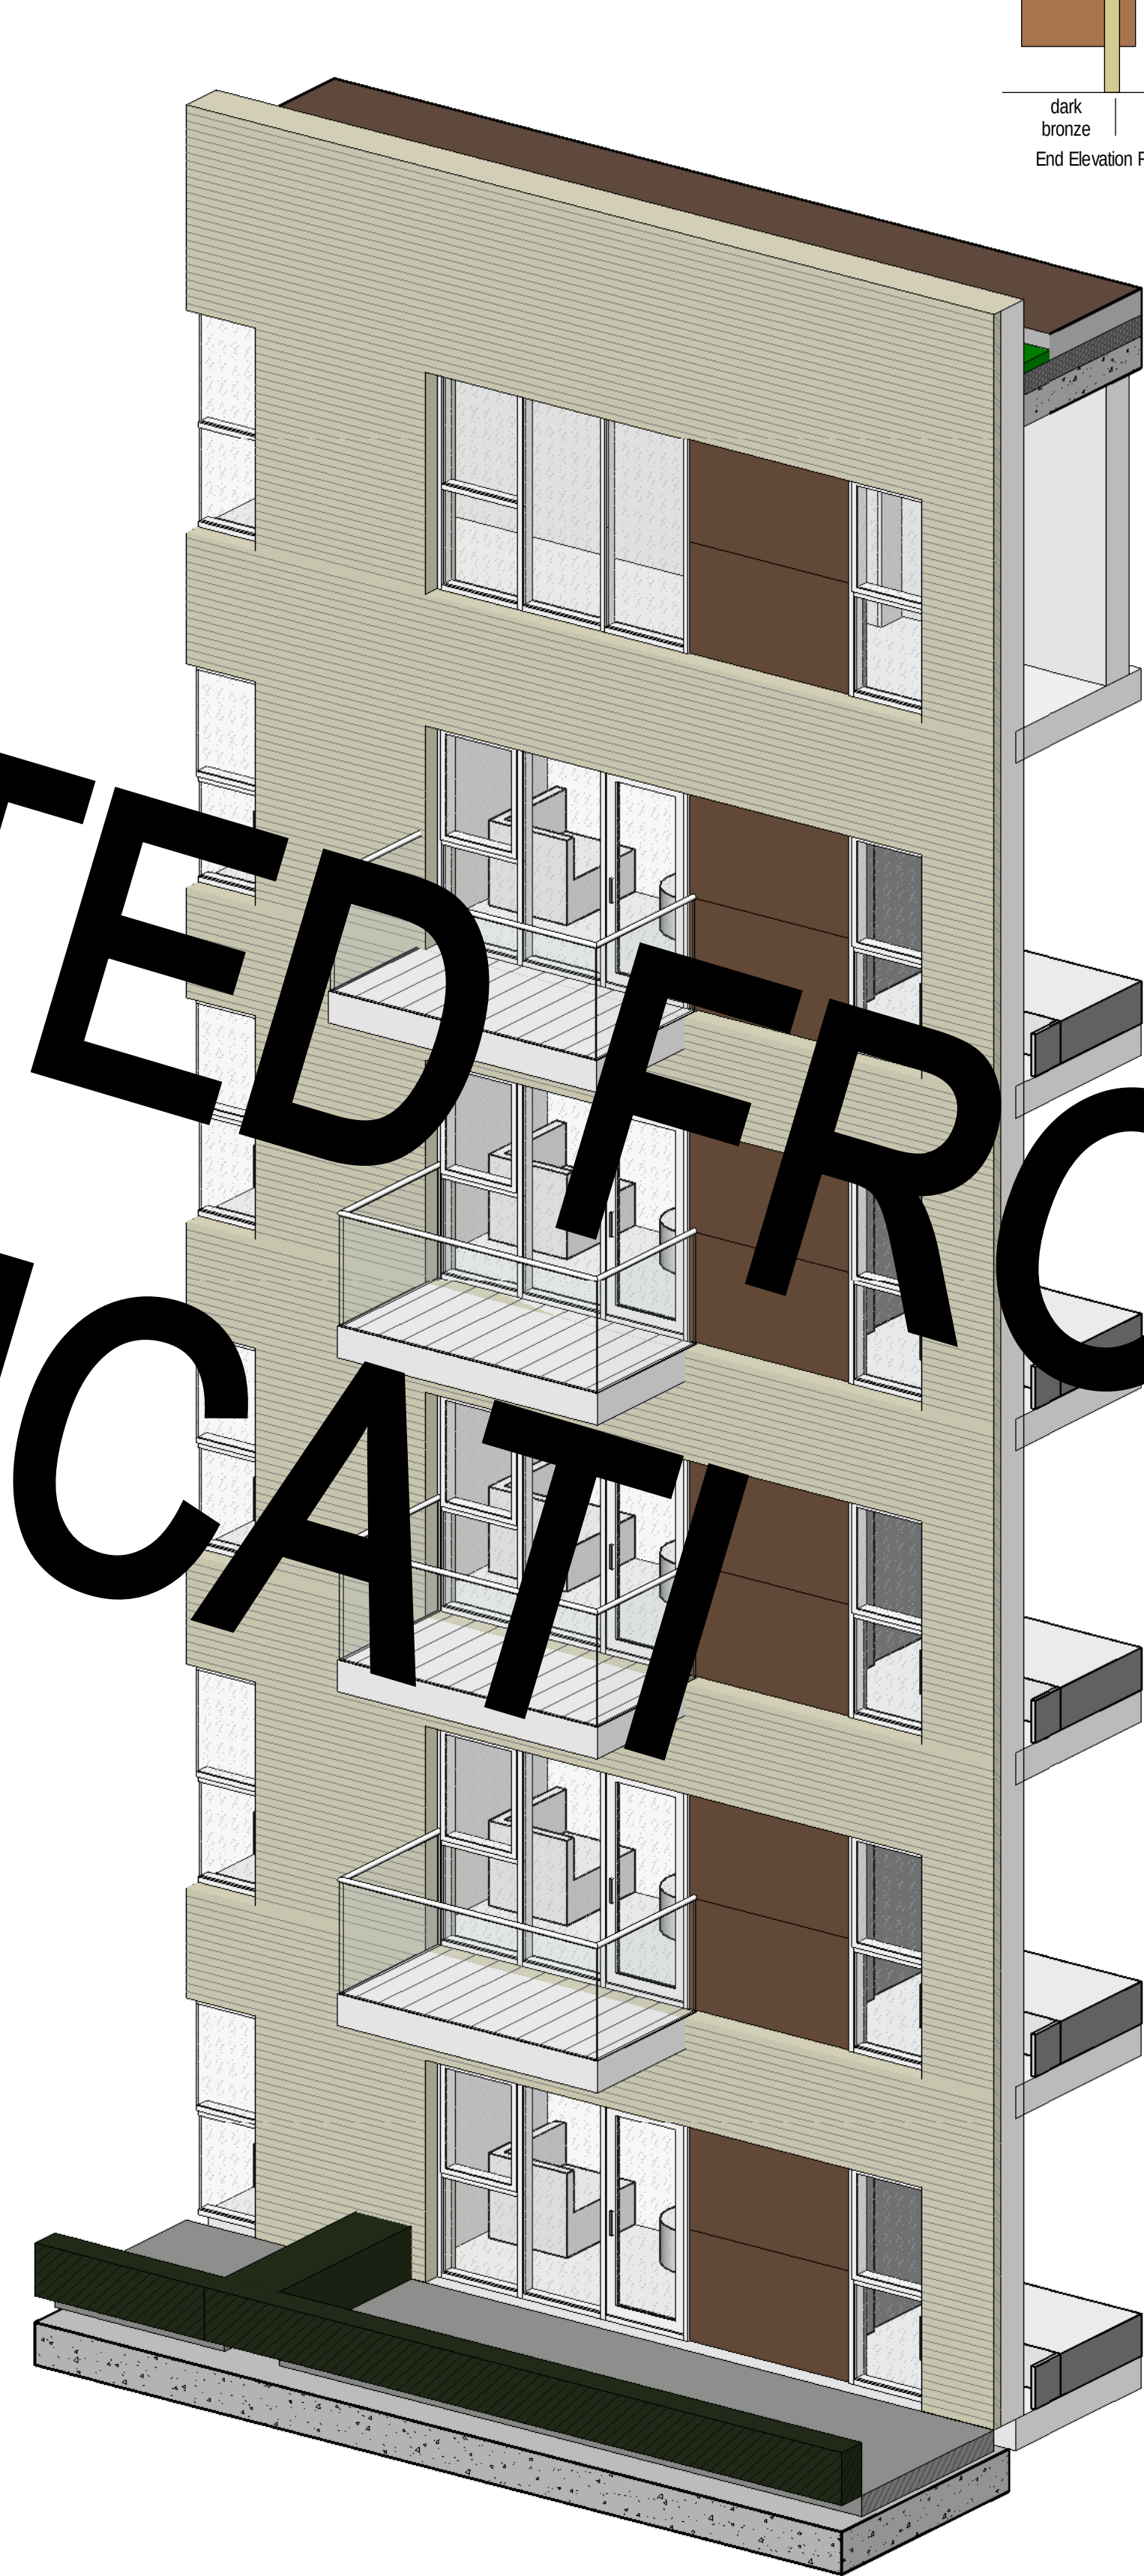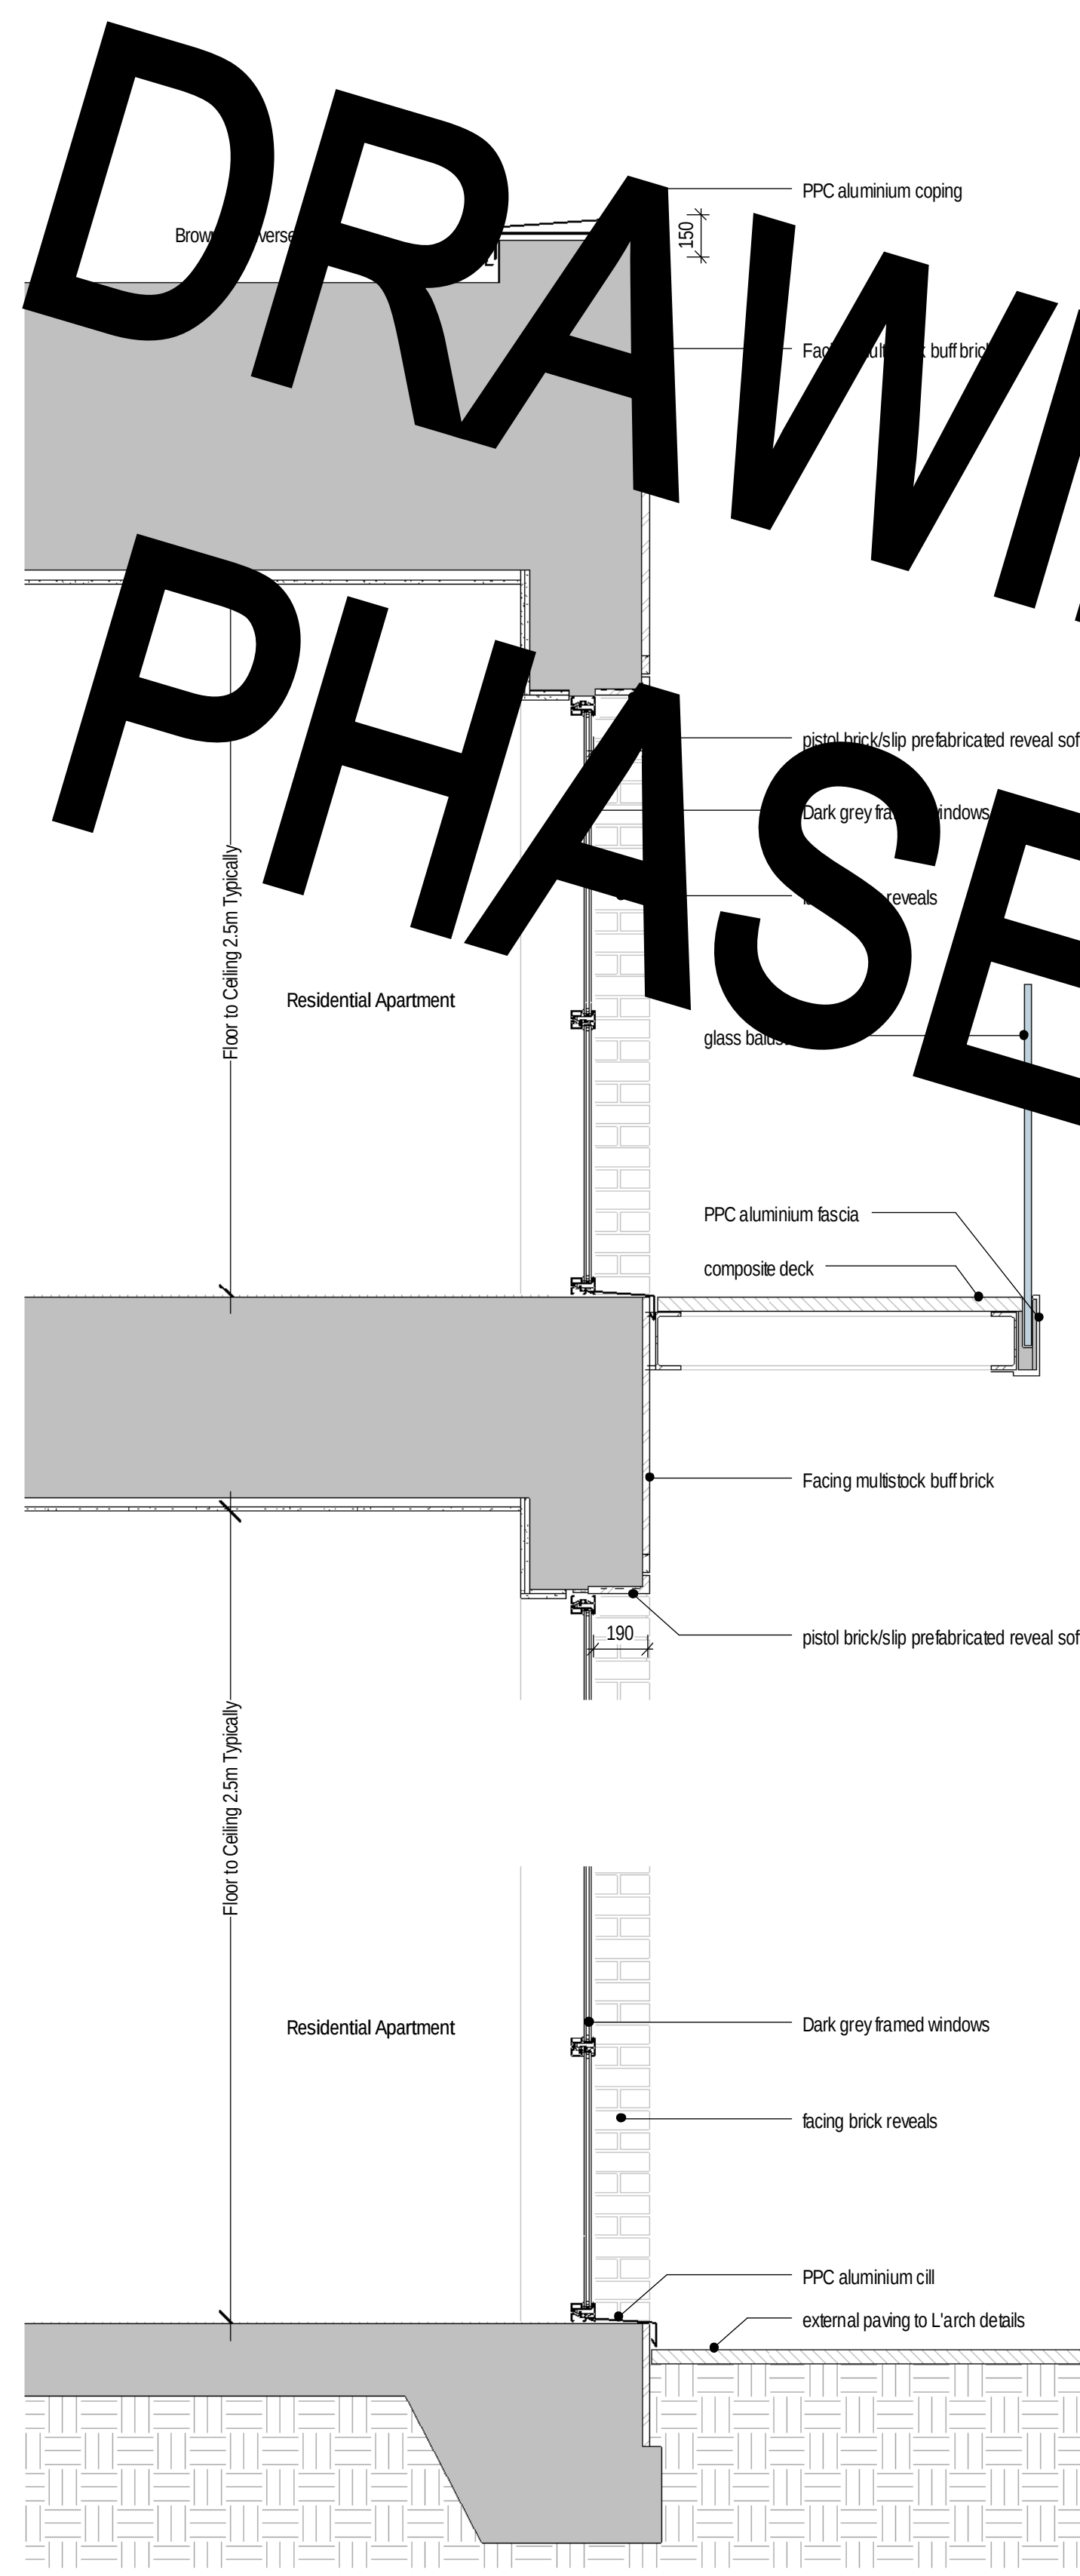

The internal layouts within apartments will be subject to design development.
The precise location of walls and internal doors and the detailed layout of bathroom and kitchen areas will be subject of non-material changes and may vary from the internal layouts set out in these plans.
These minor alterations will not affect the position and arrangement to external doors and windows nor will they affect the relative relationship between habitable rooms and windows.

The survey information shown on this drawing is based on a topographical survey prepared by a third party and Broadway Malayan Limited accept no responsibility for the accuracy or completeness of the survey.

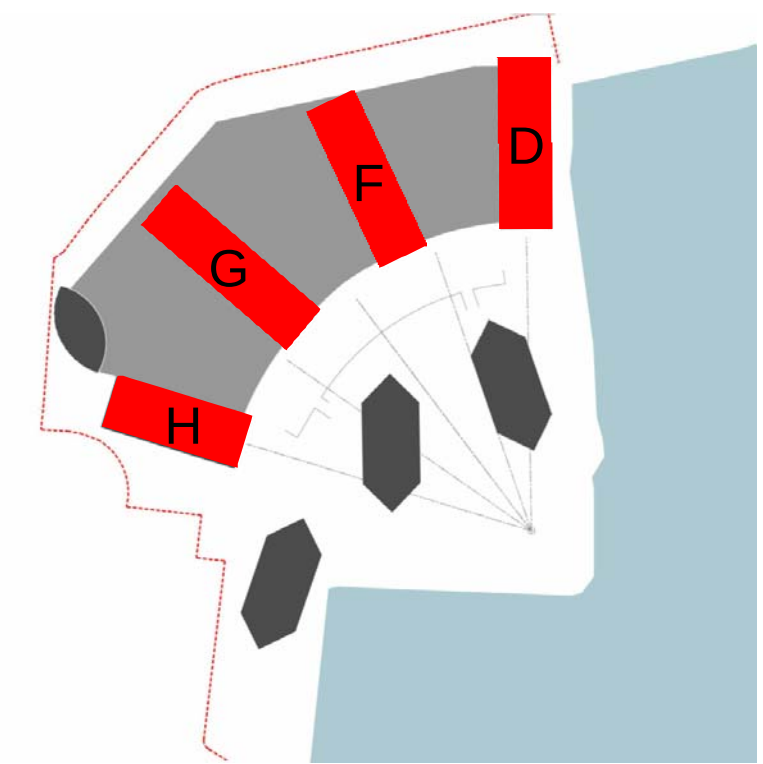

P	4	Scale added	23.06.17	DJ
P	3	Planning Issue	07.06.17	DJ
-	Re	Description	Date	Issued by

GPV

GREEN PARK VILLAGE
St Edward
Designed for life

BroadwayMalayan^{BM}
Architecture Urbanism Design
lex House, 10 High Street
Theale
Reading
Berkshire
RG7 5AN
T: +44 (0)118 932 3456
F: +44 (0)118 932 3461
E: RDG@BroadwayMalayan.com
www.BroadwayMalayan.com


Client
St Edward Homes Ltd
Project
Green Park Village - Phase 6

Description
**Bay Study - Typical Radial Blocks
D-H Side B**

Status	PLANNING	Date	March 2017
Scale	As indicated	Drawn	DLJ
Job number	30934	Drawing number	A-P6-04-011
Revision			P4
Original size 100mm@A1		Copyright Broadway Malayan Limited	

The internal layouts within apartments will be subject to design development.
The precise location of walls and internal doors and the detailed layout of bathroom and kitchen areas will be subject of non-material changes and may vary from the internal layouts set out in these plans.
These minor alterations will not affect the position and arrangement to external doors and windows nor will they affect the relative relationship between habitable rooms and windows.

The survey information shown on this drawing is based on a topographical survey prepared by a third party and Broadway Malayan Limited accept no responsibility for the accuracy or completeness of the survey.

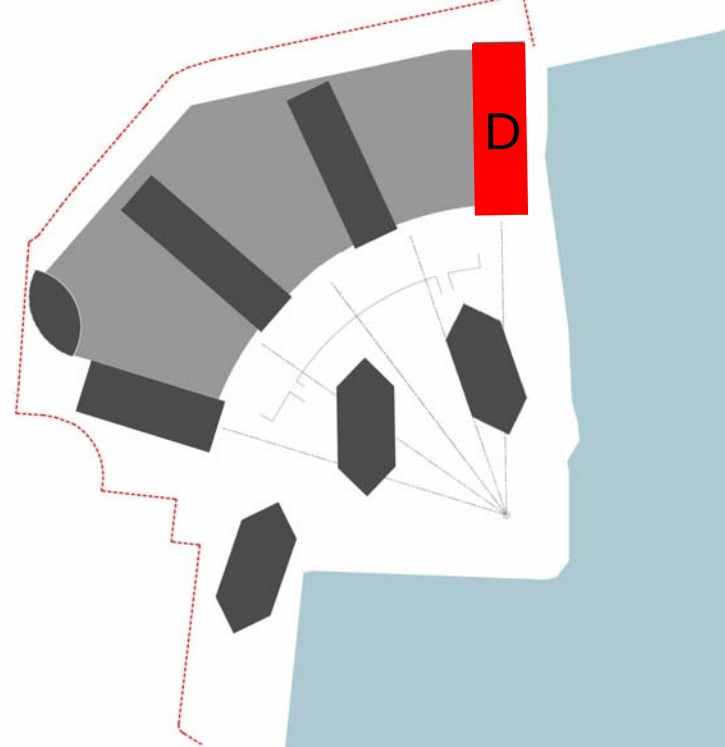

Landscape to ground level and podiums removed for clarity. See Landscape Architects drawings for details.

- Material Key - Blocks D-H**
- 1 - Floor to soffit curtain walling
 - 2 - Glass faced spandrel panel
 - 3 - Metallic PPC aluminium cladding - Metallic Dark
 - 4 - Metallic PPC aluminium cladding - Metallic Light
 - 5 - Multistock Facing Brickwork
 - 6 - Glazed access doors
 - 7 - Glazed balustrade
 - 8 - PPC aluminium fascia
 - 9 - PPC aluminium faced doors
 - 10 - Glazed Canopy
 - 11 - Timber Entrance Door
 - 12 - Bin/Bike Screen
 - 13 - Planting Trough to Podium Edge
 - 14 - Concrete column
 - 15 - Vertical louvered car park screen
 - 16 - Planted retaining wall
 - 17 - Storefront glazing with louvers/signage over

P	6	Building heights reduced	24.10.17	DJ
P	5	Scale added	23.06.17	DJ
P	4	Planning Issue	07.06.17	DJ
P	3	Planning Issue	22.05.17	DJ/SD
P	2	Draft planning issue	11.05.17	DJ/SD
P	1	First Issue	18.05.17	DLJ
-	Rev	Description	Date	Issued by



BroadwayMalayan^{BM}
Architecture Urbanism Design

Ilex House, 10 High Street
Theale
Reading
Berkshire
RG7 5AN
T: +44 (0)118 932 3456
F: +44 (0)118 932 3461
E: Rdg@BroadwayMalayan.com
www.BroadwayMalayan.com

Client
St Edward Homes Ltd
Project
Green Park Village - Phase 6

Description
GA Elevations - Block D


Status	PLANNING		
Scale	Drawn	Date	
1 : 200	DK	March 2017	
Job number	Drawing number	Revision	
30934	A-P6-05-002	P6	

Original size 100mm@A1 Copyright Broadway Malayan Limited


DRAWING OMITTED FROM PHASE 6B APPLICATION




1 Block D - East Elevation (facing road)
1 : 200

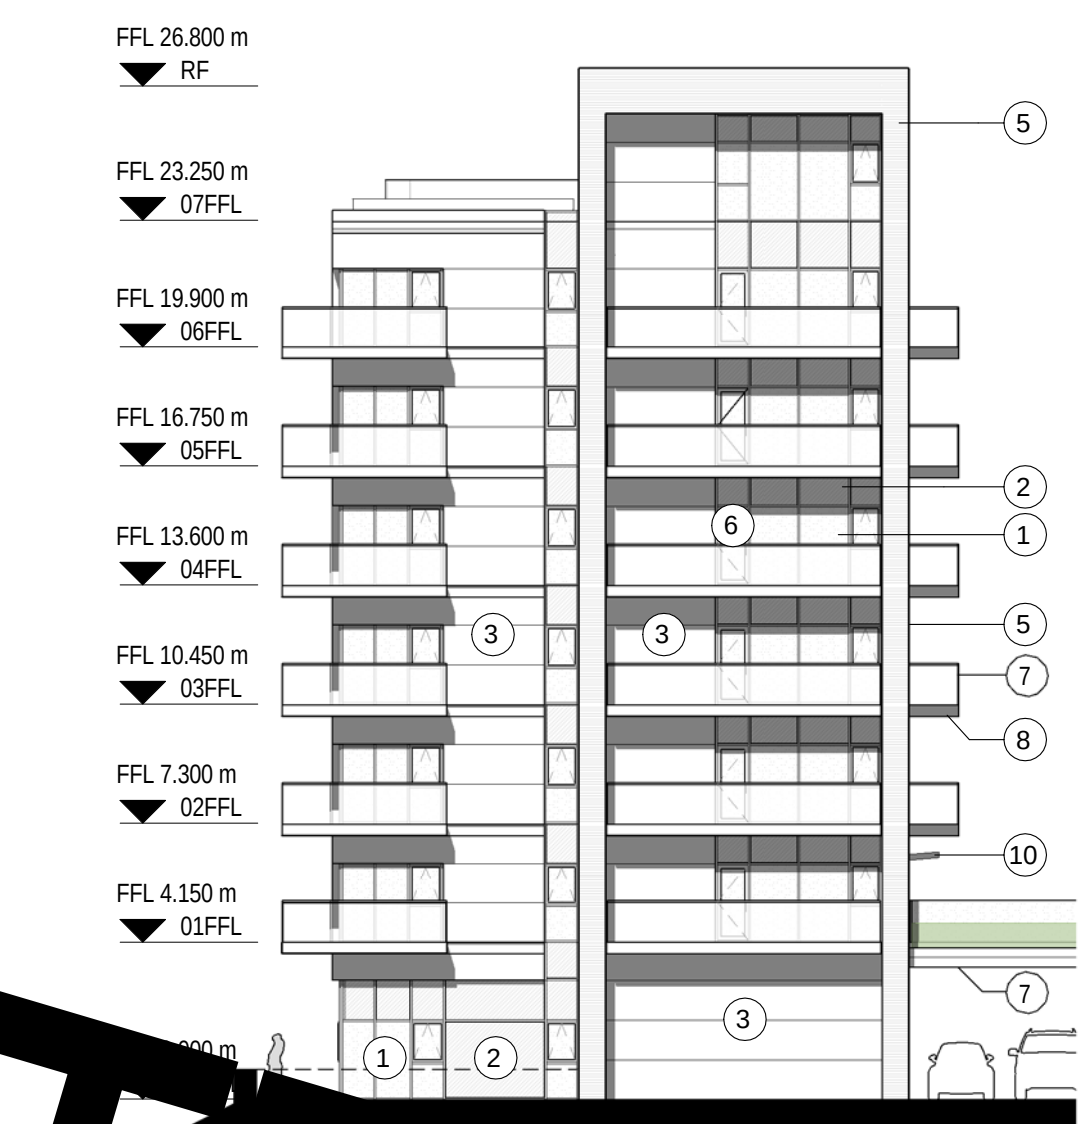

2 Block D - North Elevation
1 : 200

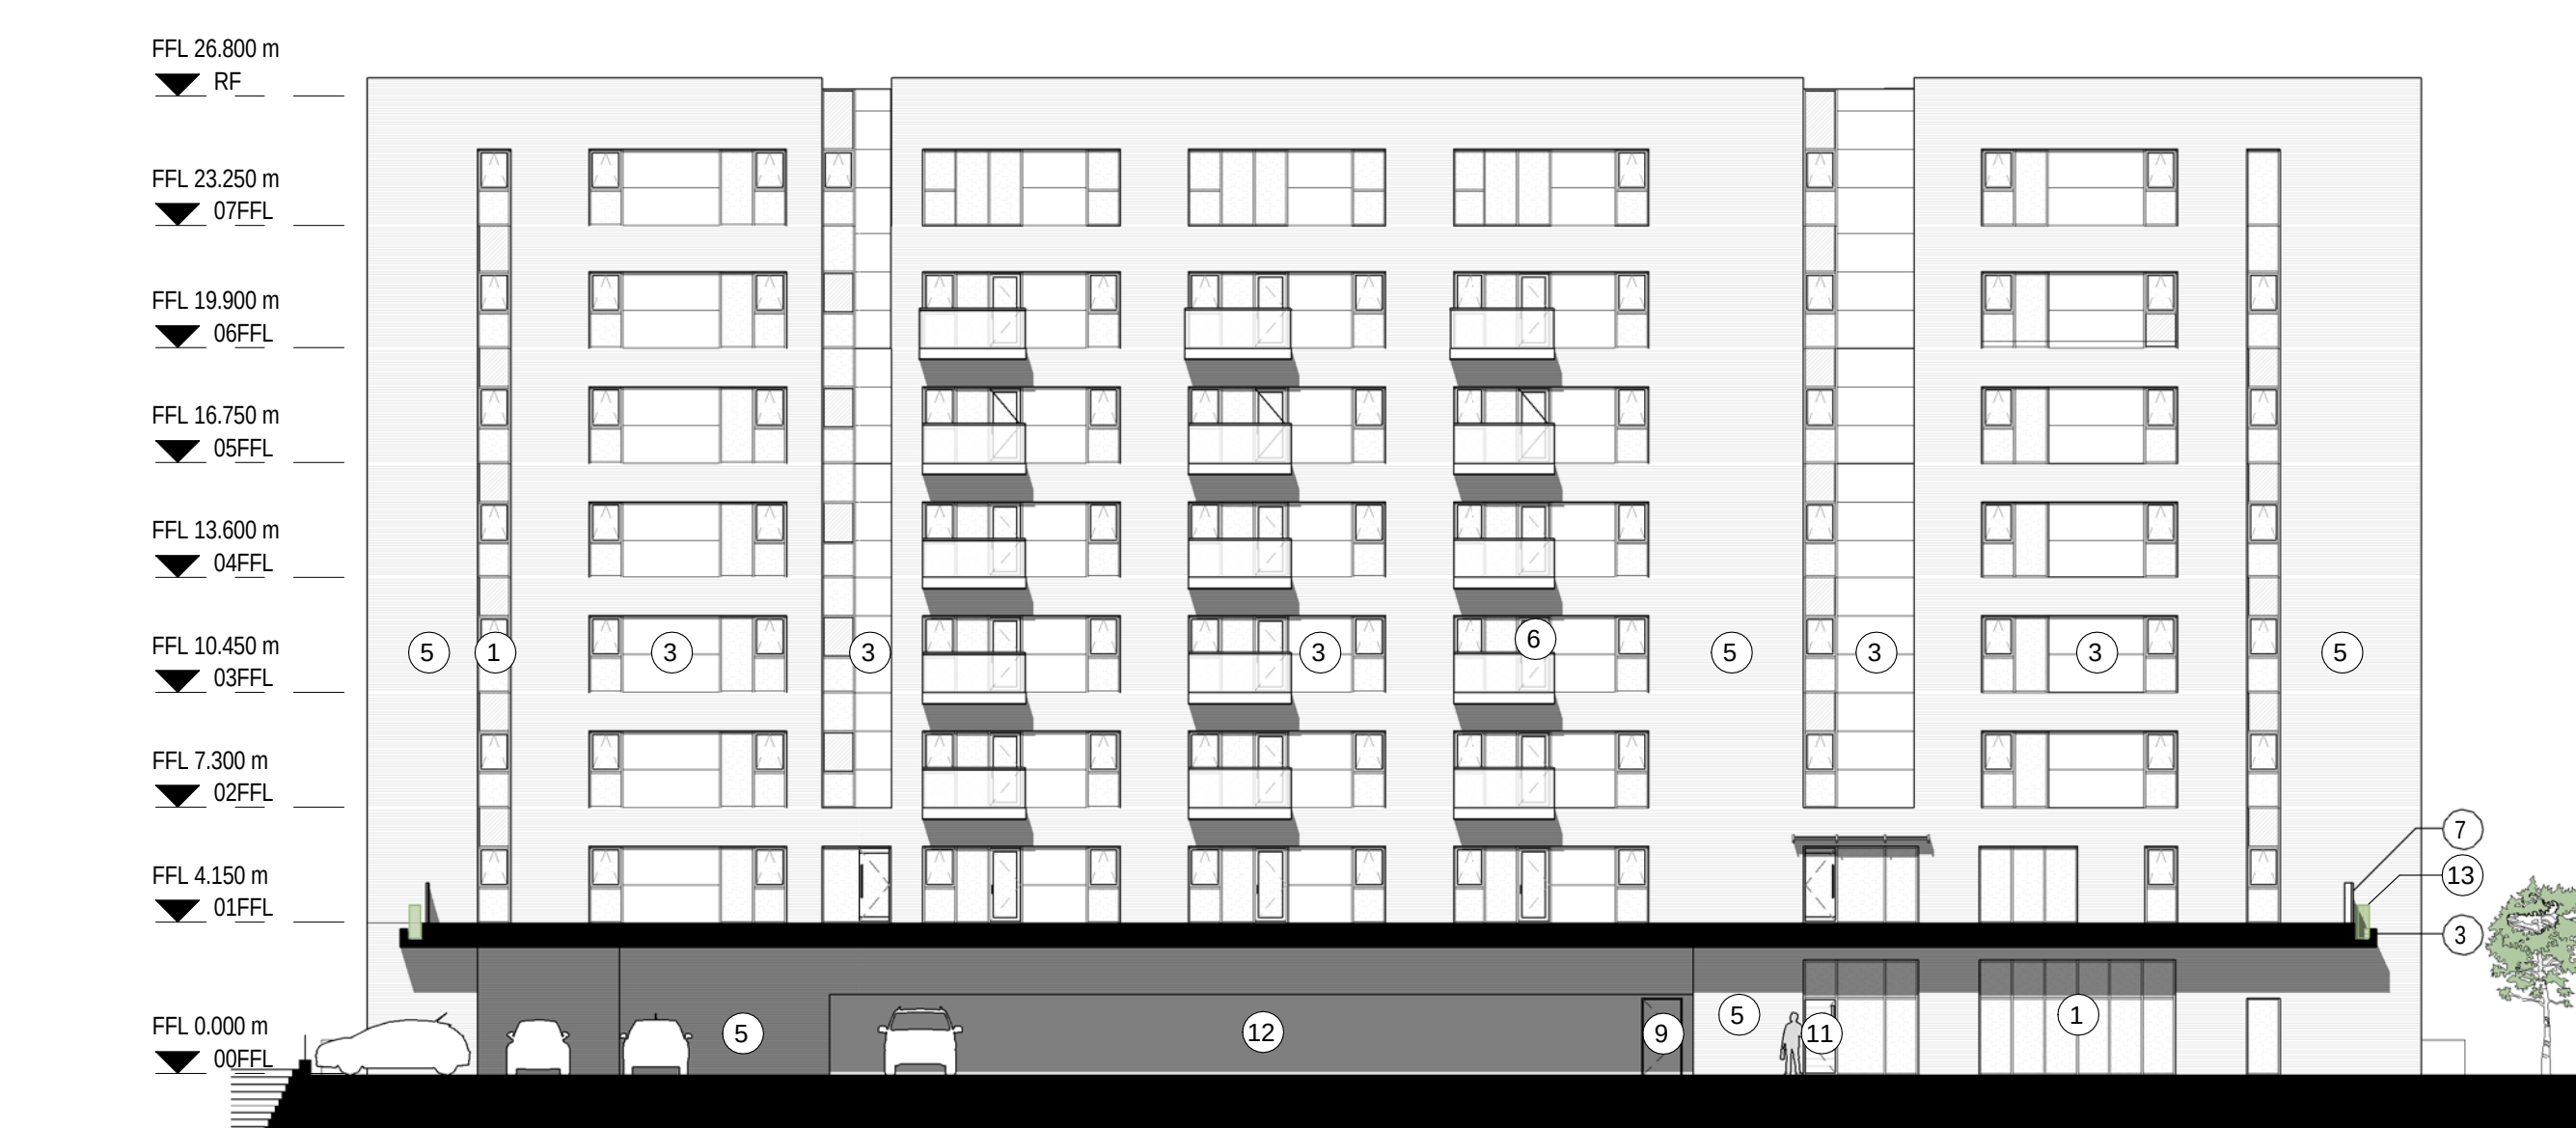

3 Block D - West Elevation
1 : 200

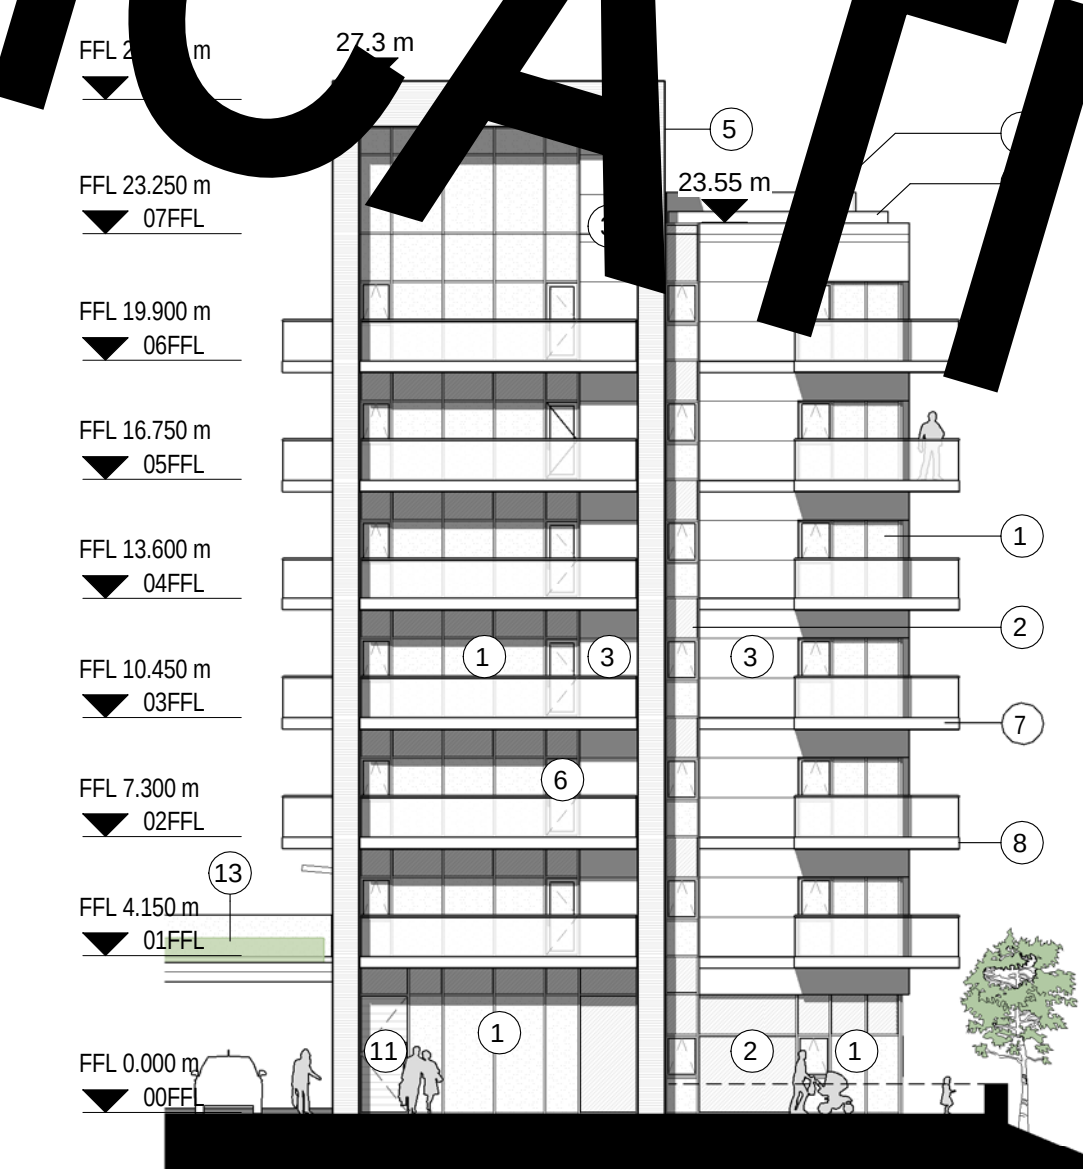

4 Block D - South Elevation (entrance)
1 : 200

