




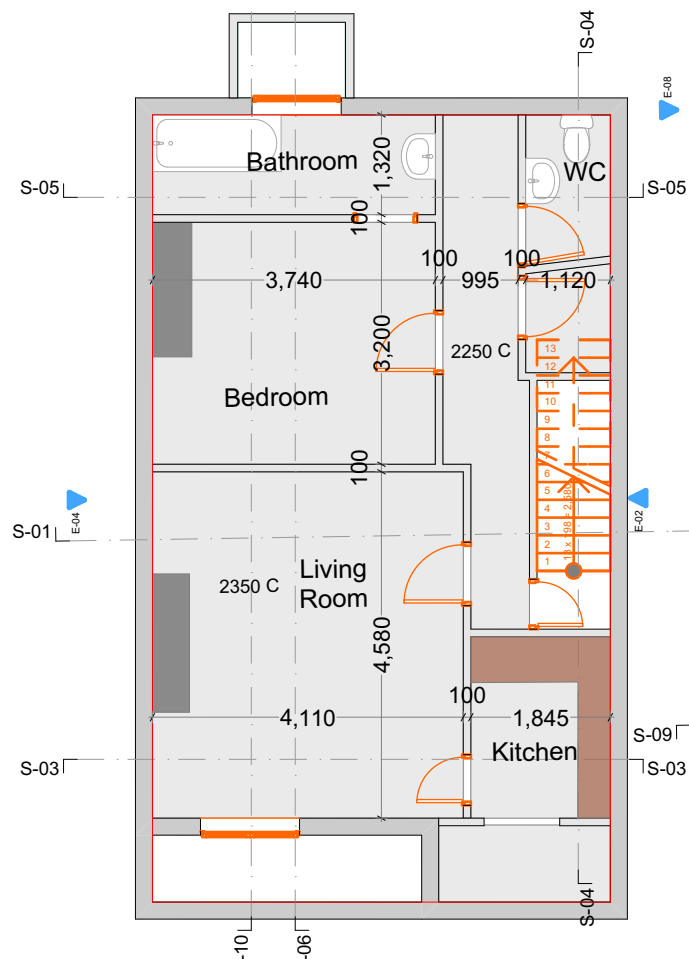

Existing Basement Plan - Scale 1:100

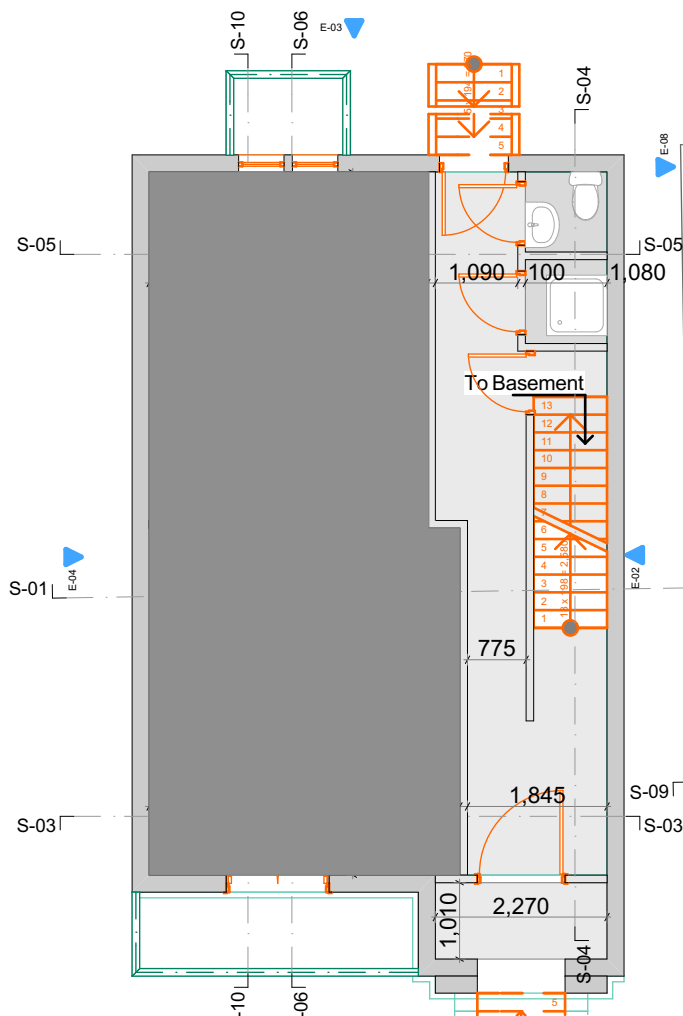


Existing 99 Ground Floor Plan - Scale 1:100

 

© This drawing remains the property of The Keen Partnership and shall not be copied without prior written consent.

All dimensions to be checked on site and any discrepancies to be reported before work commences.

Notes:

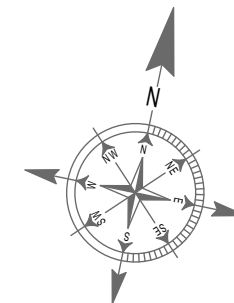

THE KEEN PARTNERSHIP

The Courtyard
Edinburgh Road
Reading RG30 2UA

Tel: 0118 9510 855
Fax: 0118 9510 866

chris@keenpartnership.co.uk
www.keenpartnership.co.uk

cabe
chartered association
of building engineers

RICS

1861
COLEGIO DE
INGENIEROS
DE
VENEZUELA

Colegio de Arquitectos
de Venezuela

Client:

Mr Ameet Ghatahora

Job Title:

97-99 London Road, Reading, RG1 5BY

Drawing Title:

Existing 97 Basement Flat

Drawing Date:

01/01/2017

Status:

97 London Road

Issue Date:

27/11/2017

Drawn By:

KC

Scale:

1:100@A4

Job No:

8716-17

Drawing No:

PL-03

Rev: