




1

North Elevation

Erleigh Road

SCALE 1:100

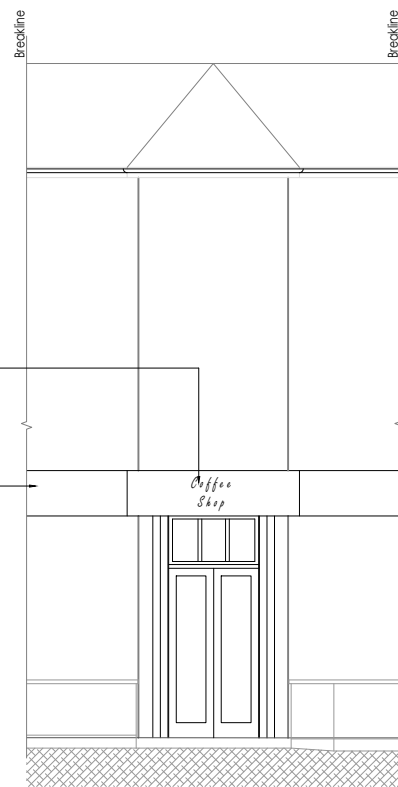

2

North West Elevation

Main Entrance

SCALE 1:100




3

West Elevation

Hatherley Road

SCALE 1:100

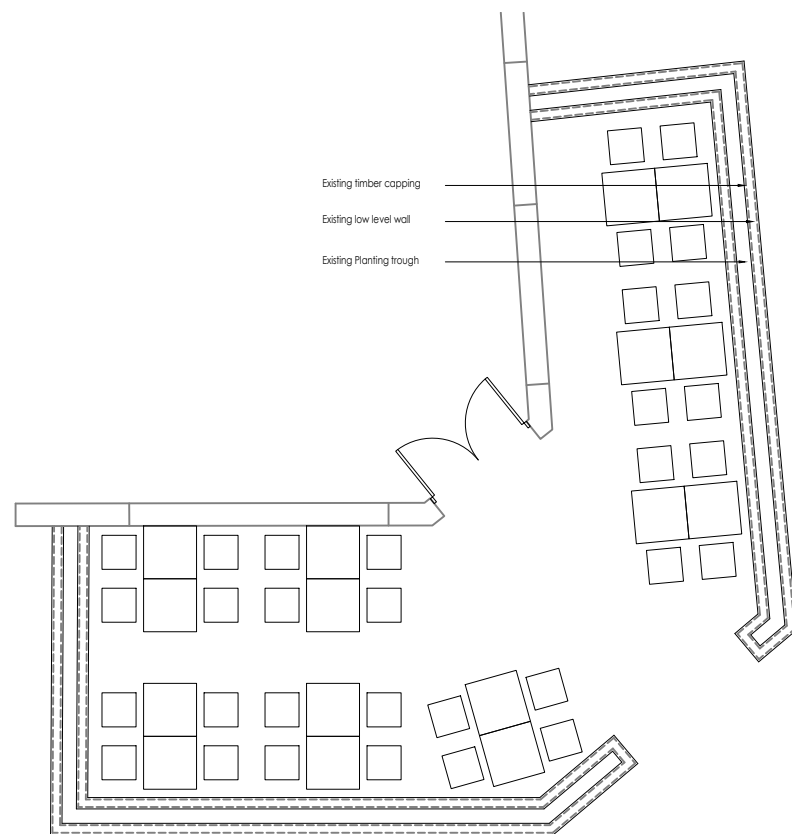


1

East Elevation

Frontage

SCALE 1:100

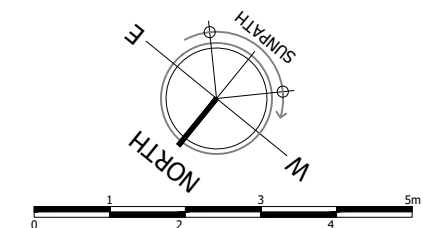

PLANNING

Project		
44 Erleigh Road		
Reading RG1 5RA		
Drawing Title		
Existing External Ground Floor Plan		
& Elevations		
Date	Scale	Drawn by
04.04.18	As Noted@A3	SJ
Project No	Drawing No	Revision
028	002	-

AD

SJ

ASSOCIATES

ARCHITECTURE + DESIGN

R I B A

68 Norton Road

Woodley

Reading

Berkshire

RG5 4AJ

07968 141918

info@adsj.co.uk

www.adsj.co.uk

This drawing has been prepared without the benefit of a measured building survey or topographic information.