


SITE PLAN AS PROPOSED

MAY 2018

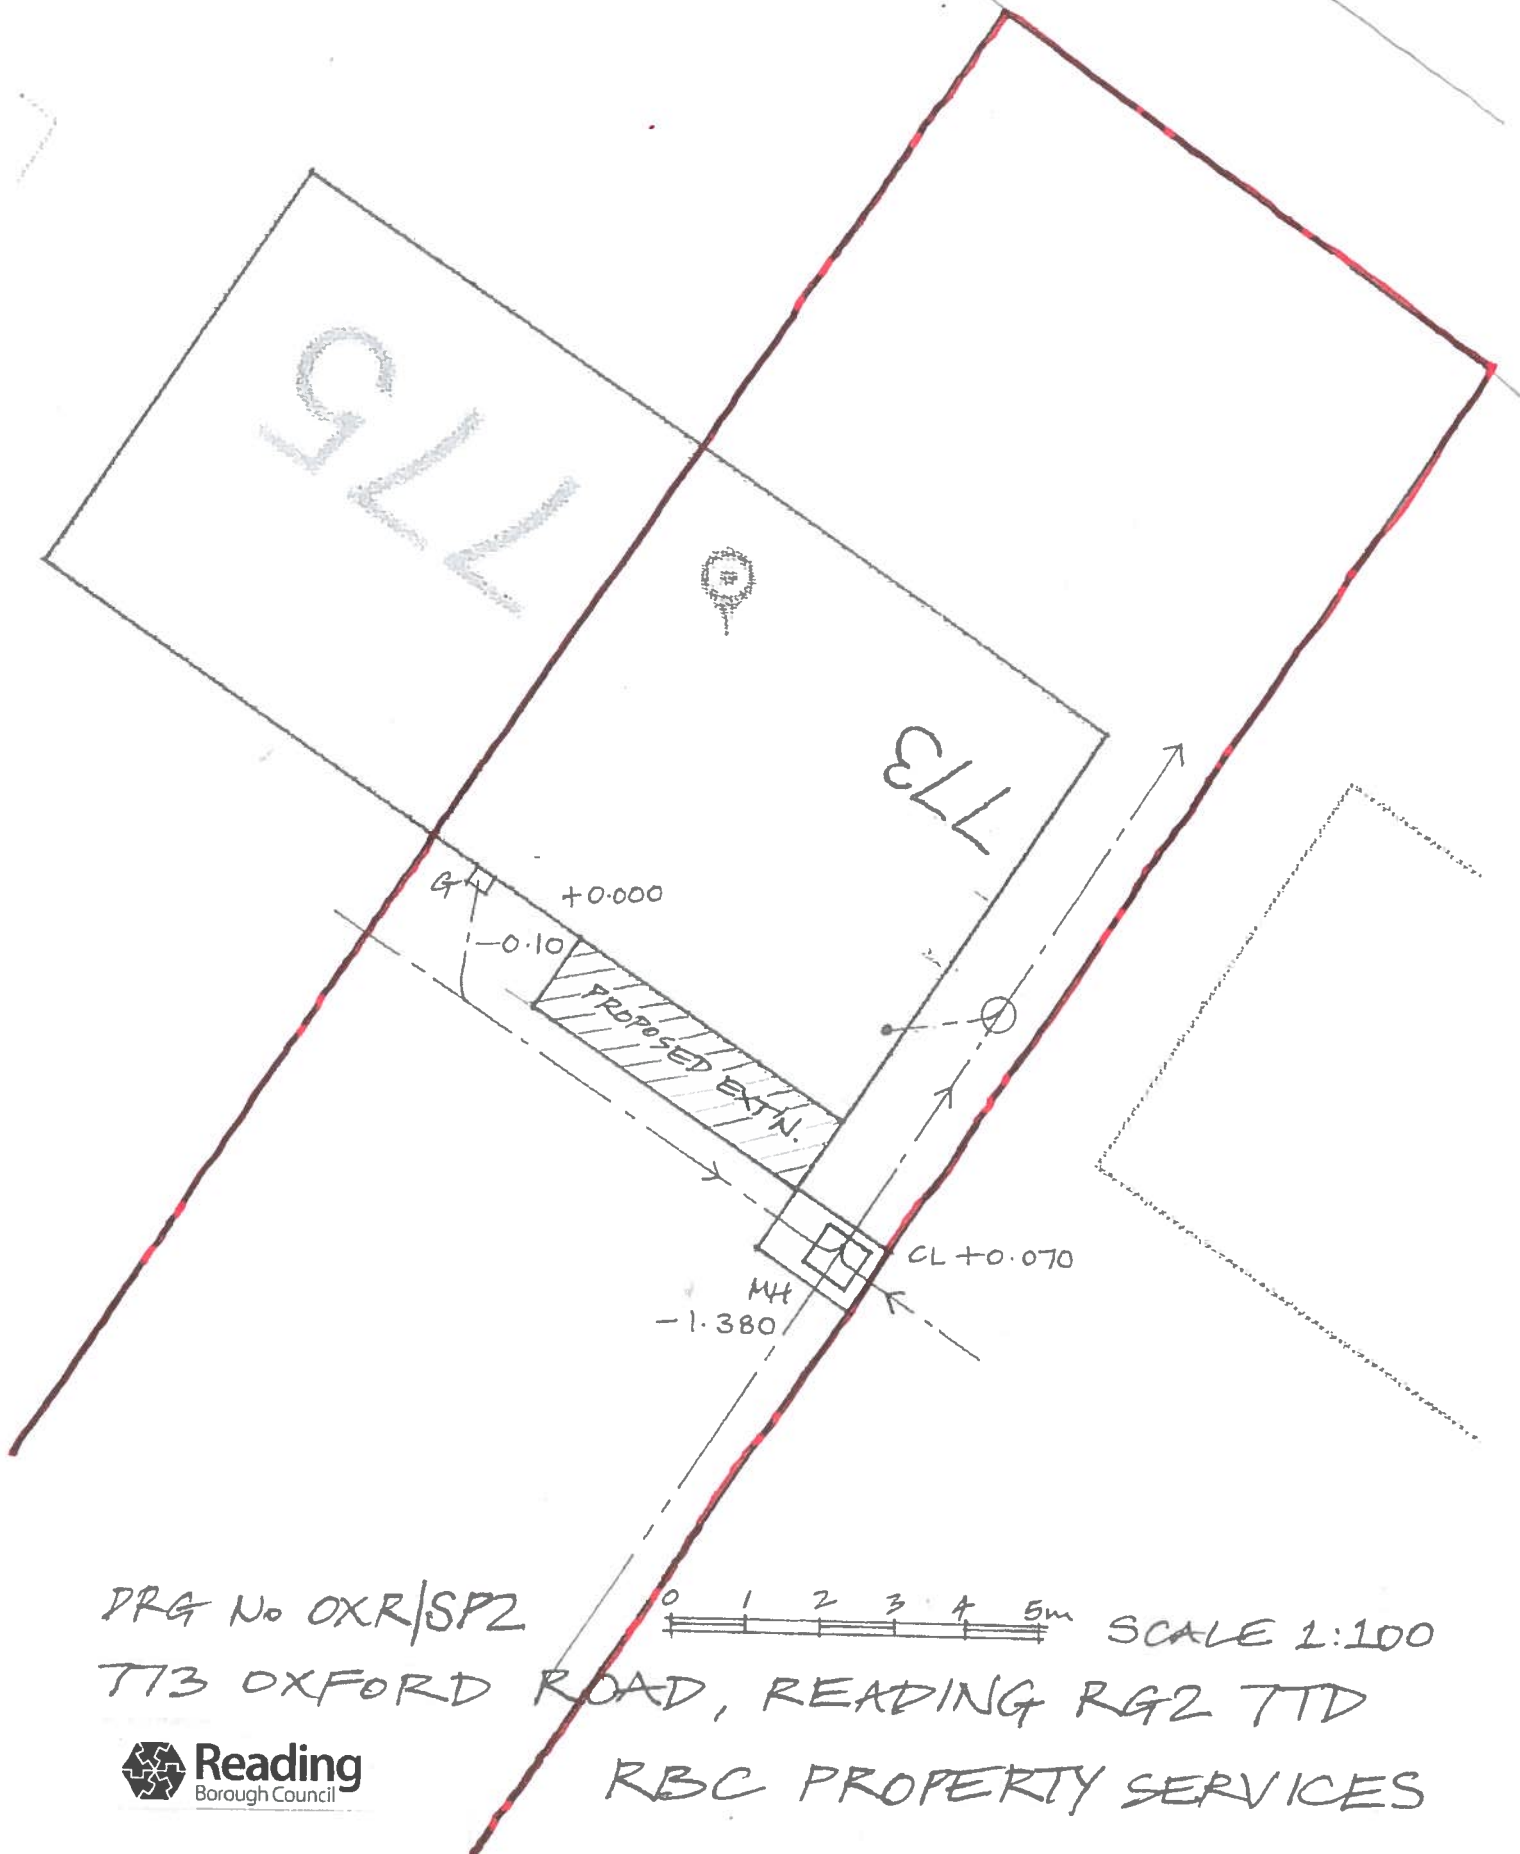

DRG No OXR/SP2

0 1 2 3 4 5m SCALE 1:100

T13 OXFORD ROAD, READING RG2 TTD



RBC PROPERTY SERVICES