


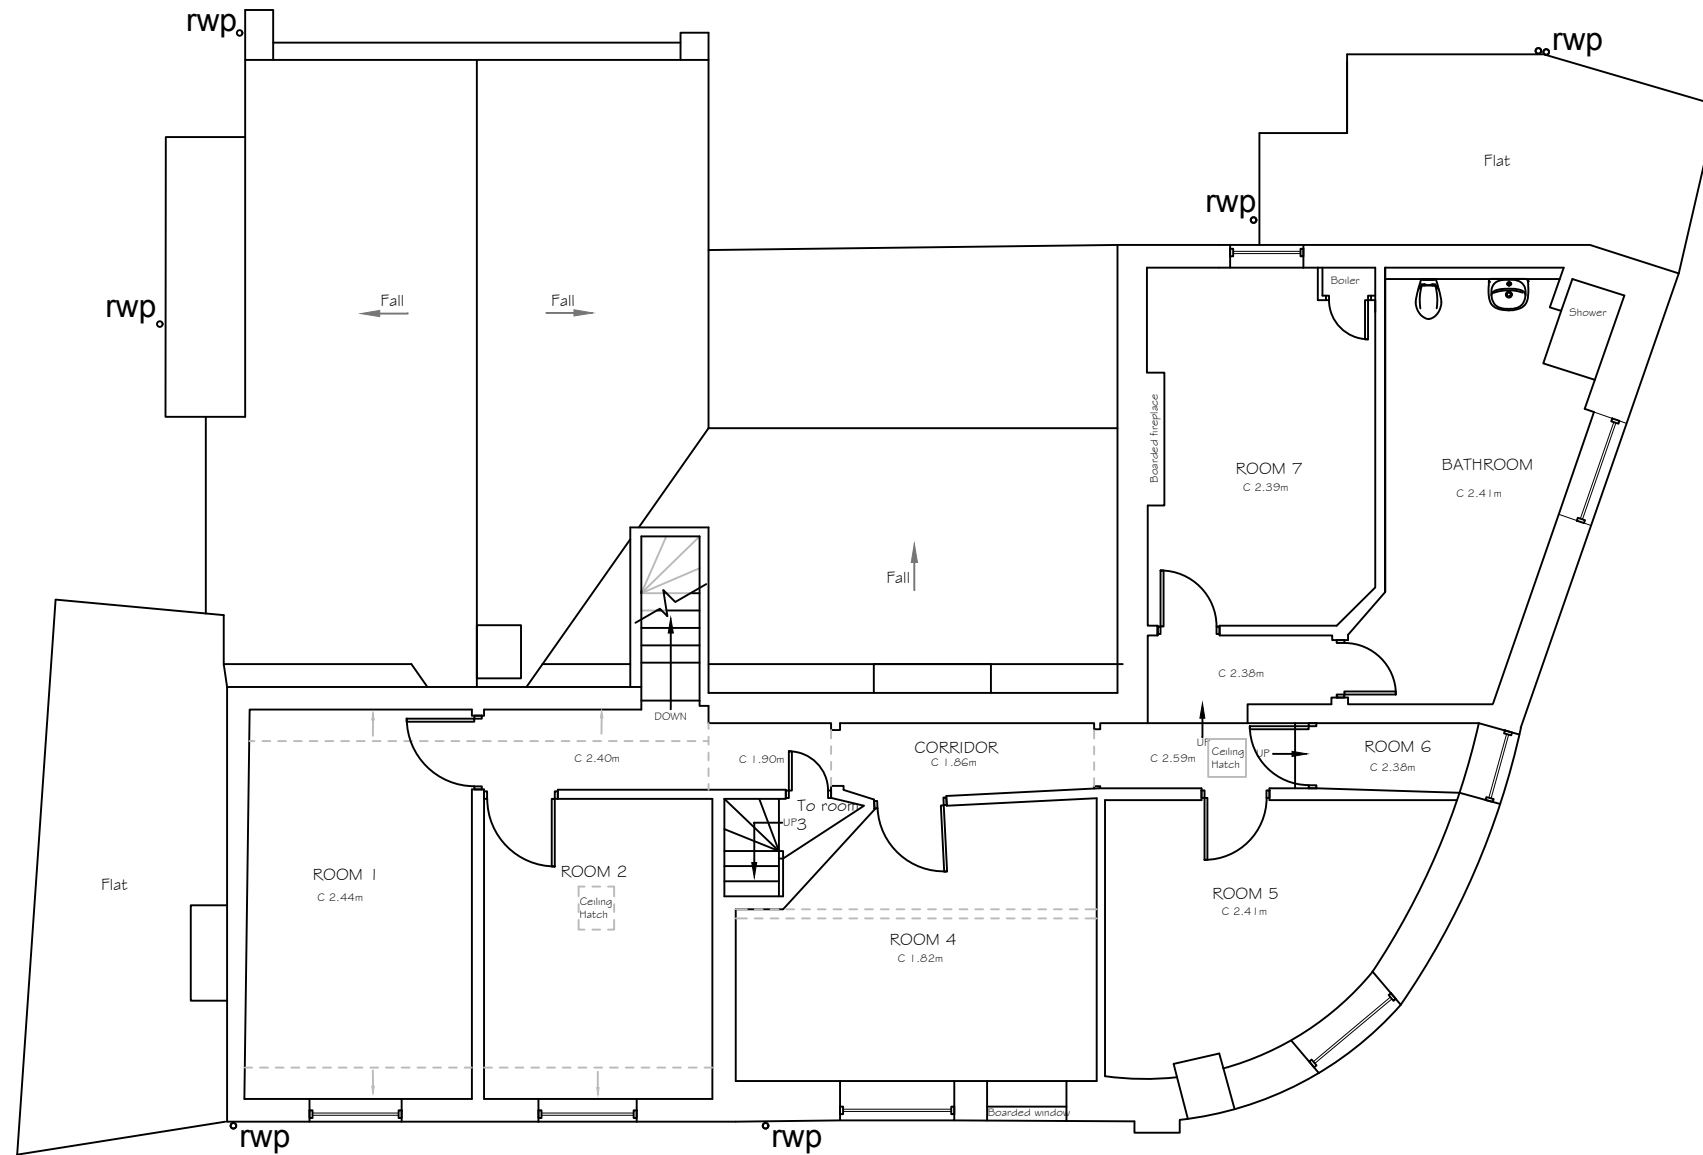

Existing First Floor Plan 1:100

-	15/12/16	First issue	LC
REV	DATE	DESCRIPTION	DRAWN

CLIENT

Platinum Developments

PROJECT TITLE

50 Crown Street
Reading

DRAWING TITLE

Existing Building
First Floor Plan

DATE	DRAWN	CHECKED	AUTHORISED
15/12/16	LC	SW	LC

NUMBER	REV.	SCALE
16.2060/004	-	1:100 @ A3

Boyer

cardiff | colchester | london | twickenham | wokingham

Reproduced from the Ordnance Survey map with the permission of Ordnance Survey on behalf of The Controller of Her Majesty's Stationery Office, © Crown Copyright AR 100007250
Boyer Planning Ltd, Crowthorne House, Nine Mile Ride, Wokingham, Berkshire, RG40 3GZ

