
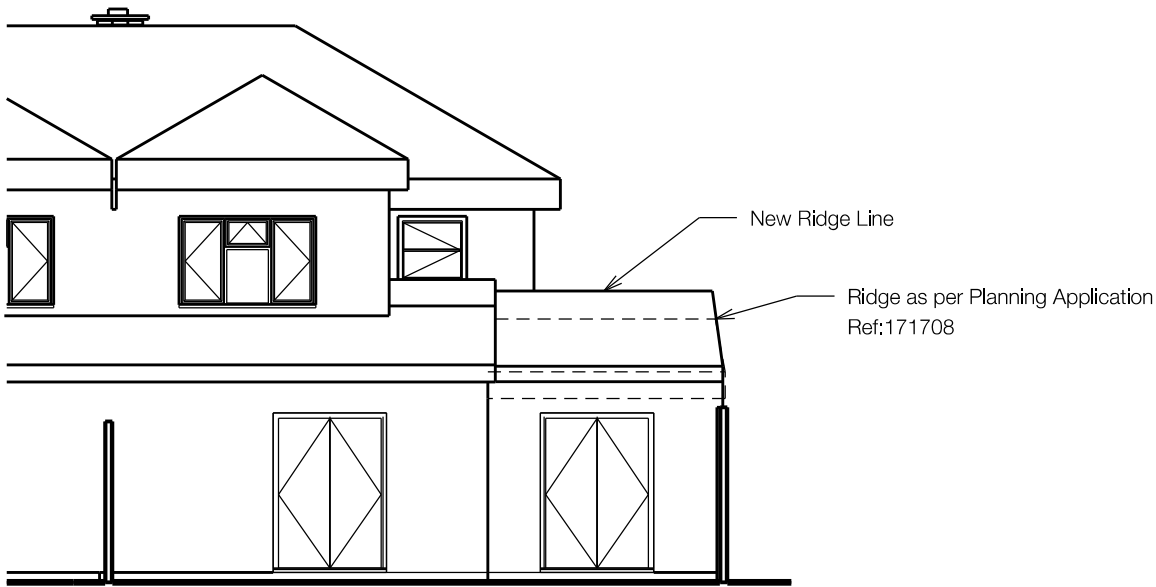
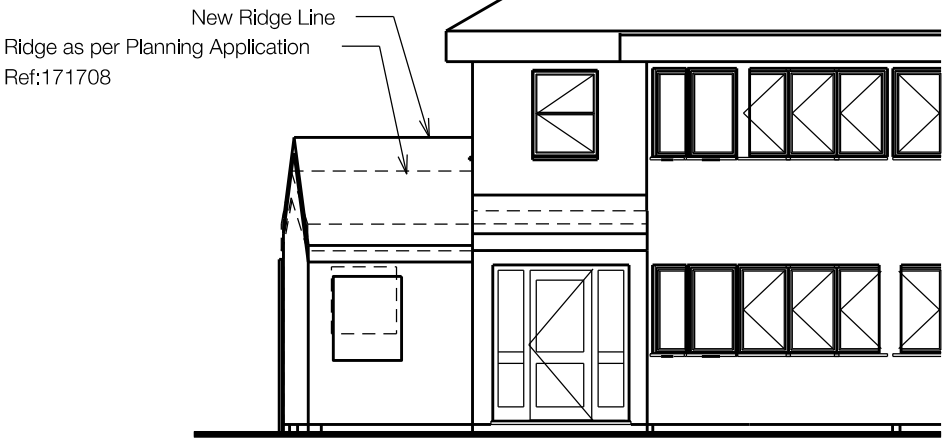


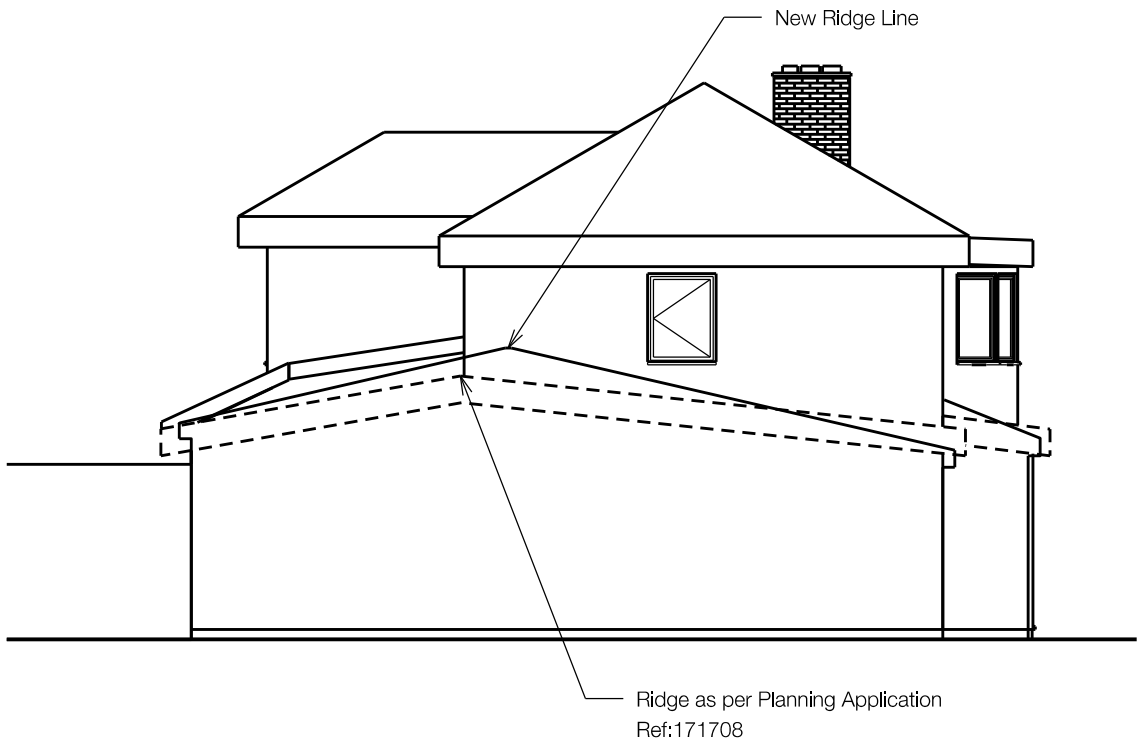

PROPOSED GROUND FLOOR PLAN

0 5m
SCALE

NOTE
Drawing to be read in conjunction with all other design team information.
This drawing is copyright of LVH Architects Ltd.
Do not scale from this drawing.
All dimensions and levels are subject to full site verification by the contractor and such dimensions are to be his responsibility.
Report all drawing errors, omissions discrepancies to the architect.

This document may be issued in an editable digital CAD format to allow others to use it as background information to make alterations and/or additions.
In that instance a PDF version will also be issued as a record of the original file.
It is for those parties making such alterations and/or additions to ensure they make use of current information.

LVH Architects accepts no liability for either: any such alterations and/or additions to the background information by others; or any other changes made to the architectural content of the background information made by others.

REV	DATE	DESCRIPTION
Project		
Client Chris Harty		
Date 09/07/2018		Scale 1:100 @ A3
Drawing Status SKETCH		
Drawing Name Elevations		
Drawing Number 1015_SK_001		

08 Leighton Road
NWS 2GE
Telephone
07875 595 750
Email
loulise@lvha.co.uk

